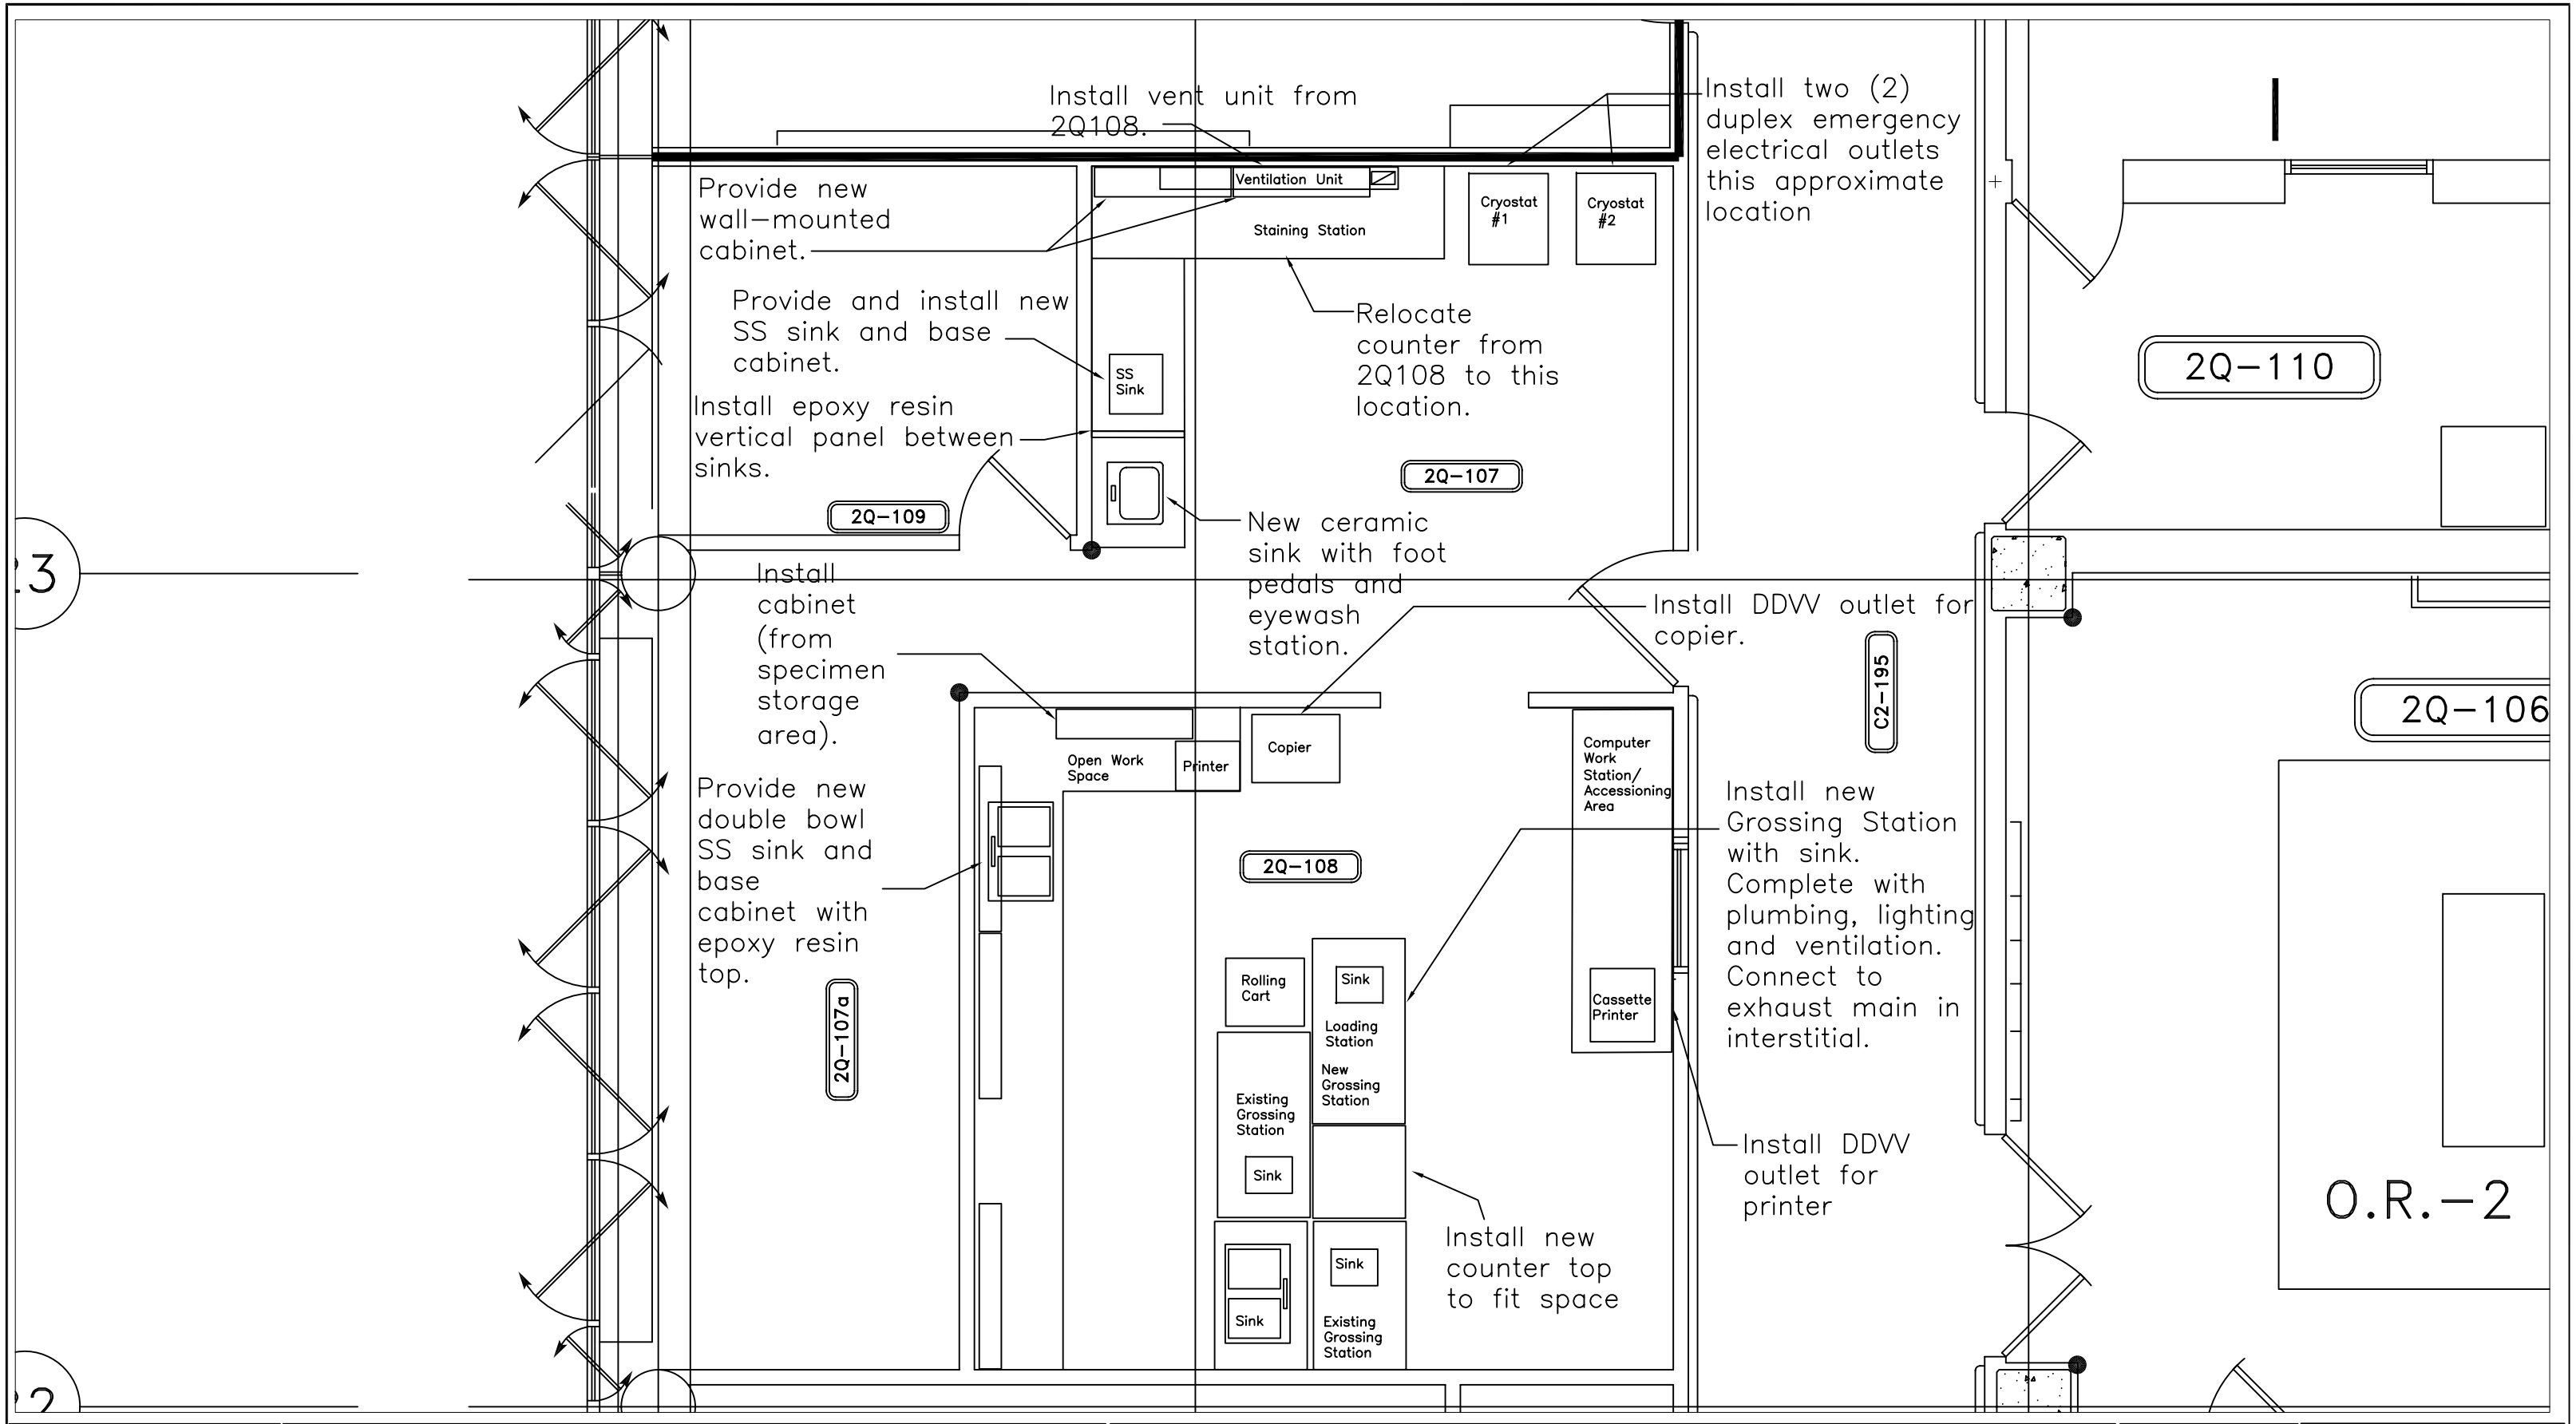

TRUE NORTH

PLAN NORTH

Drawing Title	NEW PLAN SECOND FLOOR AREA "L"
Drawing Scale	1/4" = 1'–0"
Plot Scale	12" = 1'–0"
Project Title	RECONFIGURE PATHOLOGY LAB IN SURGERY
Location	V.A. MEDICAL CENTER ONE VETERANS DRIVE MINNEAPOLIS, MN 55417
Date	7–22–2011
Checked	
Drawn	
Project No.	618–11–138
Building Number	70
DRAWING NO.	EXH. B

Office of Facilities Management

Department of Veterans Affairs