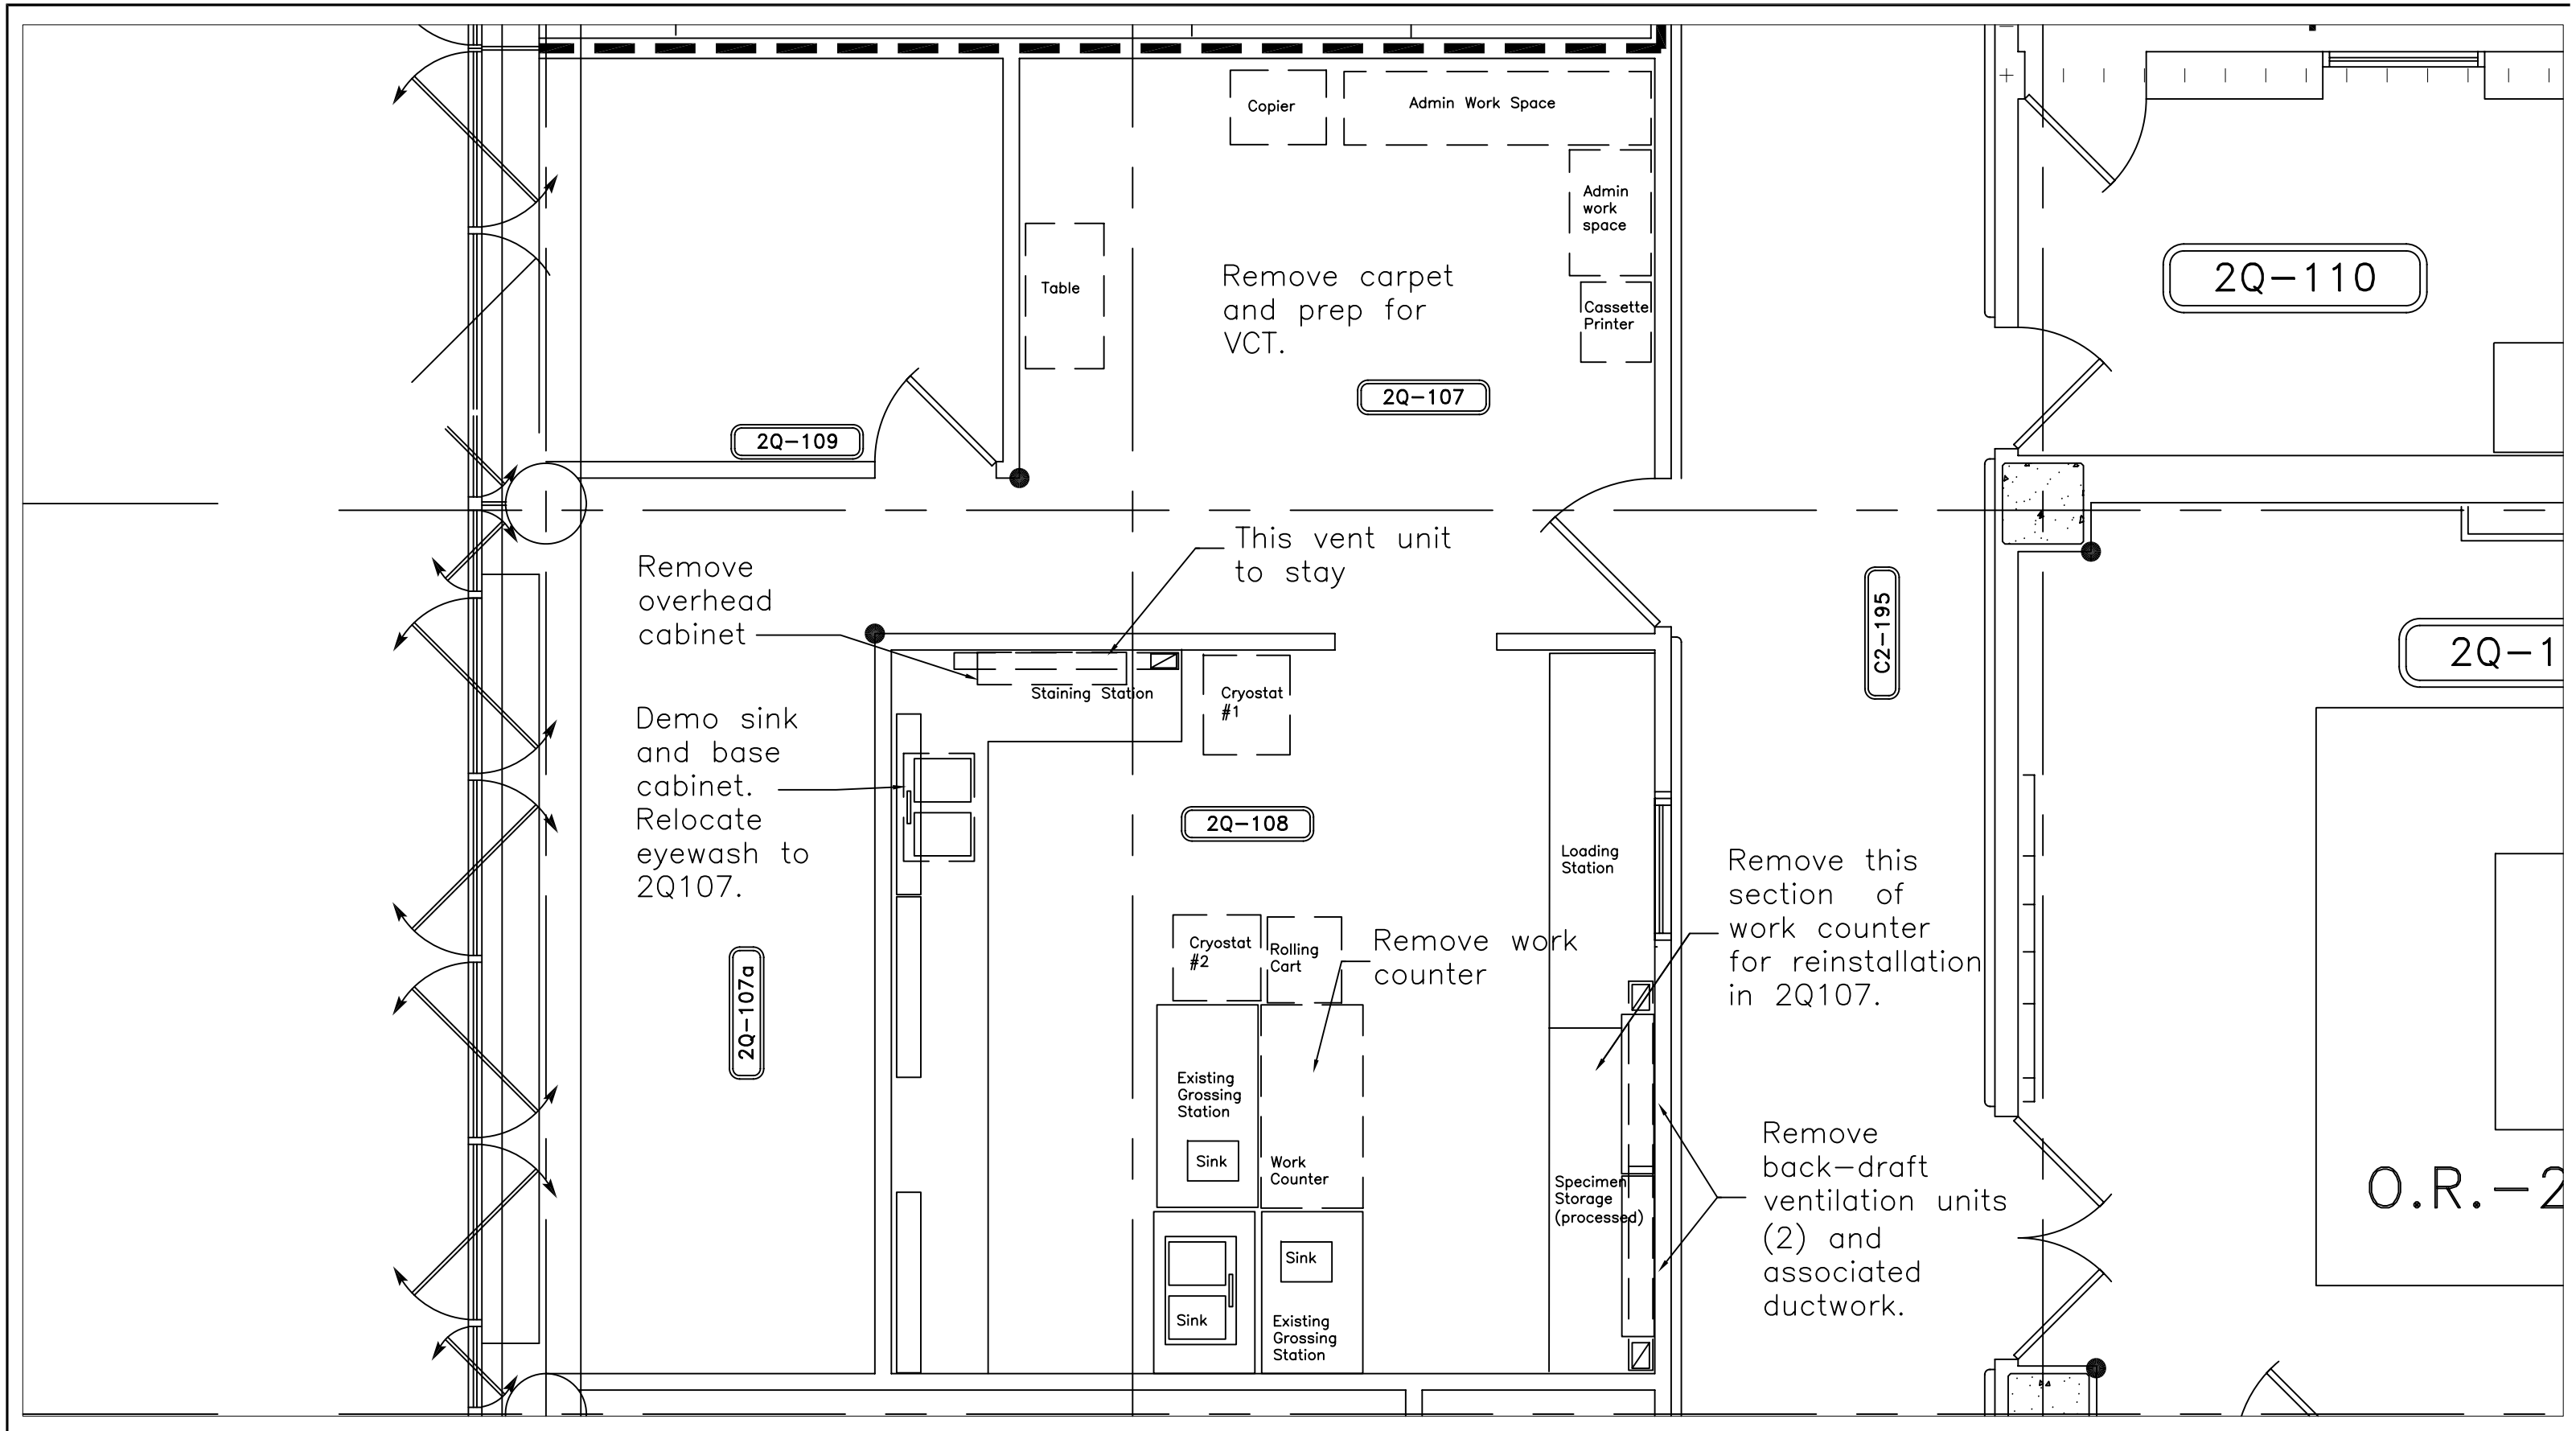

TRUE NORTH

PLAN NORTH

Drawing Title
DEMOLITION PLAN
SECOND FLOOR AREA "L"

REVISIONS | DATE

Drawing Scale 1/4" = 1'–0"

Plot Scale 12" = 1'–0"

Project Title
RECONFIGURE PATHOLOGY LAB
IN SURGERY

Location V.A. MEDICAL CENTER
ONE VETERANS DRIVE
MINNEAPOLIS, MN 55417

Date 7–22–2011

Checked

Drawn

Project No. 618–11–138

Building Number 70

DRAWING NO. EXH. A

Office of Facilities Management

Department of Veterans Affairs