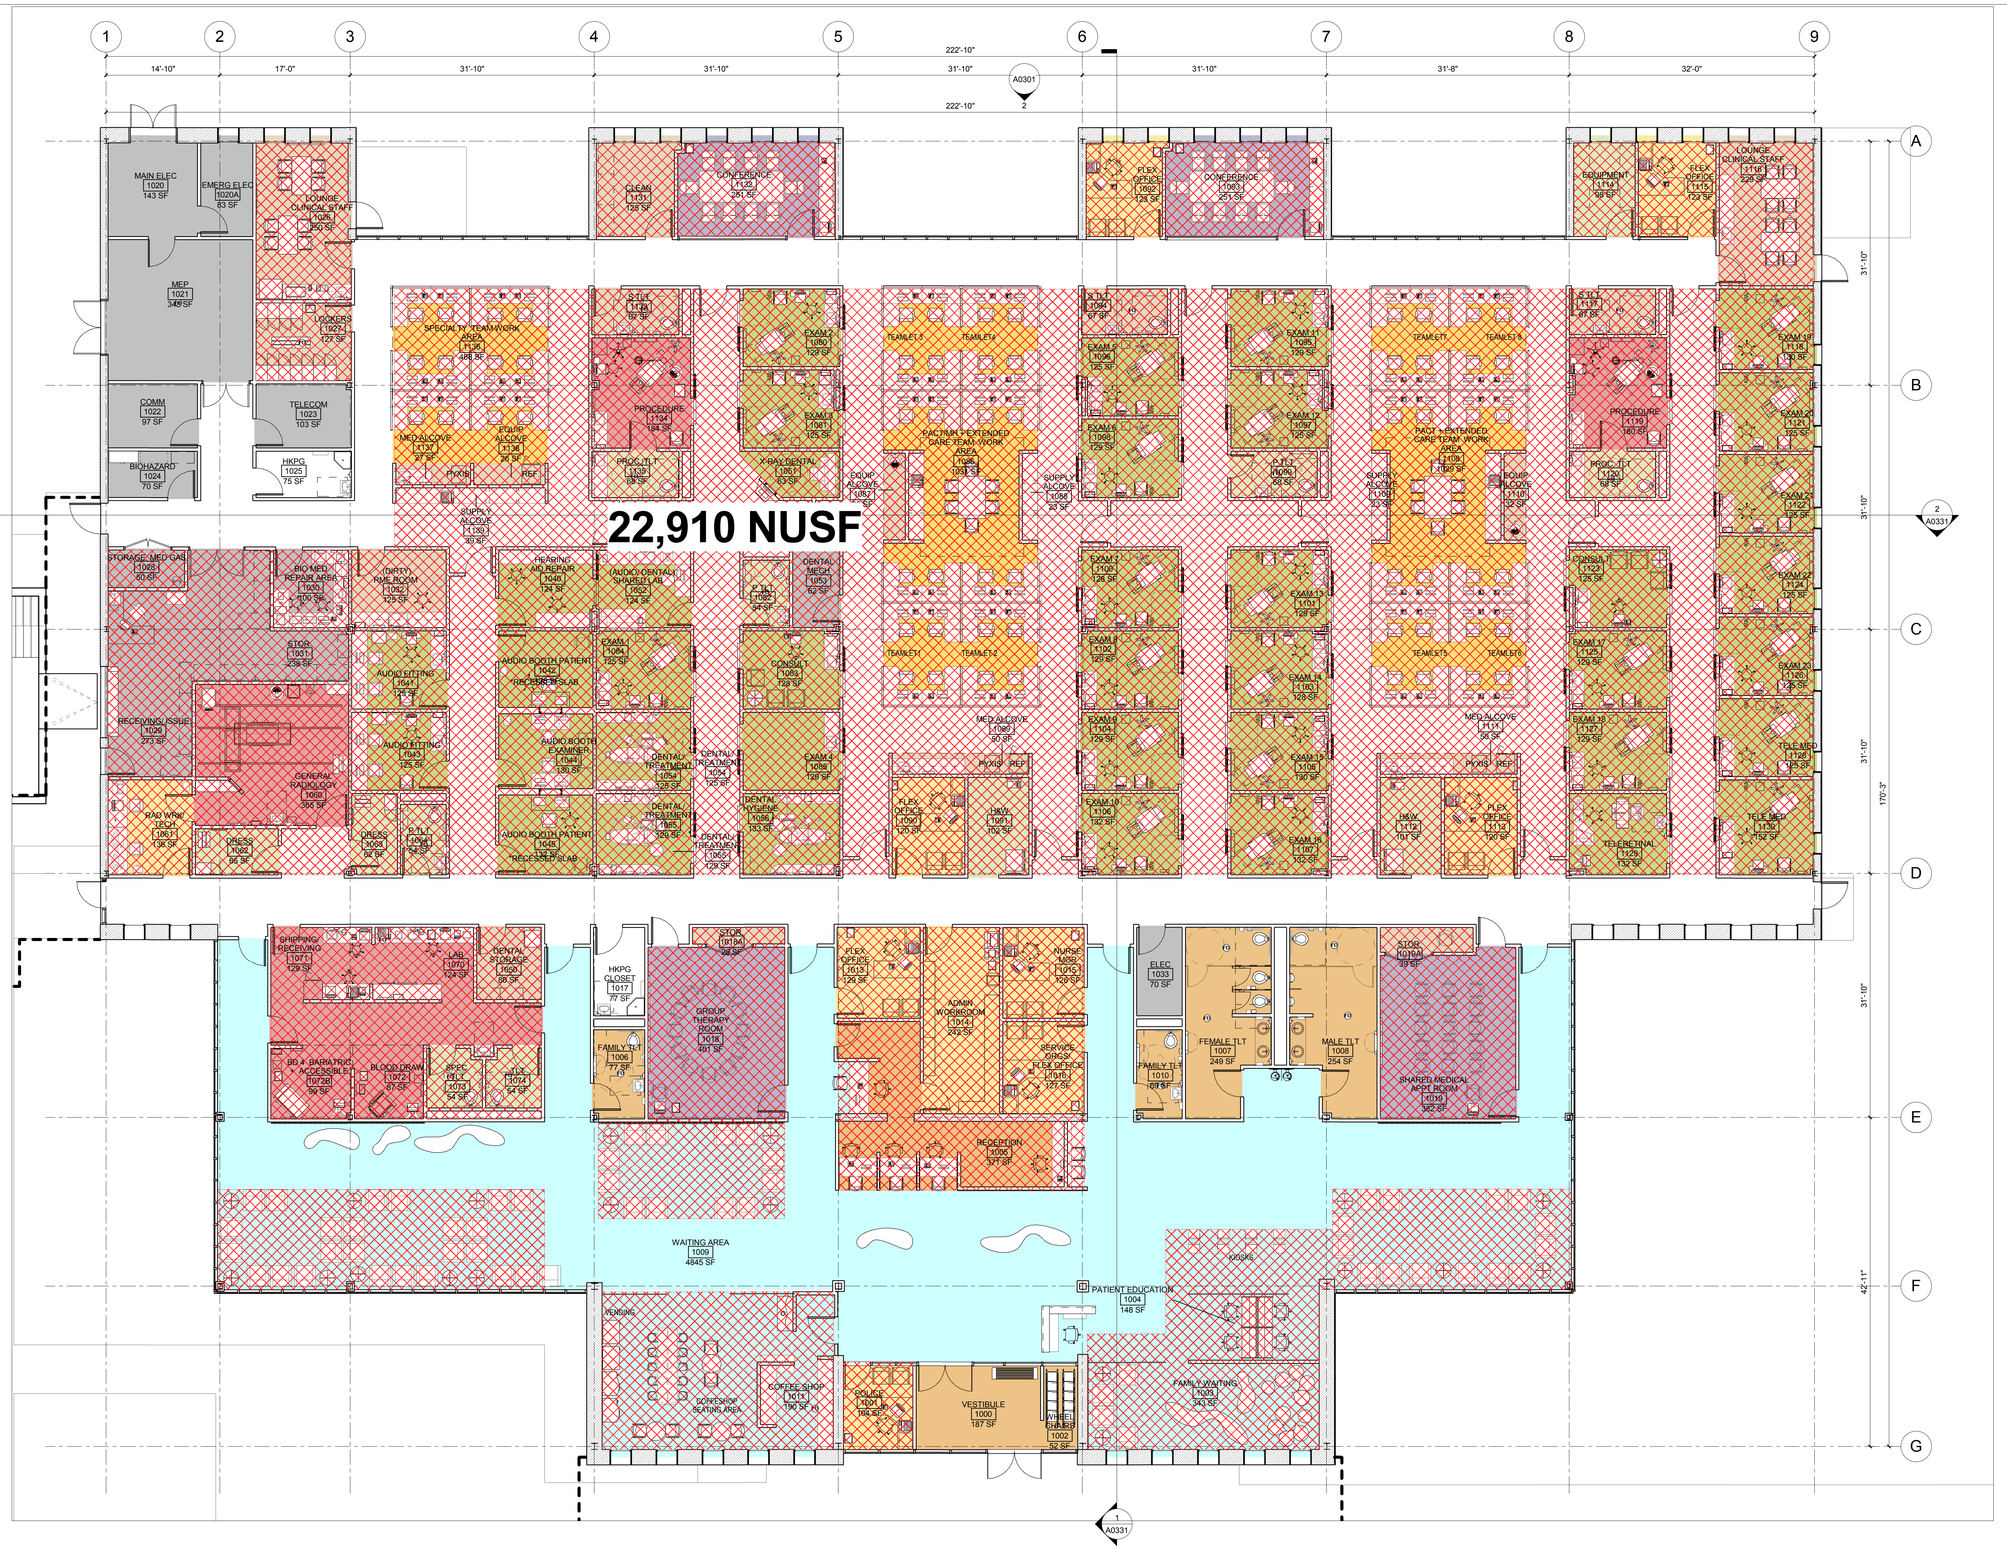

KEYPLAN

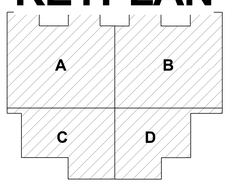

NOT FOR CONSTRUCTION

Revisions:	Date

CONSULTANT:

The LA Group
40 Long Alley
Saratoga Springs, NY 12866
T: 518.587.8100
www.thelagroup.com

ARCHITECT/ENGINEERS:

CANNONDESIGN
1100 Clark Avenue
St. Louis, Missouri 63102
T: 314.241.6250
F: 314.241.2570

© CannonDesign 2015
All rights reserved. No part of this document may be reproduced or utilized in any form, without prior written authorization by the Cannon Corporation

Drawing Title: LEVEL 01 FLOOR PLAN
1/8" = 1'-0"

Approved: Project Director

Project Title: VA OUTPATENT CLINIC

Location: JOHNSON COUNTY, KS

Date: DEC 18, 2015 | Checked: SDM | Drawn: JH

Project Number: CANNON DESIGN PROJECT NO. 3850.06

Building Number

Drawing Number: A0101
DWG 4 OF 13

Office of Construction and Facilities Management

Department of Veterans Affairs

VA FORM 08-6231