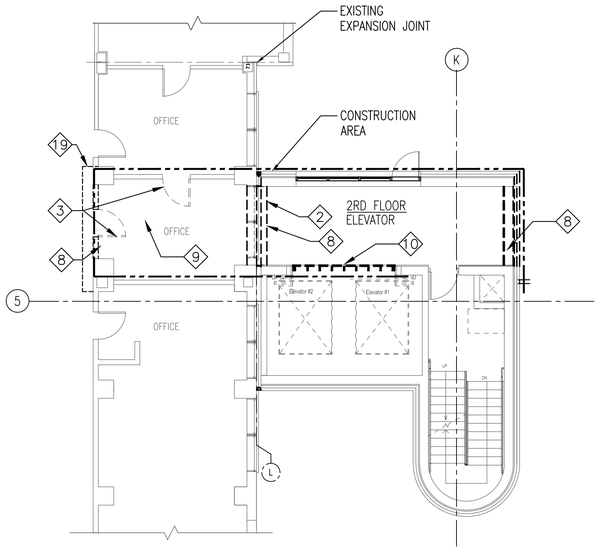

1 AD102 2ND FLOOR DEMO
1/8" = 1'-0"

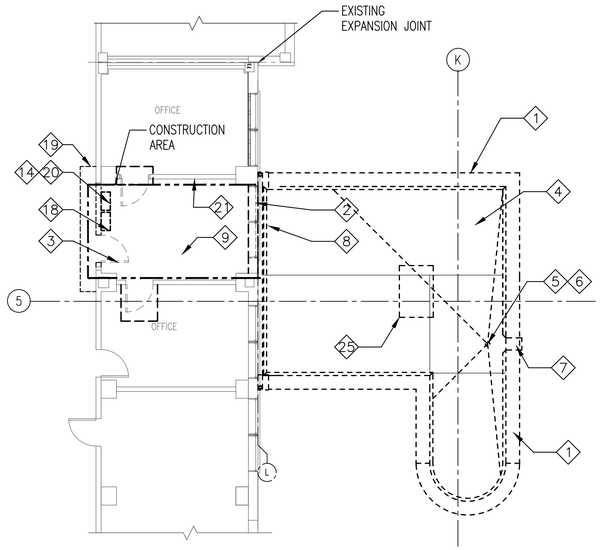

2 AD102 3RD FLOOR DEMO (BID OPTION)
1/8" = 1'-0"

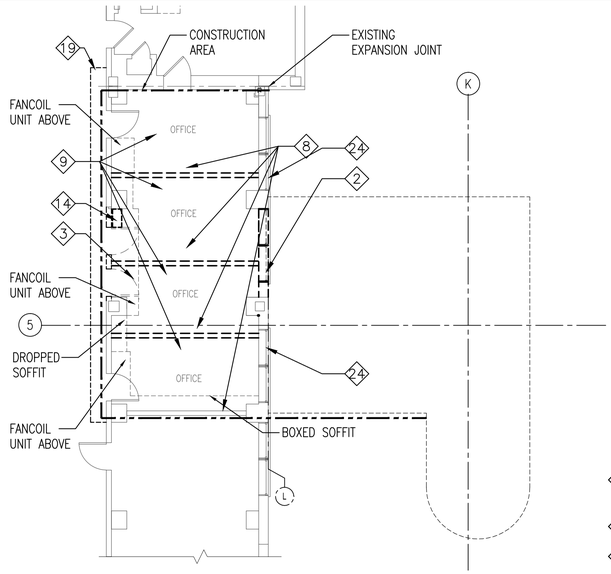

3 AD102 4TH FLOOR AND ELEVATOR ROOF DEMO (BID OPTION)
1/8" = 1'-0"

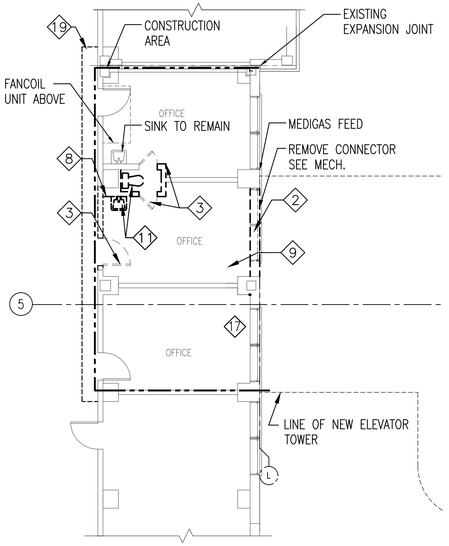

4 AD102 5TH FLOOR DEMO (BID OPTION)
1/8" = 1'-0"

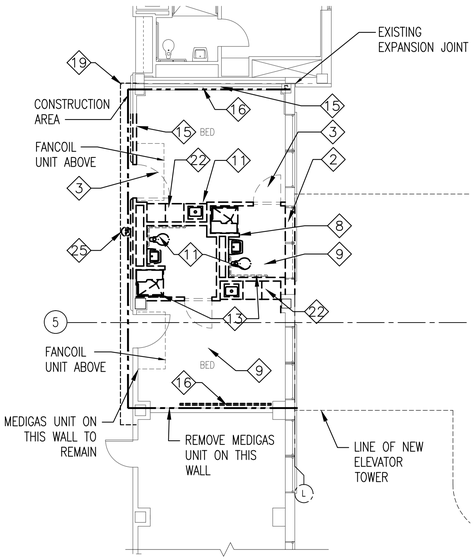

5 AD102 6TH 7TH AND 8TH FLOOR DEMO (BID OPTION)
1/8" = 1'-0"

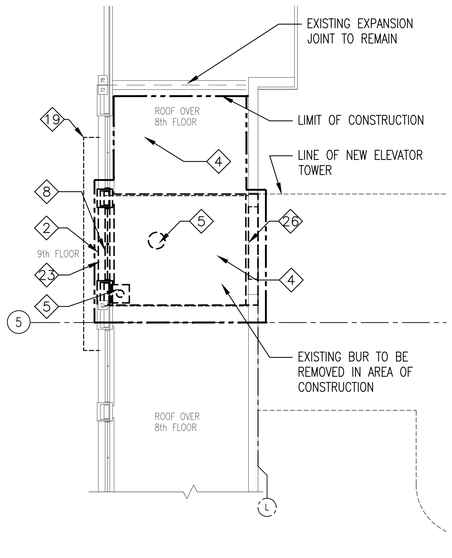

6 AD102 9TH FLOOR DEMO (BID OPTION)
1/8" = 1'-0"

BID OPTION NOTES:

1. COORDINATE DEMO WORK THIS SHEET WITH DEDUCTIVE BID OPTIONS IN SPECIFICATIONS 01 00 00 PARAGRAPH 1.2.A., INCLUDING SUB PARAGRAPHS
   4. BUILDING TIE-IN FLOORS 6,7,8.
   5. BUILDING TIE-IN FLOORS 3,4,5.
   6. BUILDING TIE-IN FLOOR 9.
   8. STAIR TOWER AND BUILDING TIE-IN FLOOR 6,7,8, AND 9.
   9. STAIR TOWER AND BUILDING TIE-IN FLOORS 3,4,5,6,7,8, AND 9.

DEMO LEGEND

- DEMO WALL
- DEMO DOOR
- DEMO ACT AND GRID
- DEMO LIGHT FIXTURE
- DEMO SPRINKLER HEAD
- (1) DEMOLITION NOTE

FOR NEW WORK PLANS, SEE A-104 THRU A-107

GENERAL DEMOLITION NOTES:

1. INTERIOR WALLS IN MAIN EXISTING BUILDING ARE INTERIOR DRYWALL ASSEMBLIES @ FLOORS 3, 6, 7, 8, STRUCTURAL WALL TILE W/ FURRED PLASTER @ ALL OTHER FLOORS, EXCEPT FOR INTERIOR OFFICE WALLS ON 4TH FLOOR.
2. EXTERIOR WALLS AT MAIN BUILDING ARE BRICK VENEER ON STRUCTURAL CLAY TILE W/FURRED PLASTER OR DRYWALL INTERIOR.
3. CONTRACTOR MUST PROVIDE AND MAINTAIN A 2HR FIRE RATING BETWEEN EXISTING HOSPITAL SPACE AND CONSTRUCTION SPACE. THE 2HR RATING MUST BE MAINTAINED THROUGHOUT CONSTRUCTION AT LEAST UNTIL THE SPRINKLER SYSTEM ON THE CONSTRUCTION SIDE IS FULLY OPERATIONAL. IF NEW TOWER IS BUILT FULL HEIGHT W/ OPERABLE SPRINKLER SYSTEMS EA SIDE OF EXPANSION JOINT. PRIOR TO ANY WORK IN EXISTING BUILDING. RATED SEPARATION WILL NOT BE REQUIRED.
4. RETURN ALL REMOVED WINDOWS TO GOVERNMENT.
5. CEILINGS VARY FROM CONCEALED SPLINE ACT TO STANDARD LAY-IN.
6. COORDONATE UTILITY & SYSTEMS REMOVAL WITH MD, PD, ED, SERIES DWG.
7. REMOVE TEMP ELEVATOR SHAFT CLOSURE @ BASEMENT 1ST & 2ND LEVELS.
8. REMOVE AND REPLACE OTHER WALL AND CEILING CONSTRUCTION AS REQUIRED FOR UTILITY AND PIPING DEMO AND NEW CONSTRUCTION.

DEMOLITION KEY NOTES:

1. REMOVE COPING, FLASHING AND ROOF PARAPET WALL TO EXTENT INDICATED. SEE DETAIL 8/AD501 AND STRUCTURAL DWGS FOR ADDITIONAL INFO.
2. REMOVE WINDOW FRAME COMPLETE INCLUDING WALL BELOW TO FLOOR SLAB.
3. REMOVE DOOR AND FRAME COMPLETE AND WALL AS INDICATED. TURN DOOR HARDWARE OVER TO GOVERNMENT.
4. REMOVE ROOF AND TAPERED INSULATION INCLUDING CANTS, FLASHING AND ACCESSORIES.
5. REMOVE DRAINS, EXHAUST PIPES AND REDIRECT PIPES AS REQUIRED. SEE PLUMBING DWGS.
6. REMOVE ROOF DRAIN FOR RELOCATION AS REQUIRED.
7. REMOVE SCUPPER-SEE DETAIL 5/AD501
8. REMOVE WALL AND WINDOWS TO EXTENT INDICATED, FULL HEIGHT.
9. REMOVE FLOOR FINISH, BASE AND CEILING IN AREA OF CONSTRUCTION. CHIP DOWN COVED TERRAZZO BASE ON 2ND, 3RD & 5TH FLOORS.
10. REMOVE TEMP ELEVATOR SHAFT CLOSURE.
11. REMOVE PLUMBING FIXTURES AND REROUTE PIPING-SEE MEP DWGS.
12. NO WORK IN THIS AREA.
13. REMOVE ALL TOILET ACCESSORIES AND FINISHES.
14. DEMOLISH REMAINING ABANDONED PNEUMATIC TUBES IN WALLS & ABOVE CEILINGS.
15. REMOVE MEDIGAS FROM WALL.
16. REMOVE PATIENT LIFT AND TURN OVER TO GOVERNMENT.
17. REMOVE PARTIAL HEADWALL UNIT.
18. MEDIGAS CONTROL UNIT RELOCATED BY OTHER PROJECT.
19. PROVIDE DUST BARRIER DURING CONSTRUCTION AS NOTED ABOVE IN GENERAL DEMOLITION NOTES. SEE NOTE #3
20. PNEUMATIC TUBE STATION TO BE RELOCATED BY OTHER PROJECT.
21. REMOVE SURFACE MOUNTED RECEPTACLE.
22. REMOVE WARDROBE AND CASEWORK
23. REMOVE EXTERNAL WALL AND WINDOWS – SEE 6/AD103.
24. REMOVE DRYWALL ASSEMBLY IN FRONT OF WINDOWS. CLEAN WINDOW. REFINISH SILL.
25. EXISTING EYE WASH TO REMAIN – 7TH FLOOR ONLY.
26. REMOVE PARAPET WALL AND COPING

0 4' 8' 16'
SCALE: 1/8" = 1'-0"
NORTH
100% REVIEW SUBMITTAL

Revisions	Date

Toland◆Mizell◆Molnar, LLC
590 MEANS STREET NW,
SUITE 200
ATLANTA, GA, 30318
404-214-9774

ALAN J. TOLAND REG. NO. 6788 STATE OF LOUISIANA REGISTERED ARCHITECT

Drawing Title: FLOOR PLANS - DEMO
Approved Project Engineer:
Project Title: 2ND FLOOR OUTPATIENT MENTAL HEALTH

Building Number: BLDG 1 SOUTH WING
Checked: AJT
Drawn: EO
Location: VA MEDICAL CENTER SHREVEPORT, LOUSIANA
Date: 05-25-2011
Project No.: VA256-C-1047
DRAWING NO.: AD102
Dwg. - Of -
Veterans Administration

VA FORM 08-6231A, MAR 1984
U.S. GOVERNMENT PRINTING OFFICE:1984-440-467