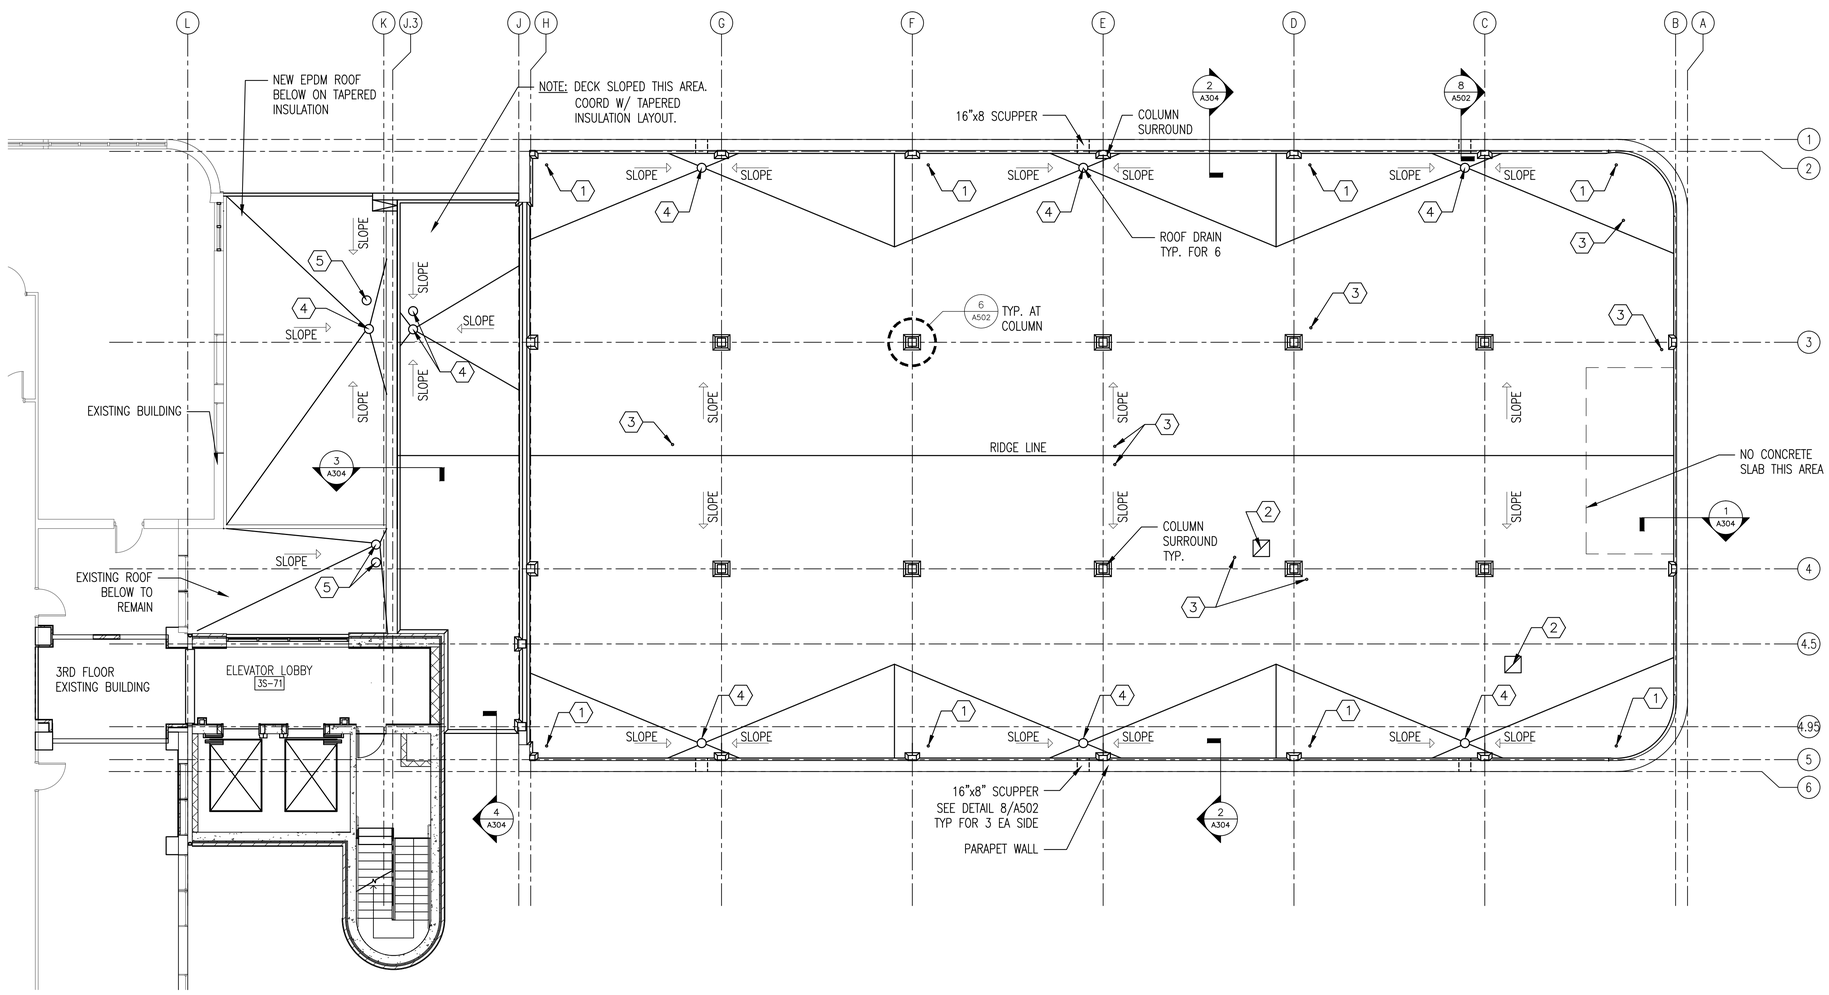

1 A103 ROOF PLAN
1/8" = 1'-0"

NEW WORK NOTES:

1. NEW CONDUIT SLEEVE – FLASH PER DETAIL 7/A502.
2. NEW EXHAUST FAN. PROVIDE CURB PER DETAIL 5/A502.
3. NEW PLUMBING VENT. FLASH PER DETAIL 4/A502.
4. NEW ROOF OR OVERFLOW DRAIN. COORDINATE W/ PLUMBING DRAWINGS. SEE 3/A502.
5. EXISTING OVERFLOW OR ROOF DRAIN TO REMAIN.

0 4' 8' 16'
SCALE: 1/8" = 1'-0"

NORTH

100% REVIEW SUBMITTAL

Revisions	Date

Toland◆Mizell◆Molnar, LLC
590 MEANS STREET NW,
SUITE 200
ATLANTA, GA, 30318
404-214-9774

ALAN J. TOLAND REG. NO. 6788 STATE OF LOUISIANA REGISTERED ARCHITECT

Drawing Title: ROOF PLAN

Approved Project Engineer:

Project Title: 2ND FLOOR OUTPATIENT MENTAL HEALTH

Building Number: BLDG 1 SOUTH WING | Checked: AJT | Drawn: EO

Location: VA MEDICAL CENTER SHREVEPORT, LOUSIANA

Date: 05-25-2011

Project No.: VA256-C-1047

DRAWING NO.: A103

Dwg. – Of –

Veterans Administration

VA FORM 08-6231A, MAR 1984

U.S. GOVERNMENT PRINTING OFFICE:1984-440-467