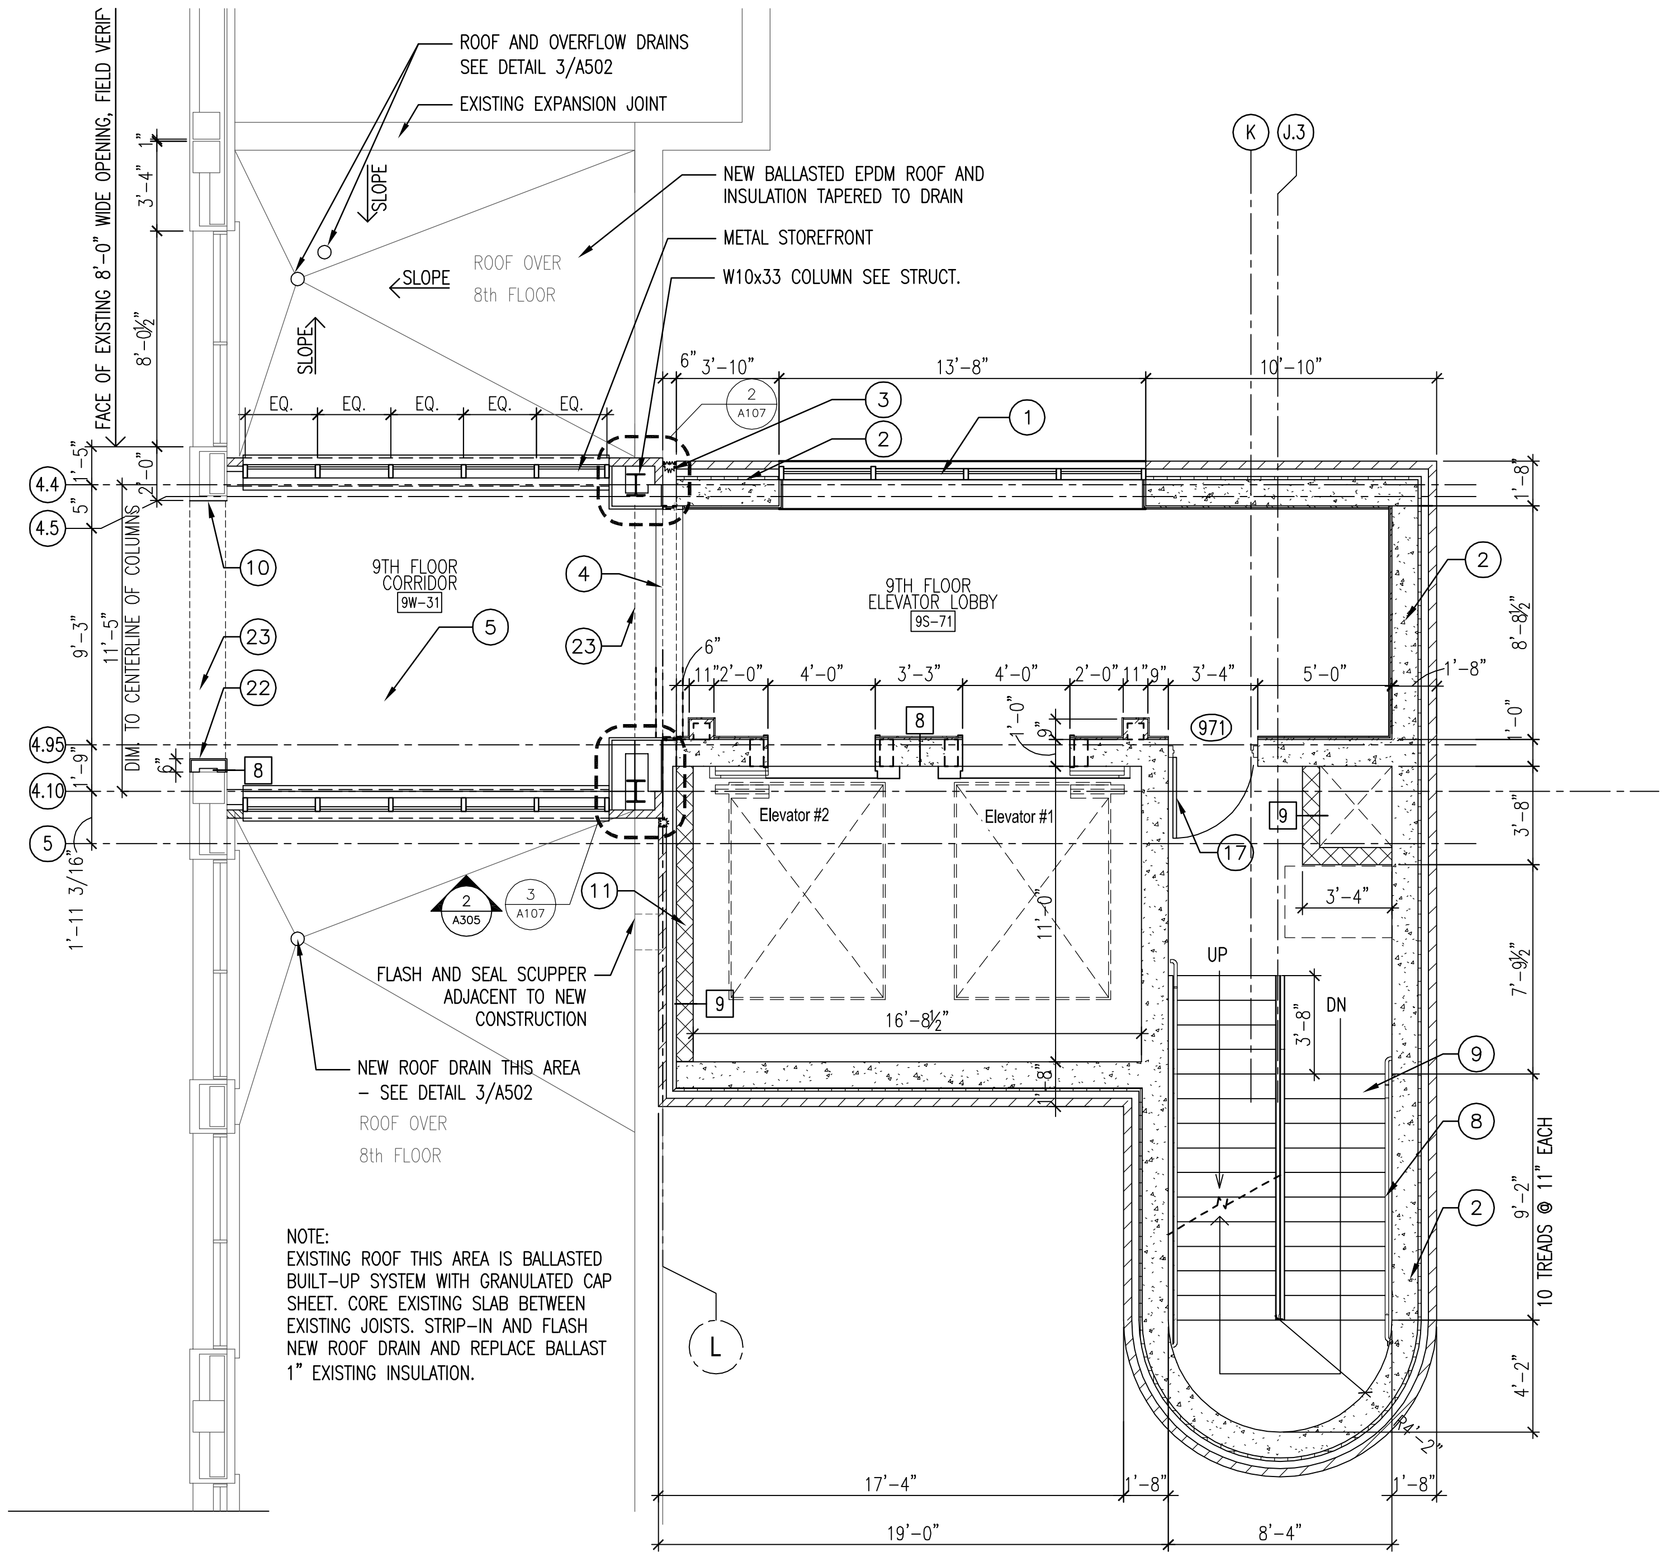

1 A107 ENLARGED FLOOR PLAN 9TH FLOOR STAIRS AND ELEVATOR (BID OPTION)
1/4" = 1'-0"

BID OPTION NOTES:

1. COORDINATE NEW WORK THIS SHEET WITH DEDUCTIVE BID OPTIONS IN SPECIFICATIONS 01 00 00 PARAGRAPH 1.2.,A., INCLUDING SUB PARAGRAPHS
   6. BUILDING TIE-IN FLOOR 9.
   8. STAIR TOWER AND BUILDING TIE-IN FLOOR 6,7,8, AND 9.
   9. STAIR TOWER AND BUILDING TIE-IN FLOORS 3,4,5,6,7,8, AND 9.

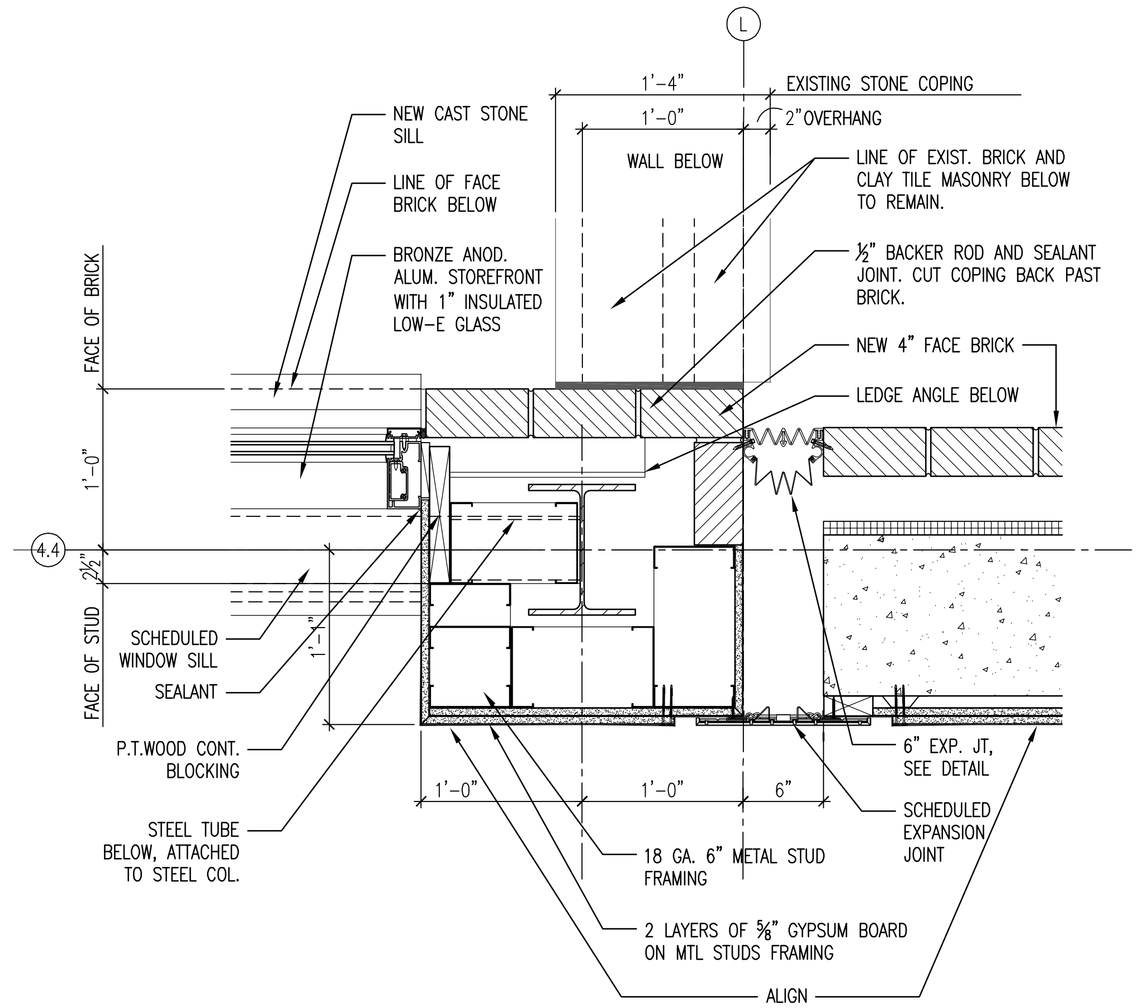

2 A107 PLAN DETAIL AT CONNECTING BRIDGE
1 1/2" = 1'-0"

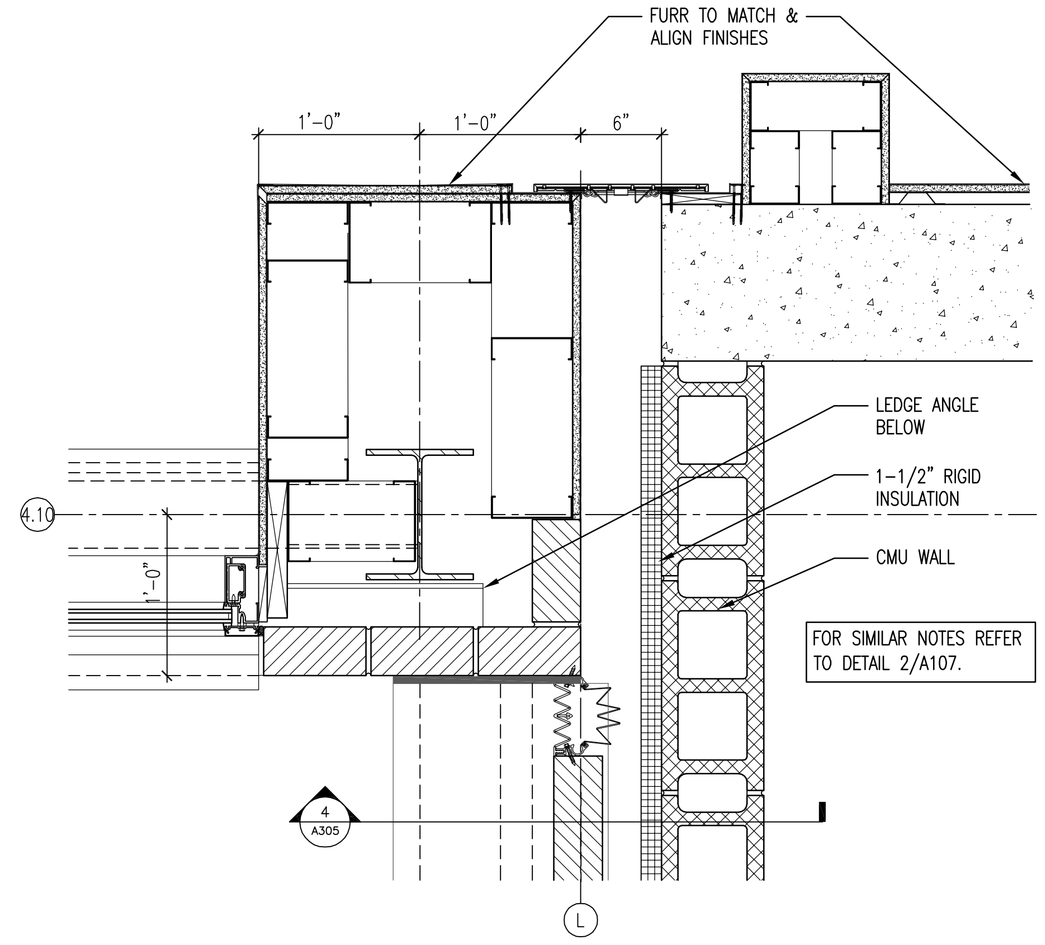

3 A107 PLAN DETAIL AT CONNECTING BRIDGE –2
1 1/2" = 1'-0"

SEE SHEET A104 FOR KEYNOTES

NEW WORK LEGEND

- TEMPORARY CONSTRUCTION TO BE REMOVED @COMPLETION OF WORK
- NEW CONSTRUCTION
- EXIST CONSTRUCTION (TO REMAIN)
- NEW DOOR
- EXIST DOOR (TO REMAIN)
- PARTITION TYPE, SEE DWG A501
- NEW WORK KEYNOTES

0 2' 4' 8'
SCALE: 1/4" = 1'-0"

NORTH

100% REVIEW SUBMITTAL

Revisions	Date

Toland◆Mizell◆Molnar, LLC
590 MEANS STREET NW,
SUITE 200
ATLANTA, GA, 30318
404-214-9774

ALAN J. TOLAND REG. NO. 6768 STATE OF LOUISIANA REGISTERED ARCHITECT

Drawing Title	ENLARGED STAIR PLANS
Approved Project Engineer	
Project Title	2ND FLOOR OUTPATIENT MENTAL HEALTH

Building Number	BLDG 1 SOUTH WING
Checked	-
Drawn	-
Location	VA MEDICAL CENTER SHREVEPORT, LOUSIANA
Date	05-25-2011
Project No.	VA256-C-1047
DRAWING NO.	A107
Dwg. - Of -	

Veterans Administration

VA FORM 08-6231A, MAR 1984

U.S. GOVERNMENT PRINTING OFFICE:1984-440-467