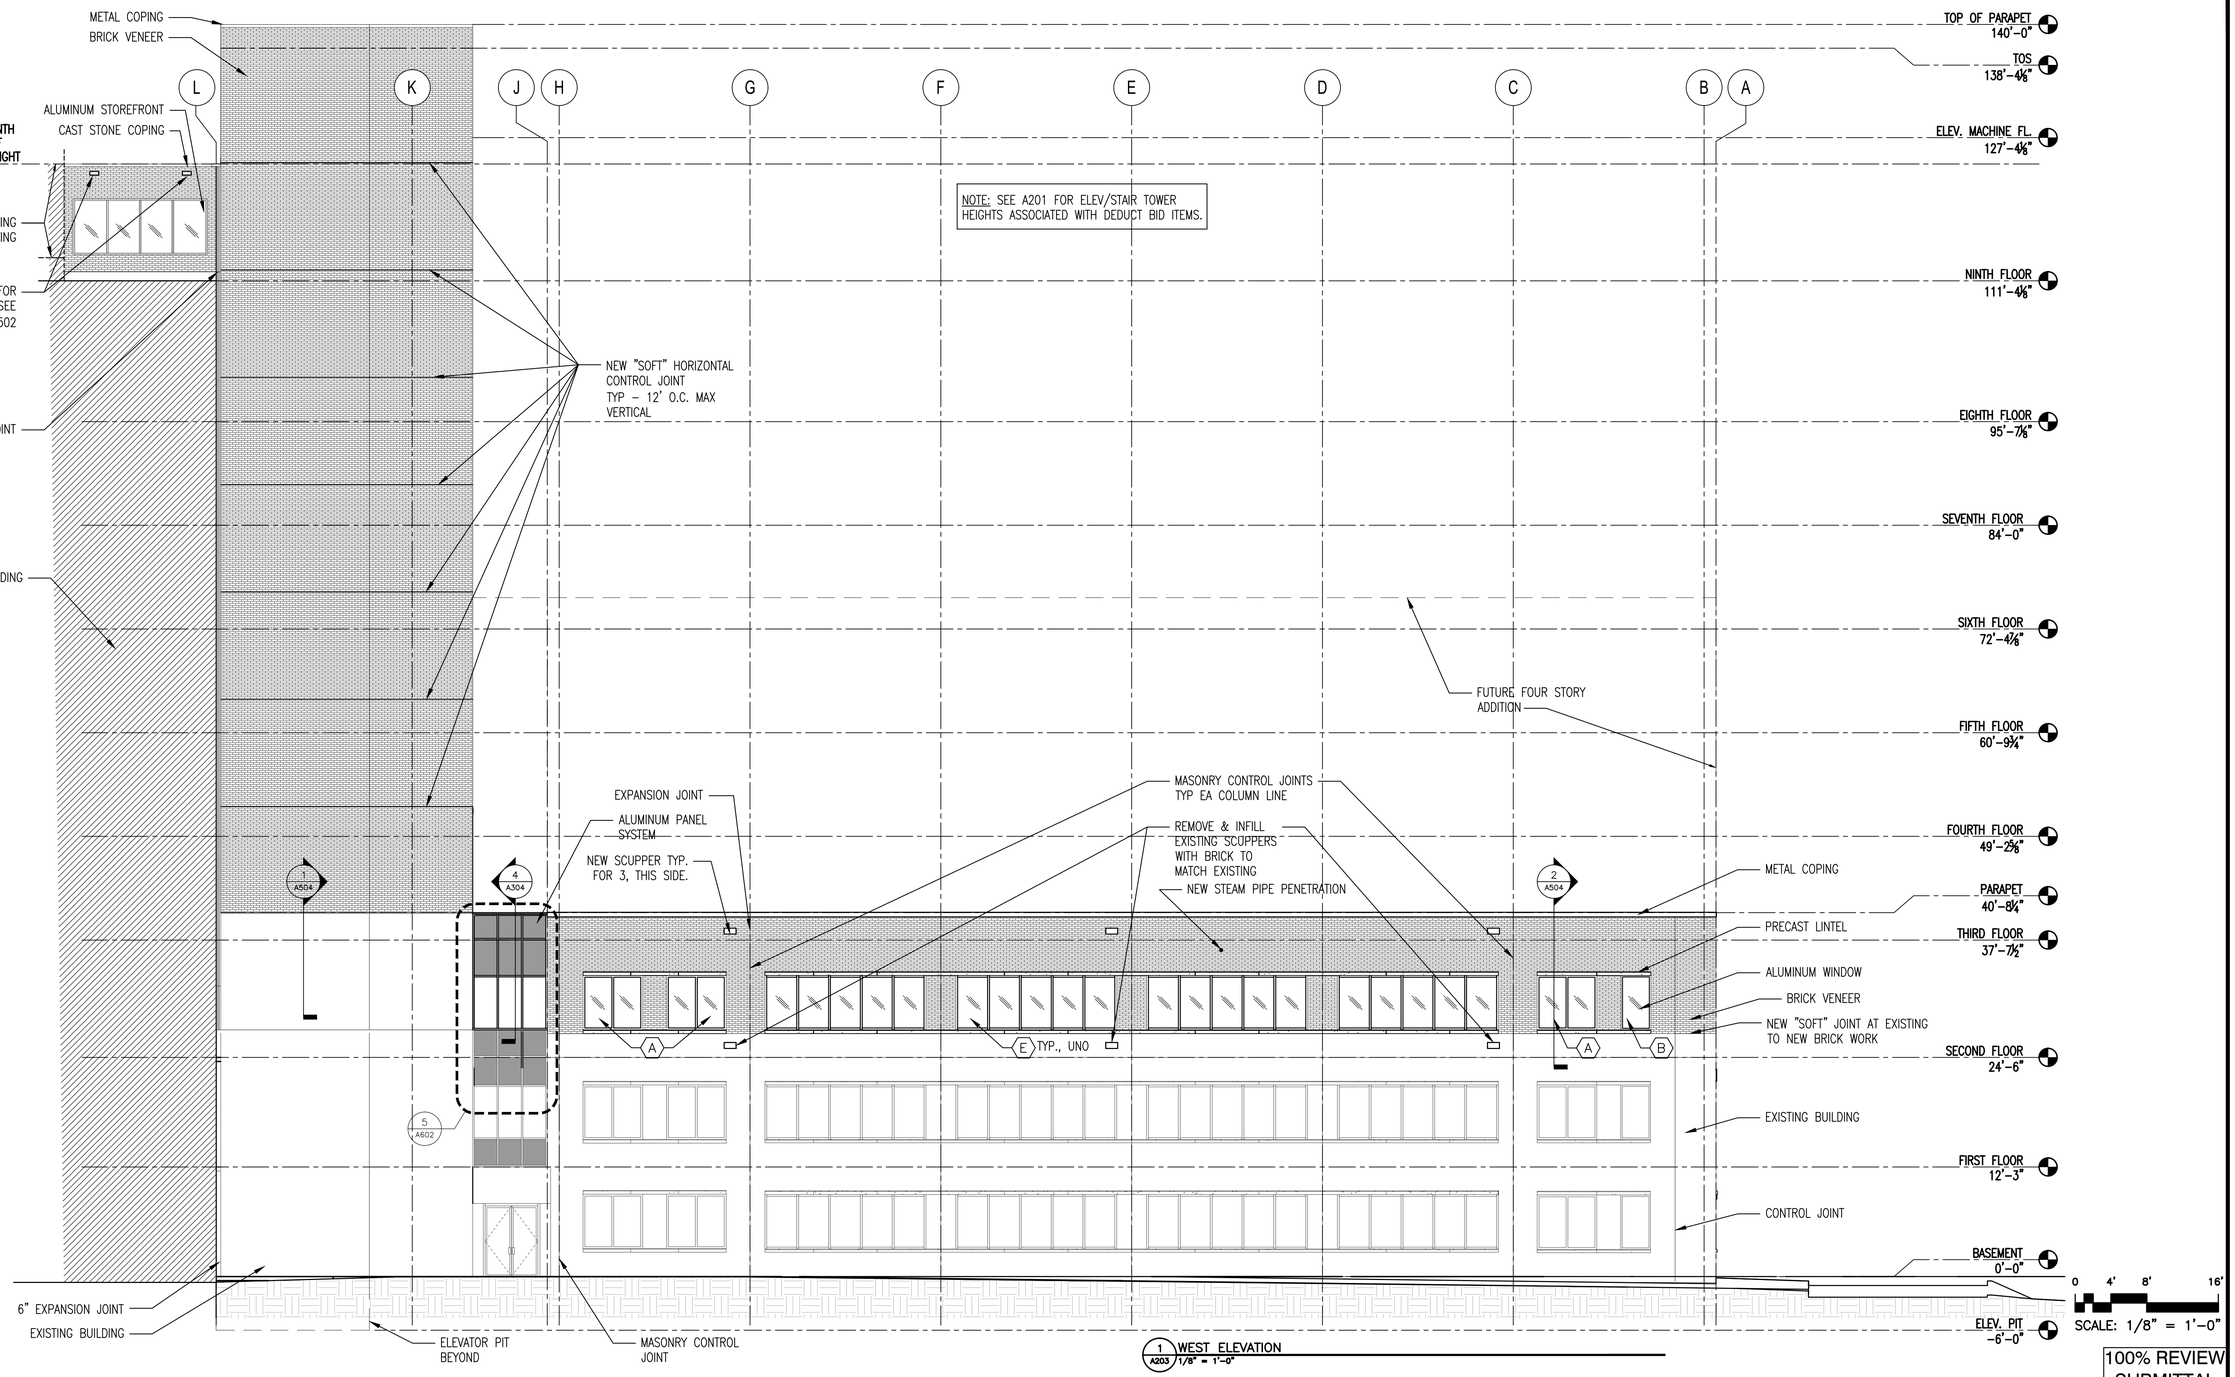

100% REVIEW SUBMITTAL

Revisions	Date

Toland◆Mizell◆Molnar, LLC
590 MEANS STREET NW,
SUITE 200
ATLANTA, GA, 30318
404-214-9774

ALAN J. TOLAND REG. NO. 6769 STATE OF LOUISIANA REGISTERED ARCHITECT

Drawing Title: WEST ELEVATION

Approved Project Engineer:

Project Title: 2ND FLOOR OUTPATIENT MENTAL HEALTH

Building Number: BLDG 1 SOUTH WING | Checked: AJT | Drawn: EO

Location: VA MEDICAL CENTER SHREVEPORT, LOUSIANA

Date: 05-25-2011

Project No.: VA256-C-1047

DRAWING NO. A203

Dwg. - Of -

Veterans Administration

VA FORM 08-6231A, MAR 1984

U.S. GOVERNMENT PRINTING OFFICE:1984-440-467