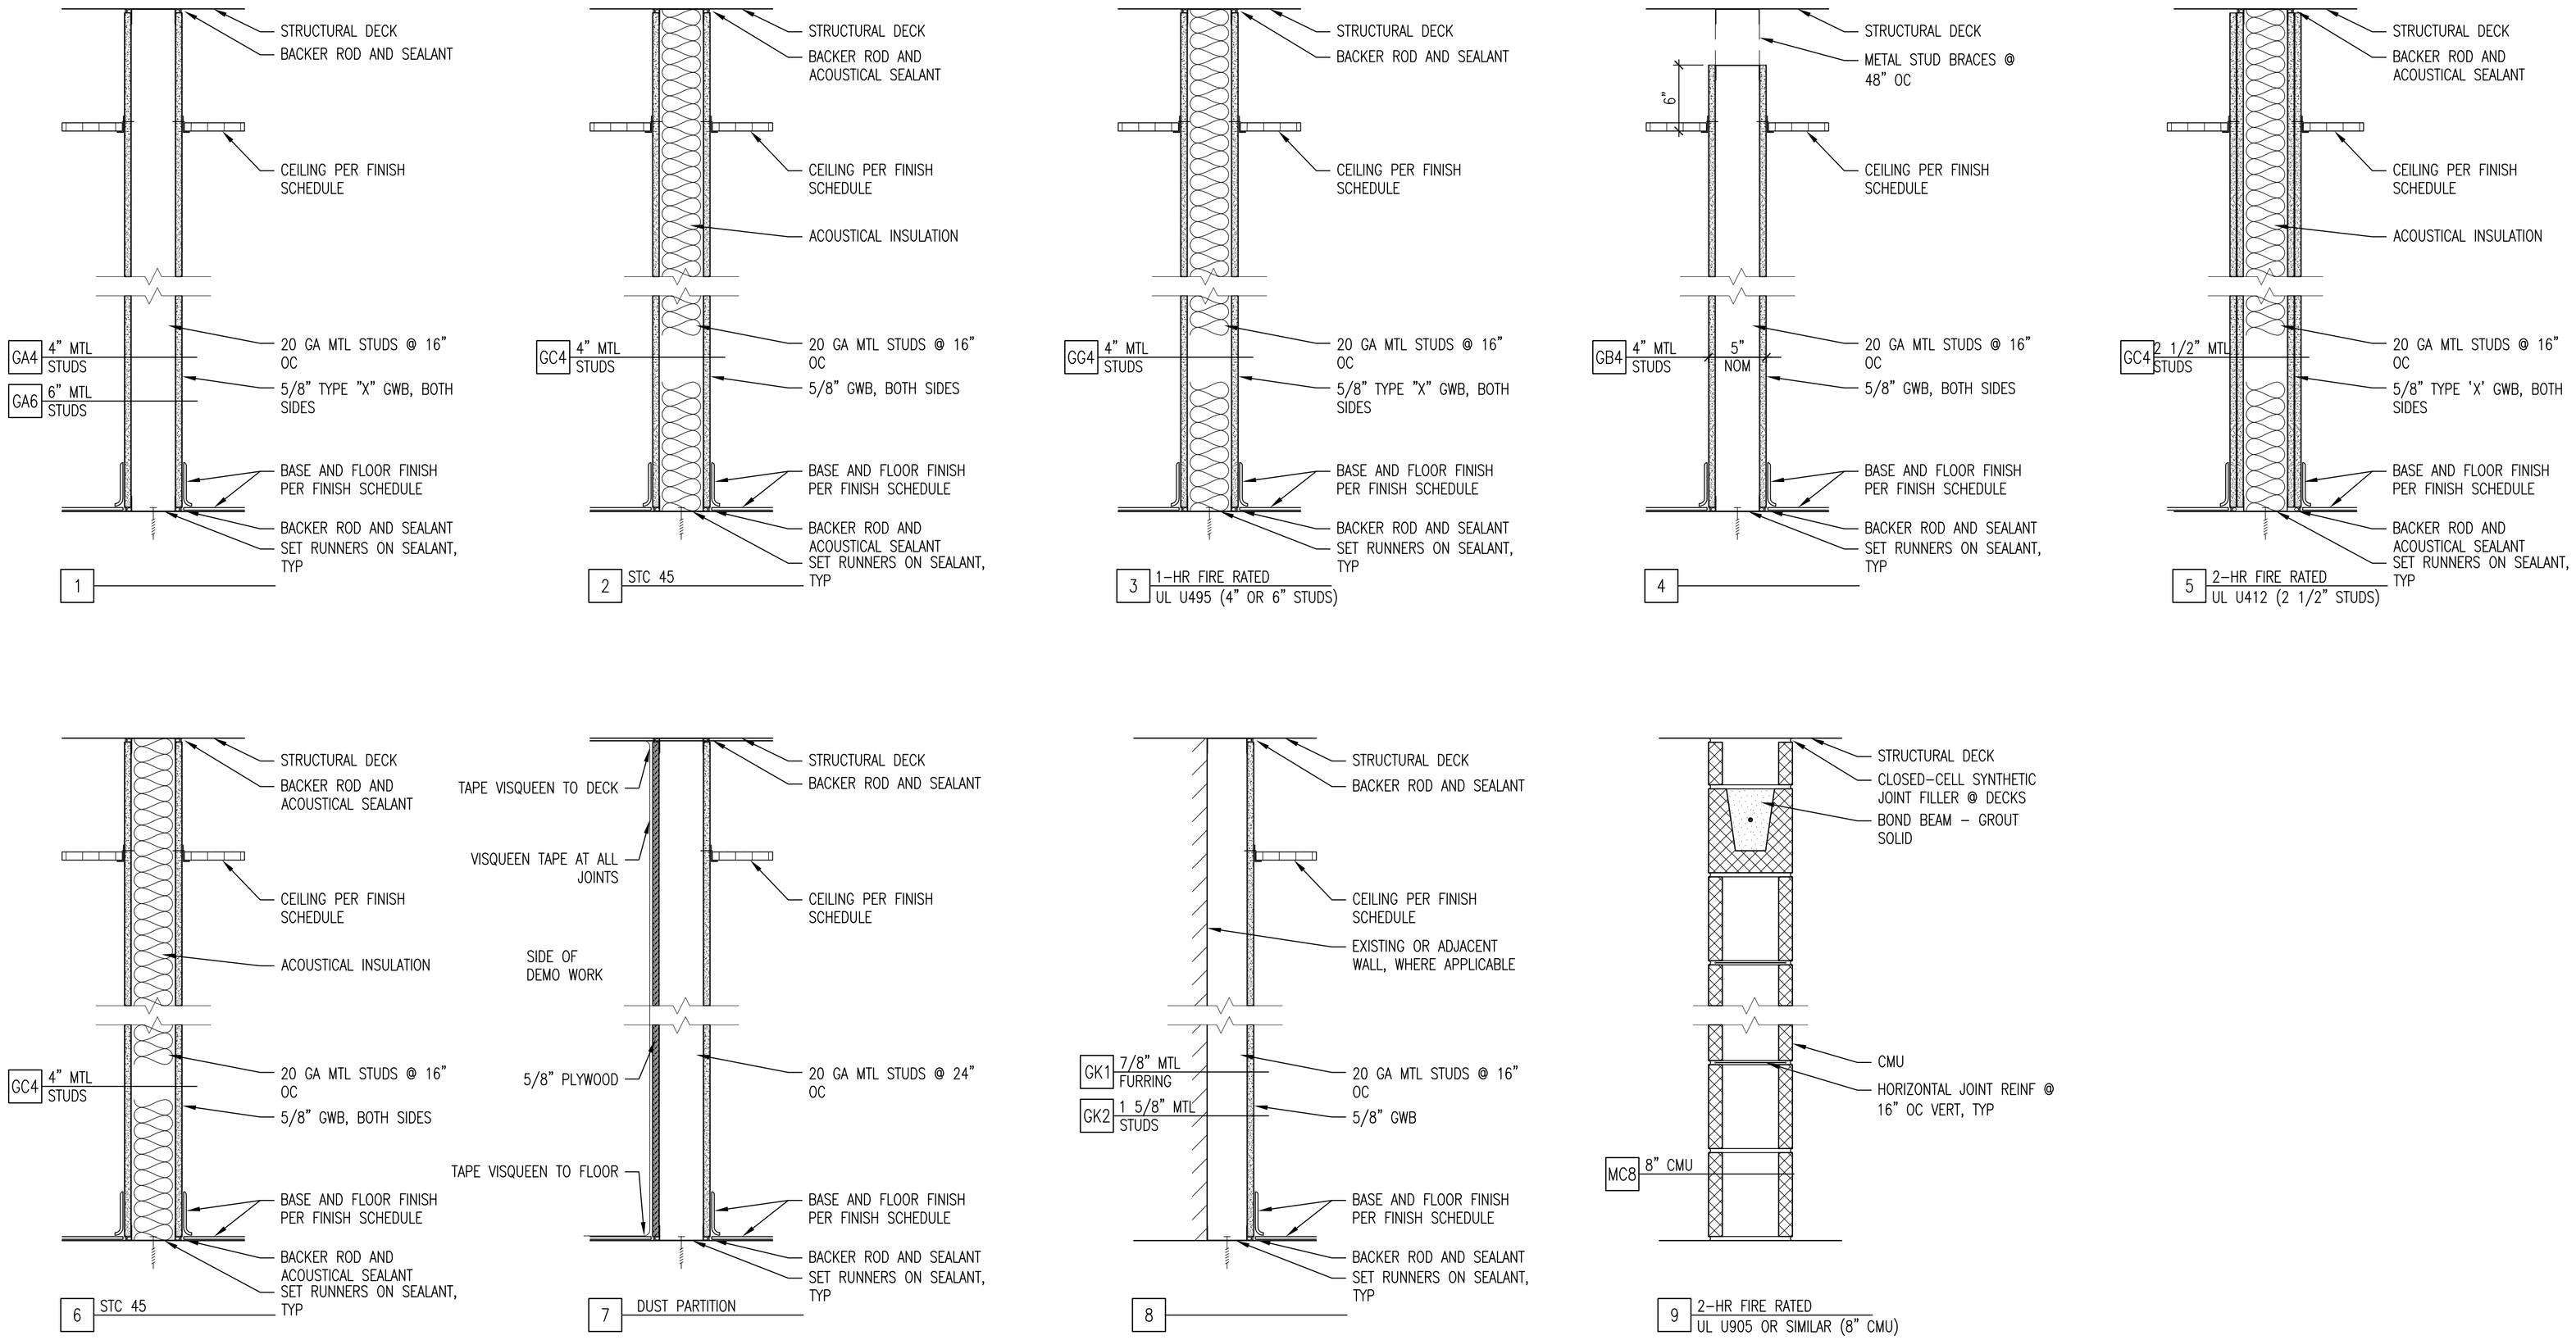

1 A501 PARTITION TYPES
1 1/2" = 1'-0"

100% REVIEW SUBMITTAL

Revisions	Date

Toland◆Mizell◆Molnar, LLC
590 MEANS STREET NW,
SUITE 200
ATLANTA, GA, 30318
404-214-9774

ALAN J. TOLAND REG. NO. 6769 STATE OF LOUISIANA REGISTERED ARCHITECT

Drawing Title: PARTITION TYPES

Approved Project Engineer:

Project Title: 2ND FLOOR OUTPATIENT MENTAL HEALTH

Building Number: BLDG 1 SOUTH WING

Checked: -

Drawn: -

Location: VA MEDICAL CENTER SHREVEPORT, LOUSIANA

Date: 05-25-2011

Project No.: VA256-C-1047

DRAWING NO.: A501

Dwg. - Of -

Veterans Administration