


1 A506 WALL CABINET DETAIL
1 1/2" = 1'-0"

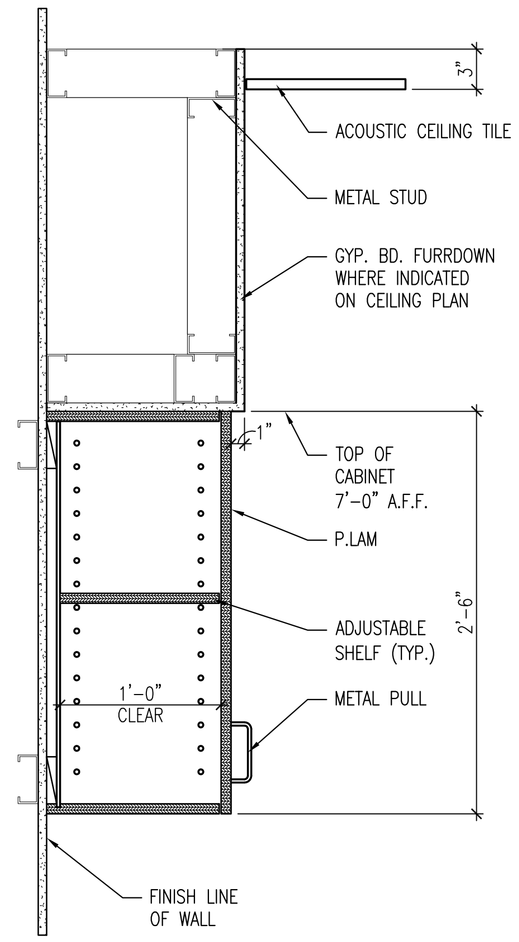


2 A506 BASE CABINET DETAIL
1 1/2" = 1'-0"




3 A506 LAVATORY SINK DETAIL
1 1/2" = 1'-0"

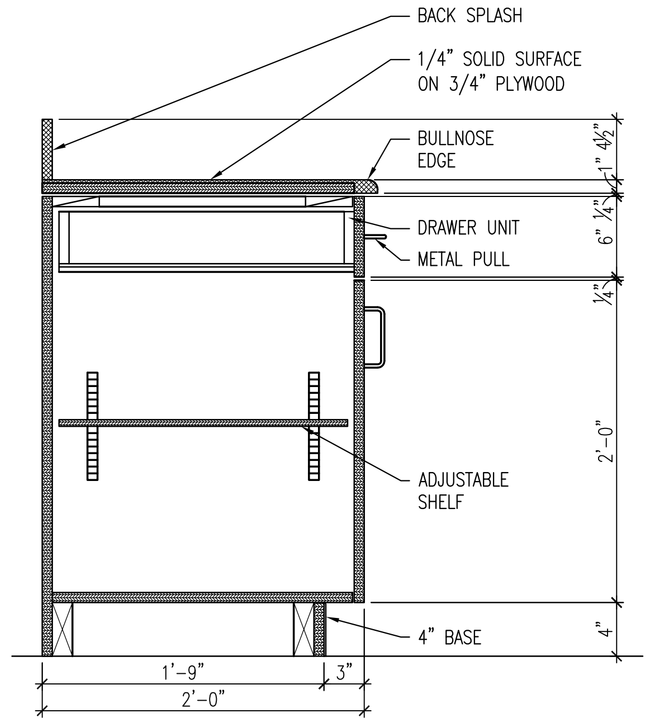


4 A506 ELEVATOR HEAD DETAIL
1" = 1'-0"

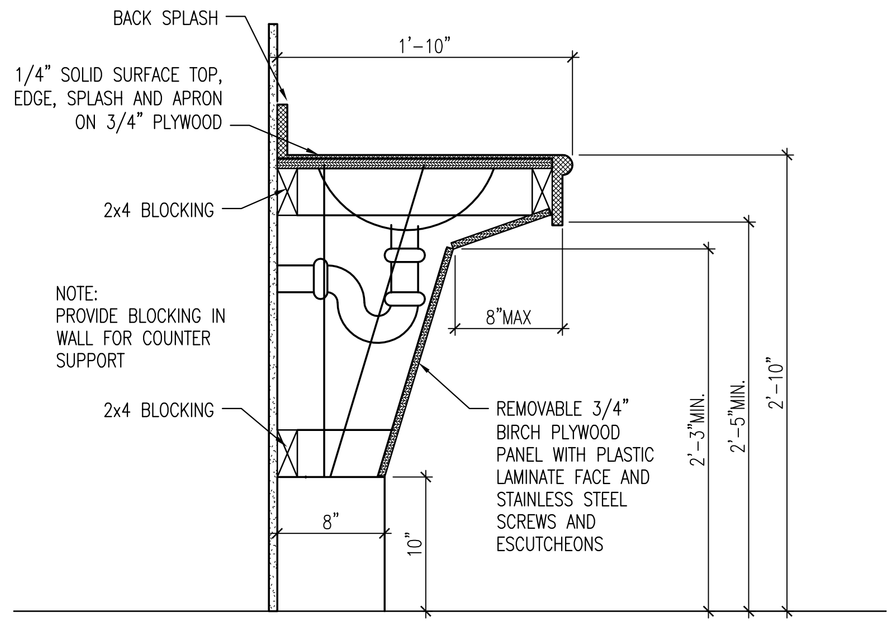


5 A506 ELEVATOR SILL DETAIL
1" = 1'-0"

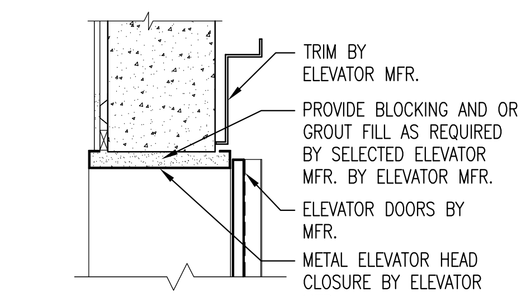


6 A506 ELEVATOR DOOR PLAN DETAIL
1" = 1'-0"

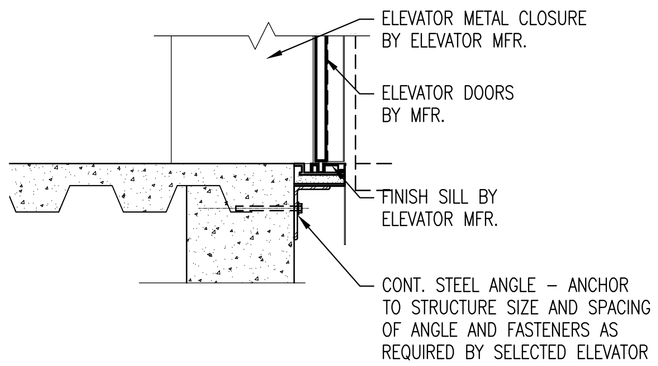


7 A506 LADDER DETAIL
1" = 1'-0"

NOTES:

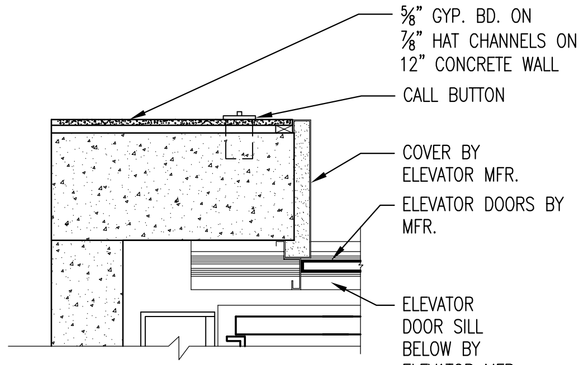1. GRIND ALL WELDS SMOOTH.
2. LADDER NOT TO OBSTRUCT ELEVATOR OPERATION.
3. COORDINATE LOCATIONS WITH ELEVATOR MFR. SEE 3/A108 FOR ELEVATIONS.

0 4" 8" 1'-4"
SCALE: 1 1/2" = 1'-0"

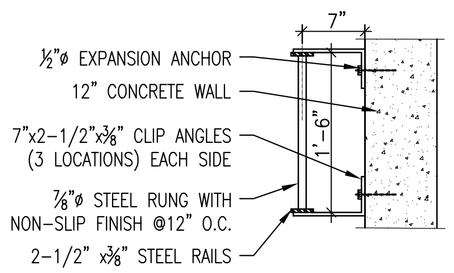100% REVIEW SUBMITTAL

| Revisions | Date |
|---|---|
| | |

Toland◆Mizell◆Molnar, LLC
590 MEANS STREET NW,
SUITE 200
ATLANTA, GA, 30318
404-214-9774

ALAN J. TOLAND REG. NO. 6768 STATE OF LOUISIANA REGISTERED ARCHITECT

Drawing Title: CASEWORK DETAILS

Approved Project Engineer:

Project Title: 2ND FLOOR OUTPATIENT MENTAL HEALTH
----

Building Number: BLDG 1 SOUTH WING
Checked: –
Drawn: –
Location: VA MEDICAL CENTER SHREVEPORT, LOUISIANA

Date: 05-25-2011
Project No.: VA256-C-1047
DRAWING NO.: A506
Dwg. – Of –

Veterans Administration

VA FORM 08-6231A, MAR 1984

U.S. GOVERNMENT PRINTING OFFICE:1984-440-467