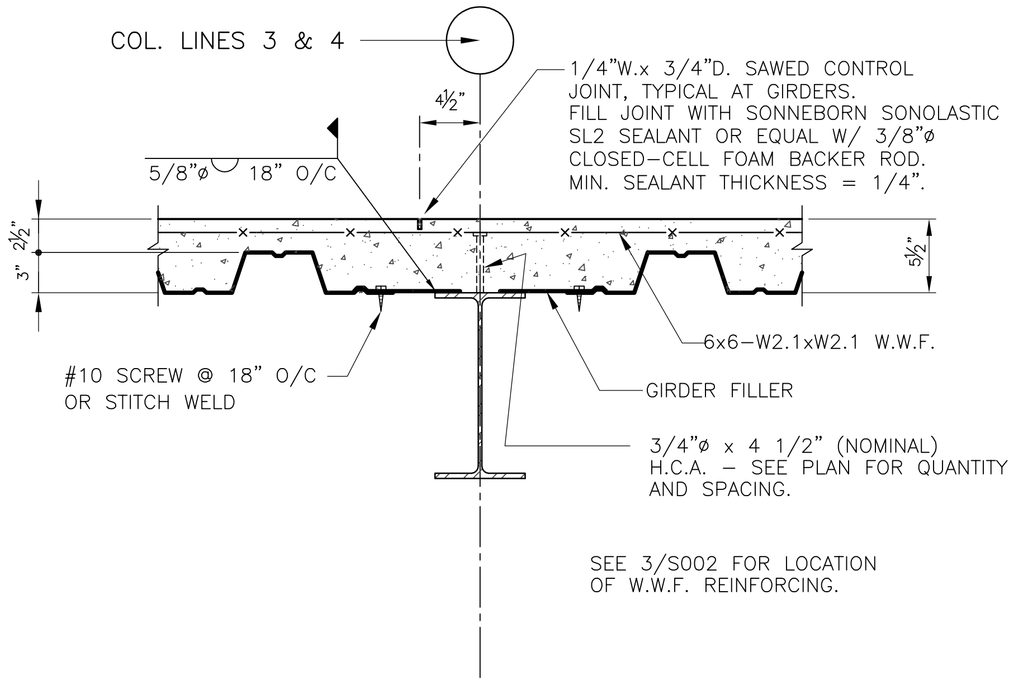

TYPICAL DETAIL AT FLOOR GIRDERS (1 / S002)

1 1/2"=1'-0"

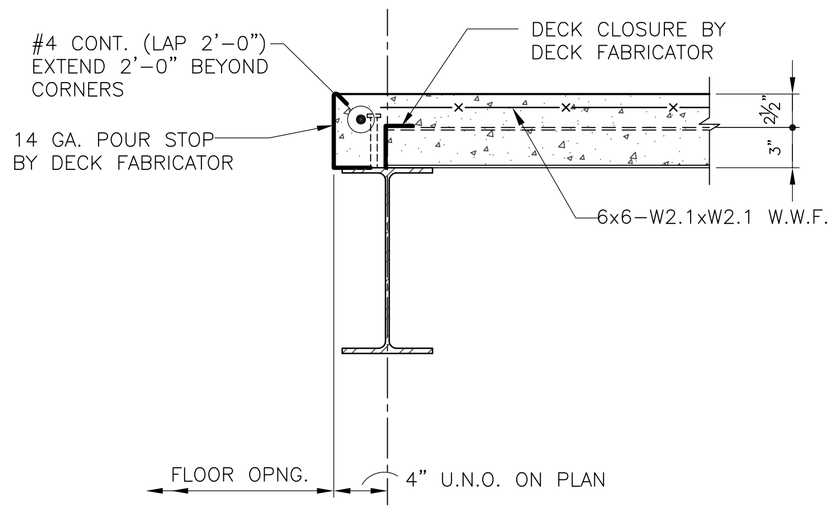

TYPICAL SECTION AT FLOOR OPENINGS (2 / S002)

1 1/2"=1'-0"

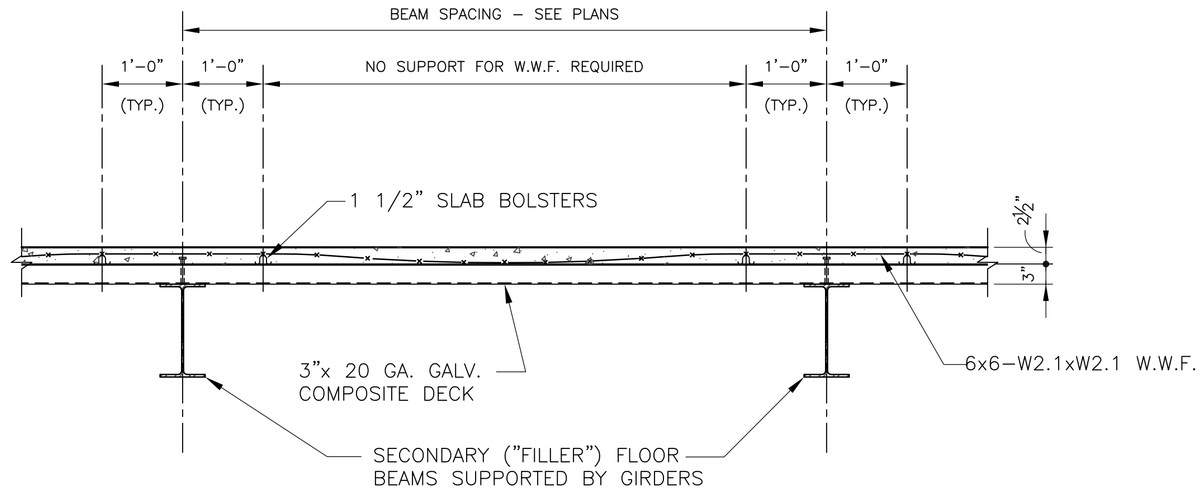

TYPICAL PLACEMENT OF COMPOSITE SLAB REINFORCING (3 / S002)

NO SCALE

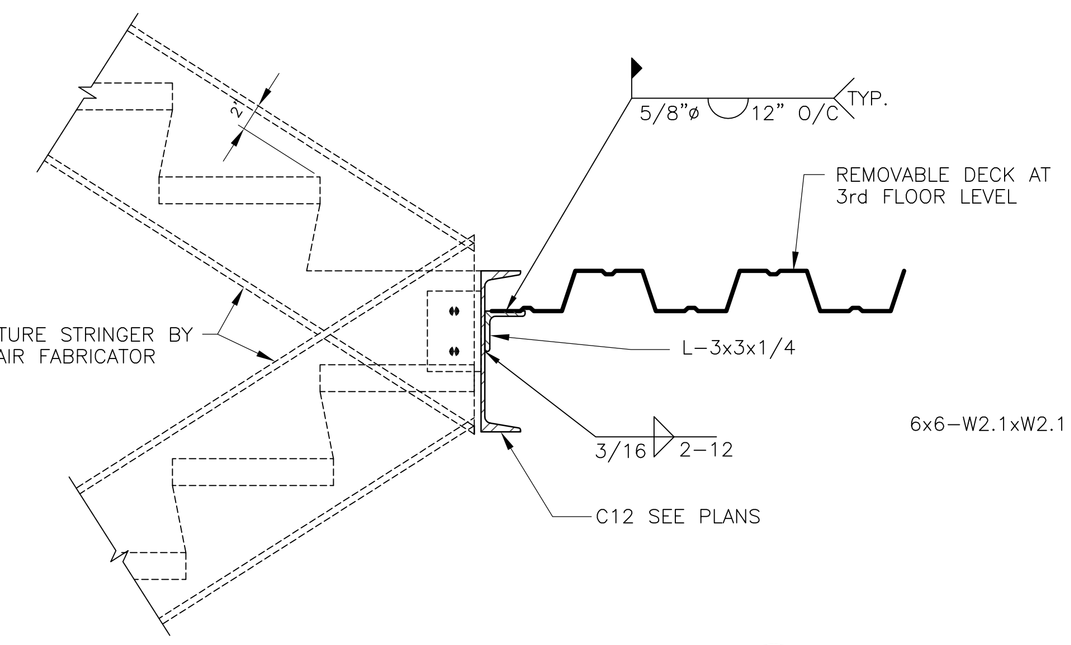

SECTION AT STAIR STRINGERS (4 / S002)

1 1/2"=1'-0"

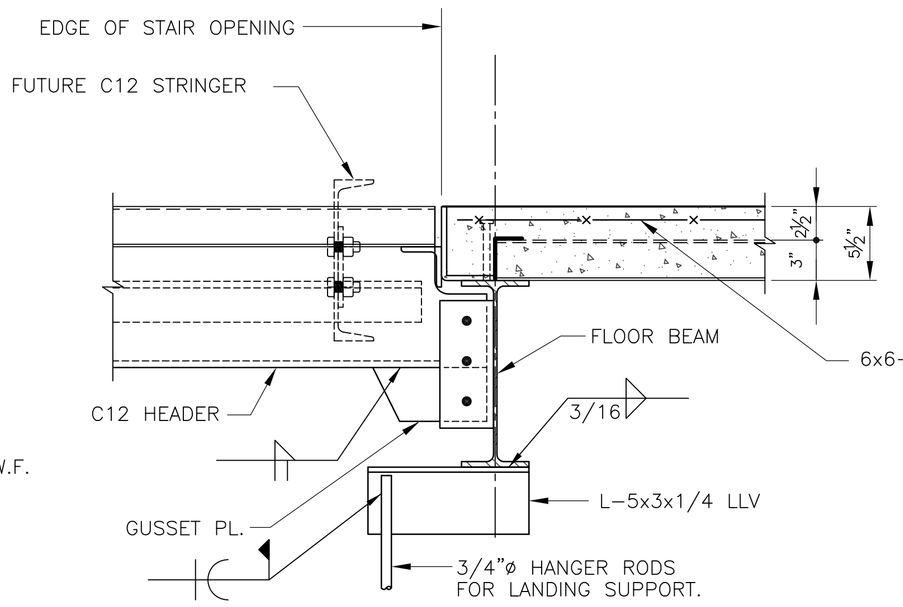

SECTION (5 / S002)

1 1/2"=1'-0"

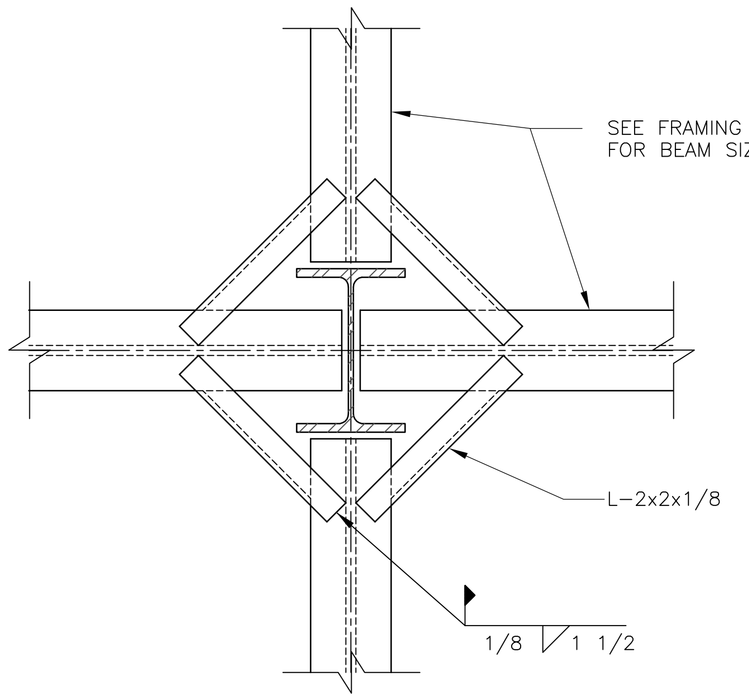

TYPICAL FLOOR DECK SUPPORT DETAIL AT COLUMNS (6 / S002)

NO SCALE

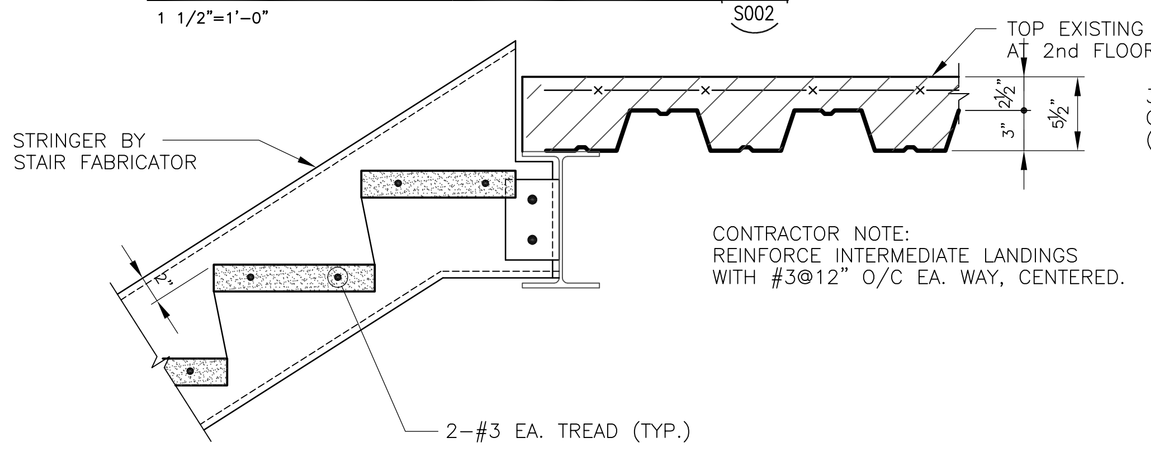

SECTION AT STAIR STRINGERS (7 / S002)

1 1/2"=1'-0"

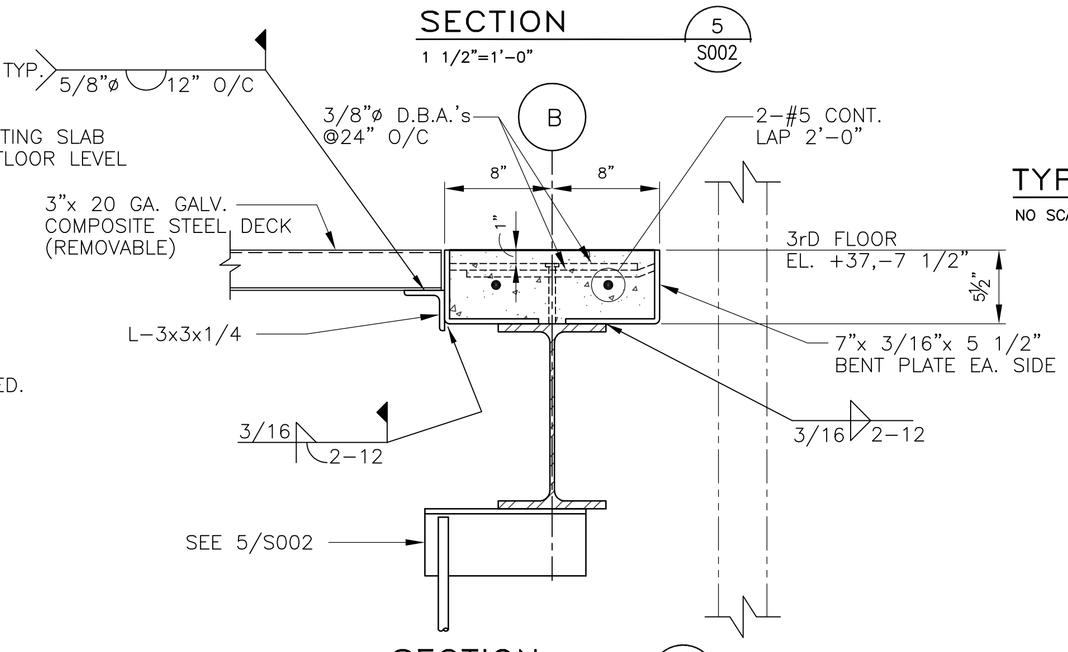

SECTION (8 / S002)

1 1/2"=1'-0"

NORTH

100% REVIEW SUBMITTAL

Revisions	Date

Toland ◆ Mizell ◆ Molnar, LLC
590 MEANS STREET NW,
SUITE 200
ATLANTA, GA, 30318
404-214-9774

STATE OF LOUISIANA — ROBERT O. PADGETT, License No. 25456 — PROFESSIONAL ENGINEER — 5/31/11

PADGETT
Engineering Group
Consulting Structural Engineers
T 678 309 9070 ■ F 678 309 0608

Drawing Title	TYPICAL DETAILS
Approved Project Engineer	
Project Title	2ND FLOOR OUTPATIENT MH VA SHREVEPORT

Building Number	---
Checked	BP
Drawn	AH
Location	----
Date	05-25-2001
Project No.	10049
DRAWING NO.	S002
	Dwg. - Of -

Veterans Administration

VA FORM 08-6231A, MAR 1984

U.S. GOVERNMENT PRINTING OFFICE:1984-440-467