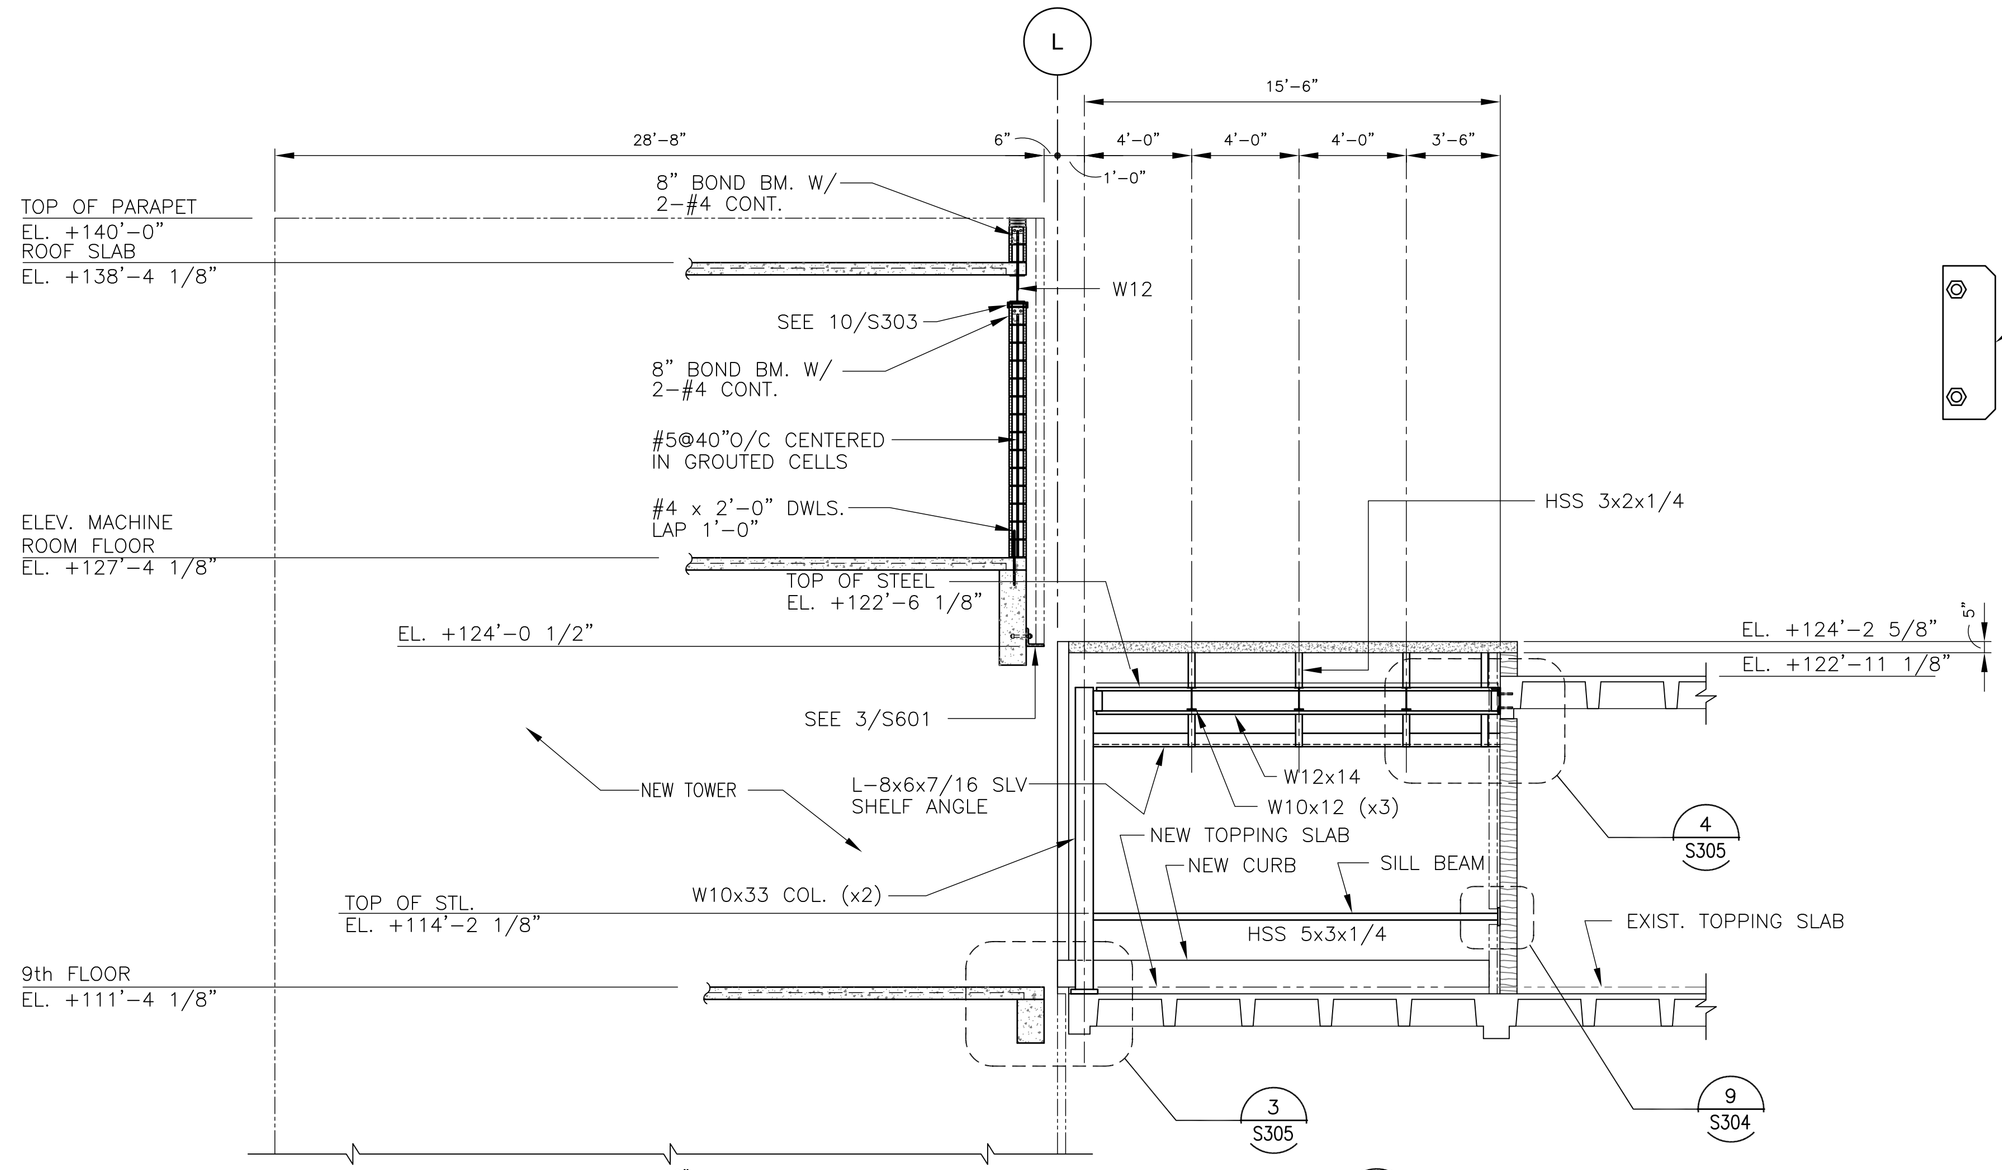

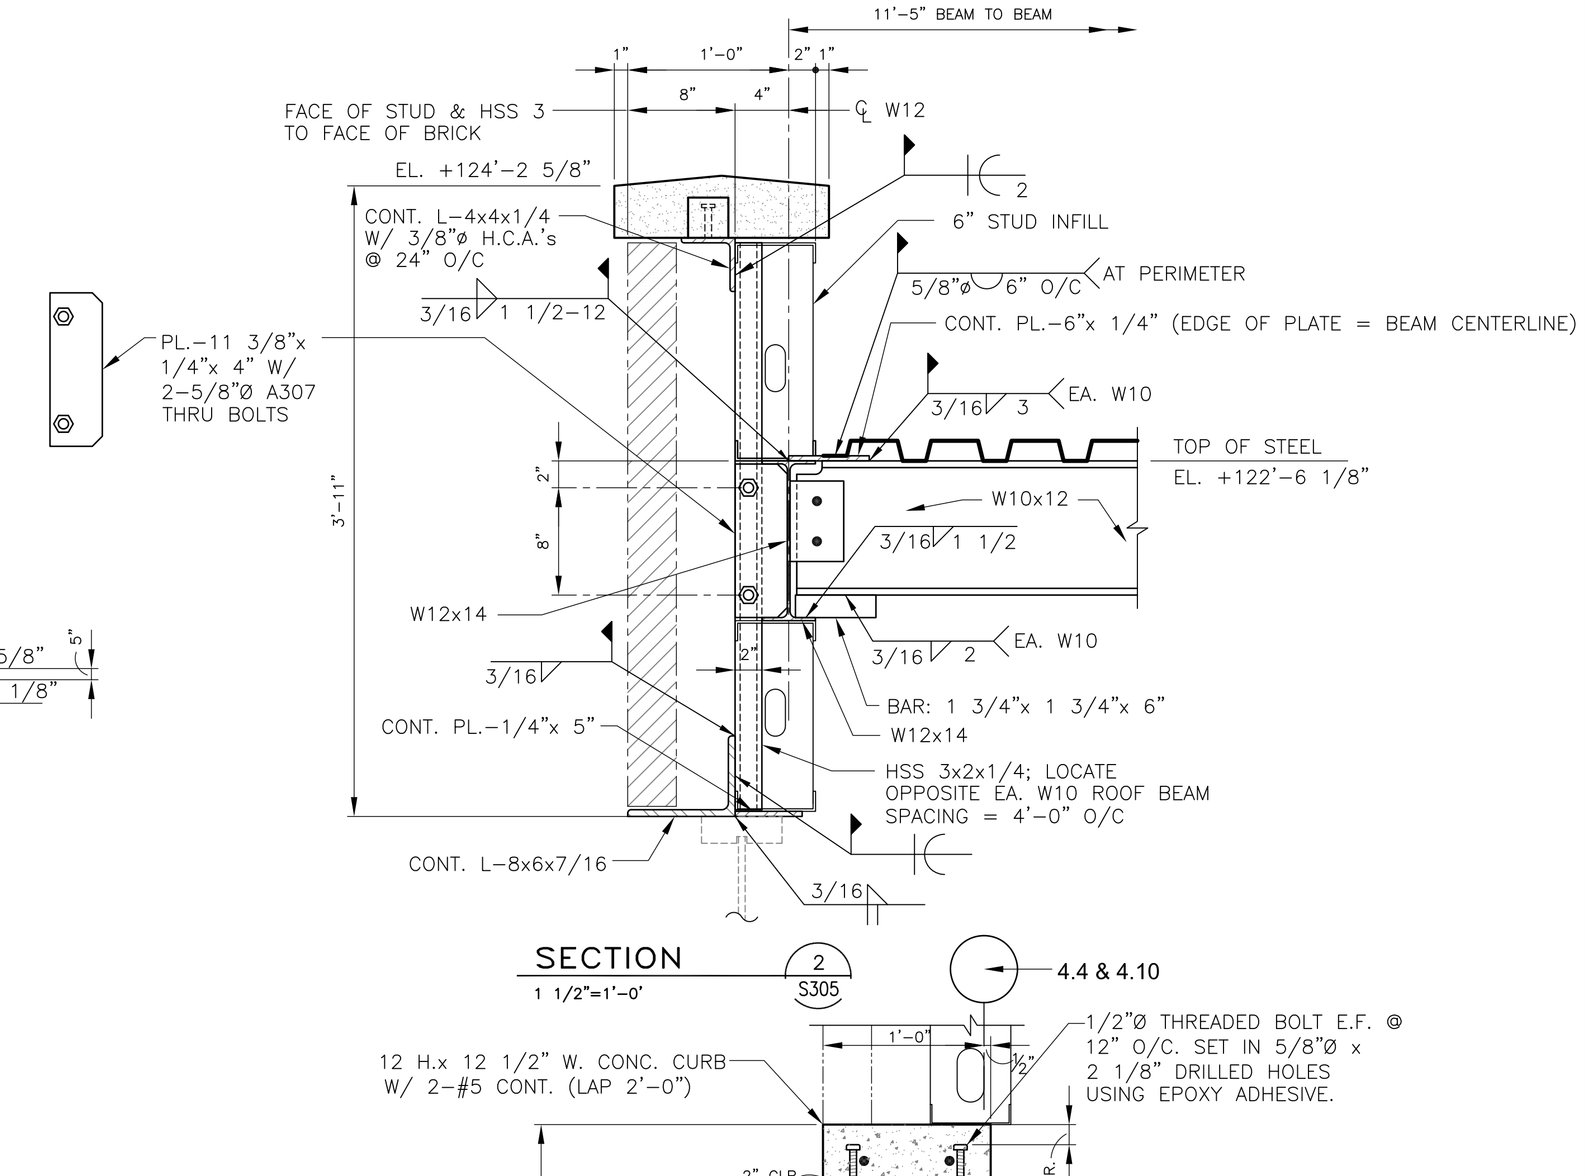

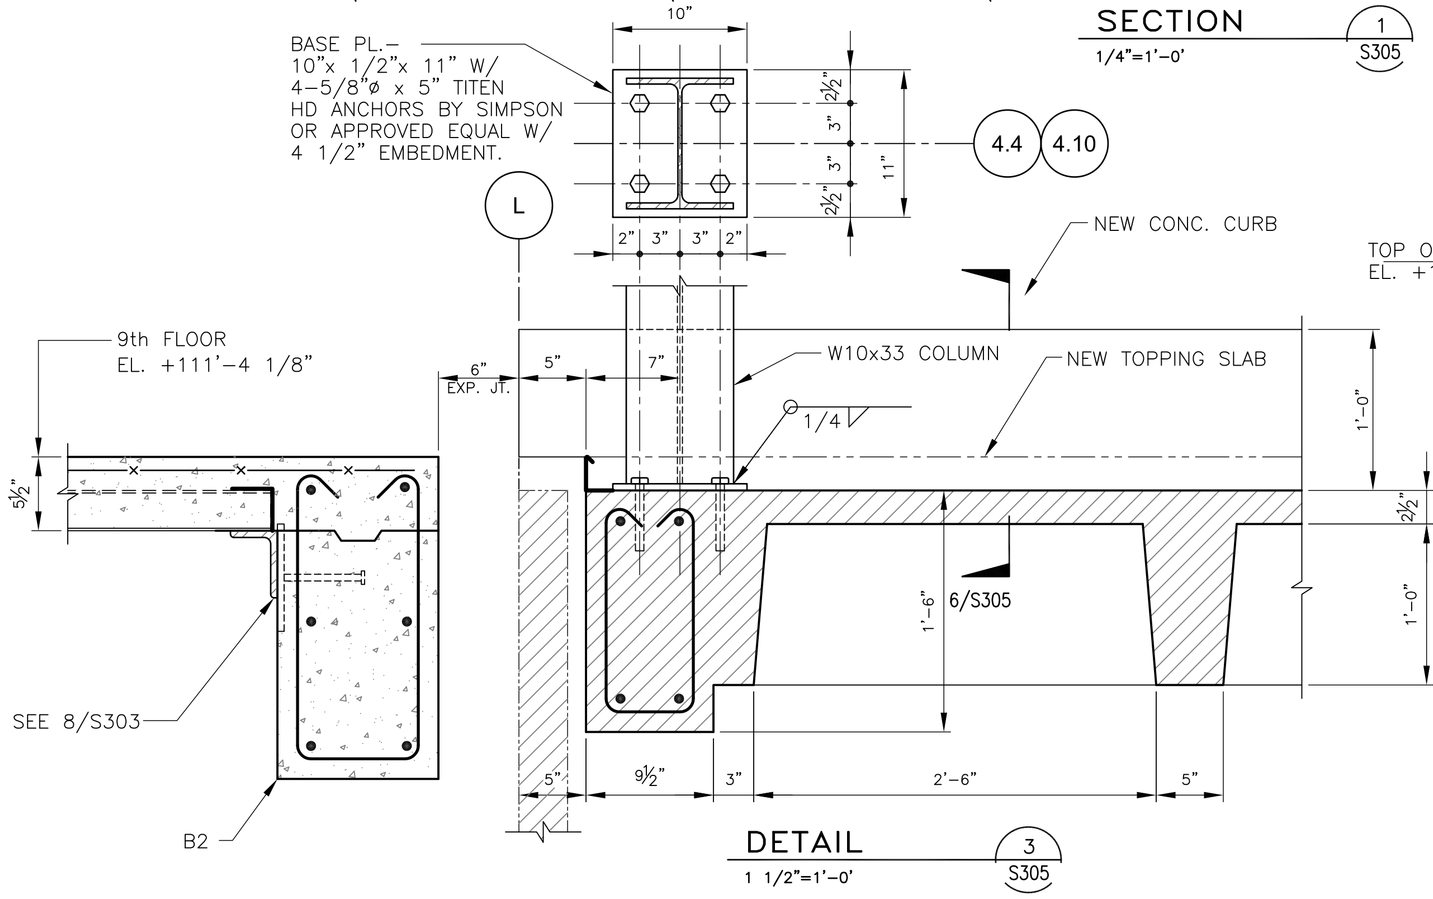

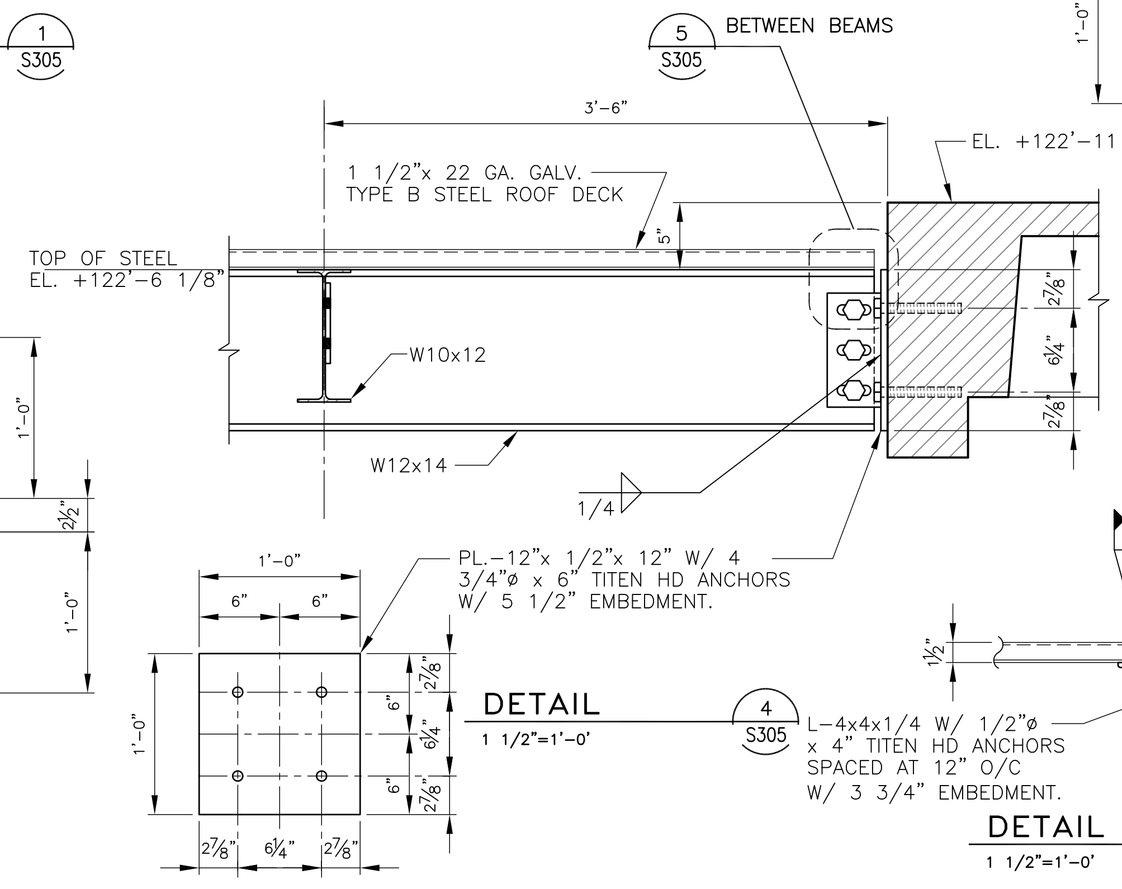

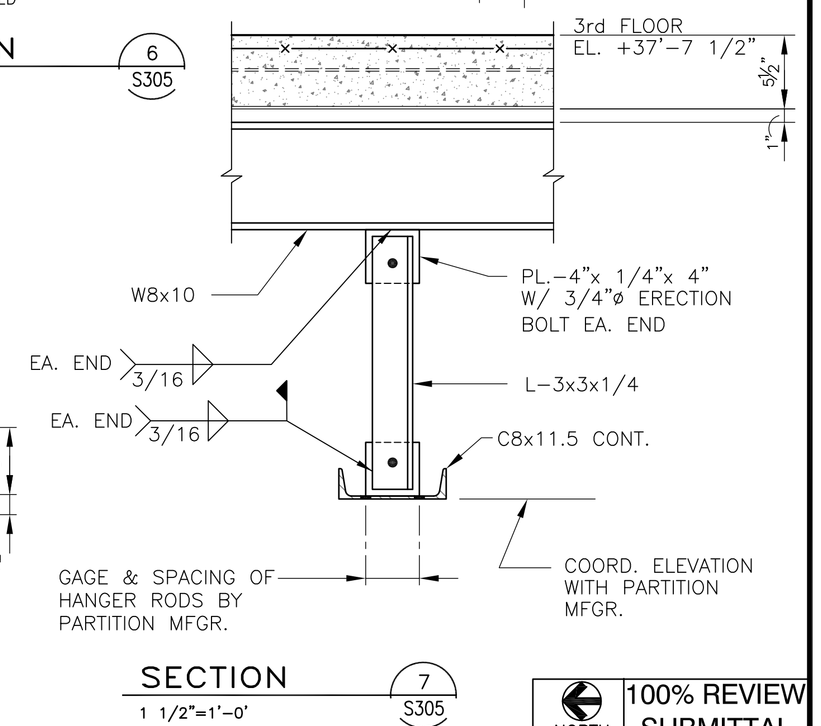

NORTH

100% REVIEW SUBMITTAL

Revisions	Date

Toland◆Mizell◆Molnar, LLC
590 MEANS STREET NW,
SUITE 200
ATLANTA, GA, 30318
404-214-9774

STATE OF LOUISIANA
ROBERT C. PADGETT
License No. 25450
Professional Engineer
5/3/11

PADGETT
Engineering Group
Consulting Structural Engineers
T 678 309 9070 ▪ F 678 309 0608

Drawing Title: SECTIONS & DETAILS

Approved Project Engineer:

Project Title: 2ND FLOOR OUTPATIENT MH
VA SHREVEPORT

Building Number: ----
Checked: BP
Drawn: AH
Location: ----

Date: 05-25-2011
Project No.: 10049
DRAWING NO.: S305
Dwg. – Of –

Veterans Administration

VA FORM 08-6231A, MAR 1984

U.S. GOVERNMENT PRINTING OFFICE:1984-440-467