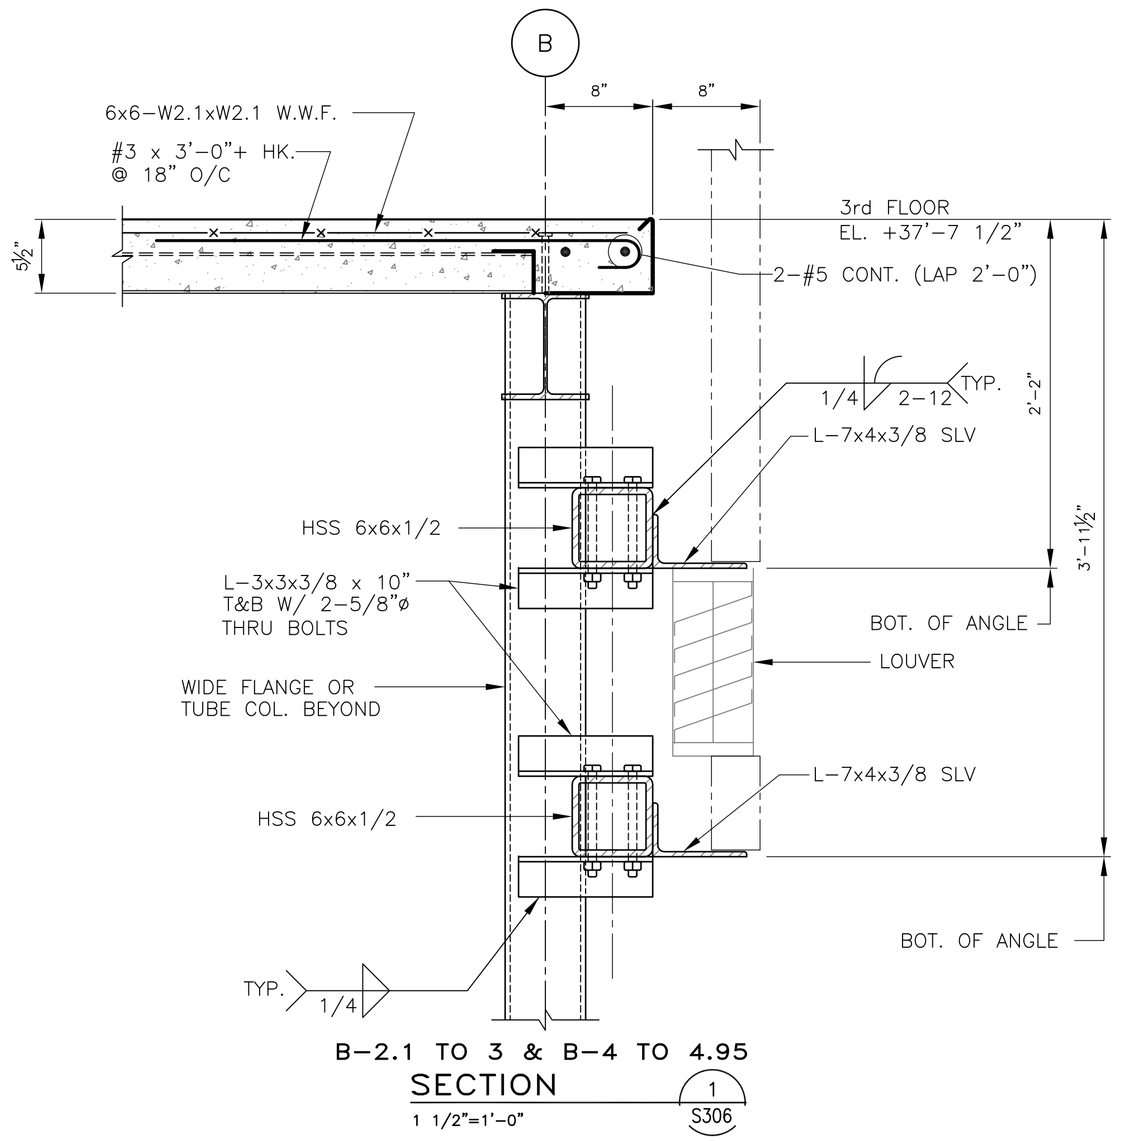

B–2.1 TO 3 & B–4 TO 4.95

SECTION 1

1 1/2"=1'–0" S306

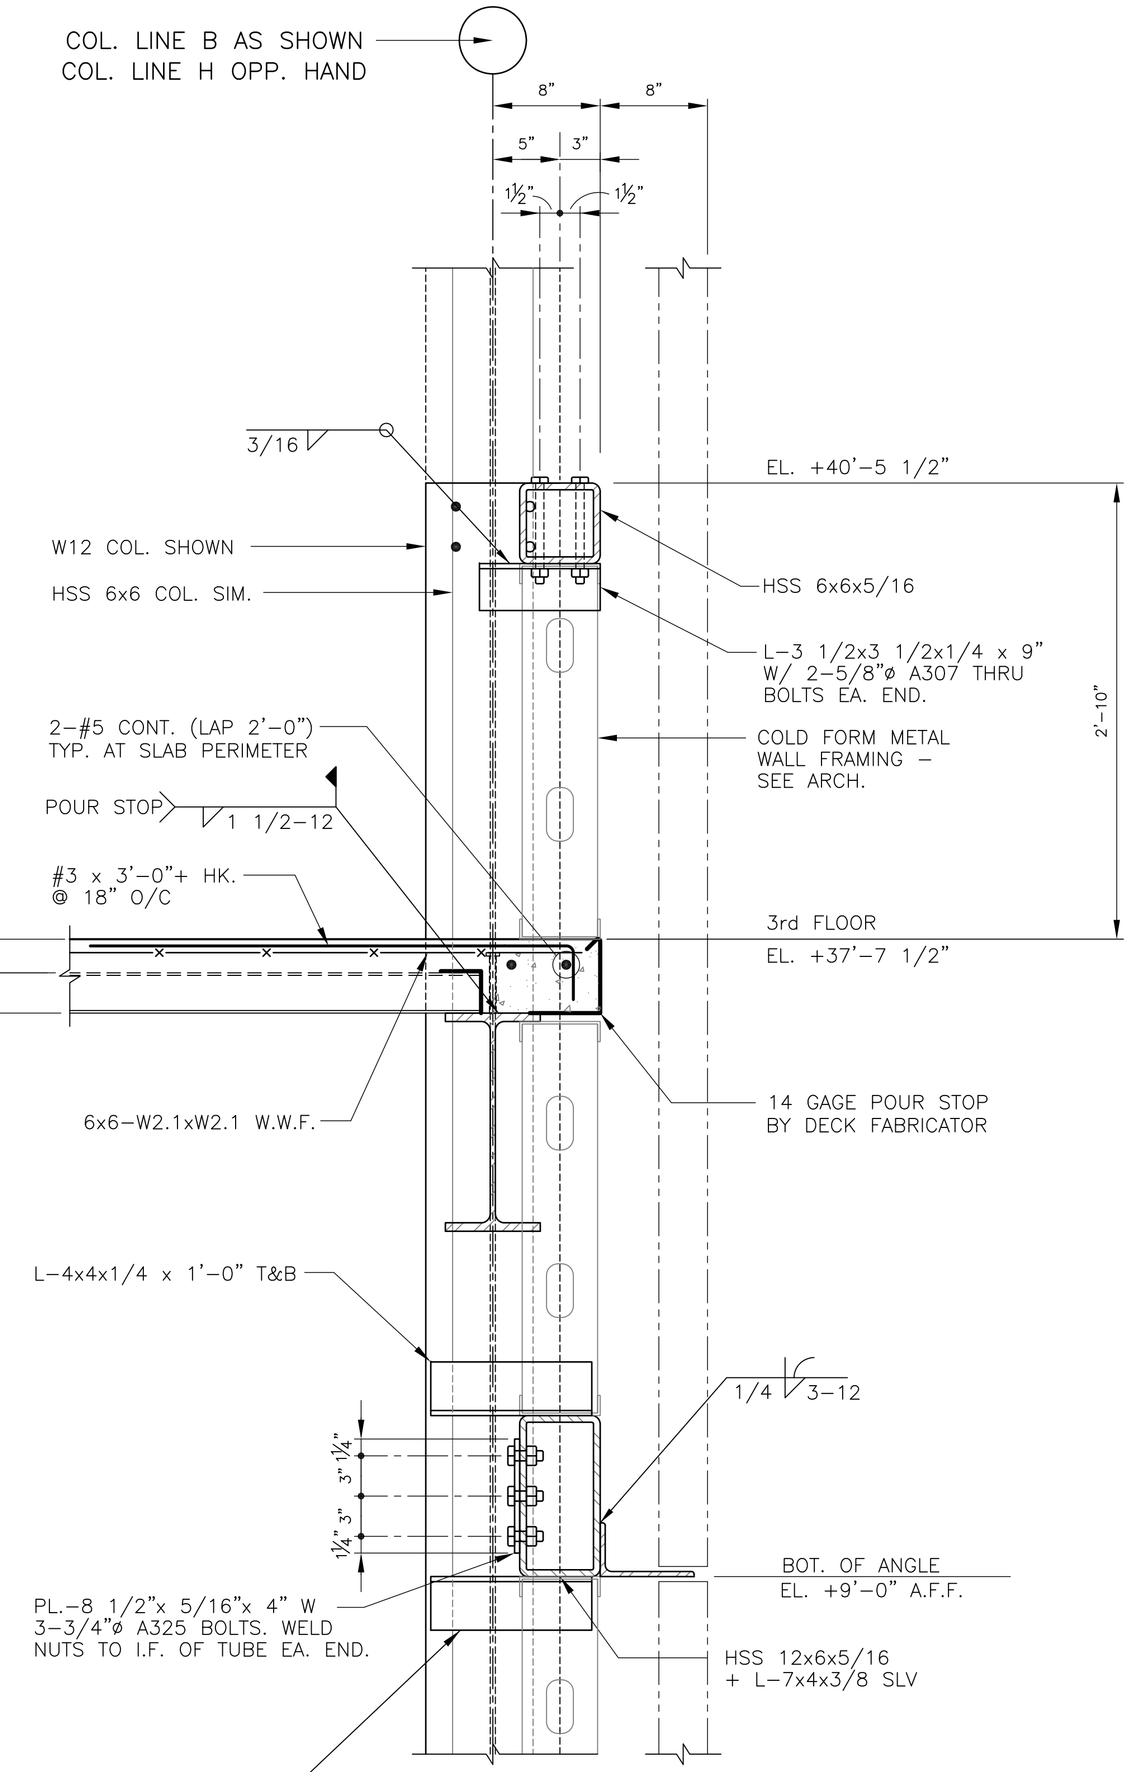

B–3 TO 4 & H–2 TO 5

SECTION 2

1 1/2"=1'–0" S306

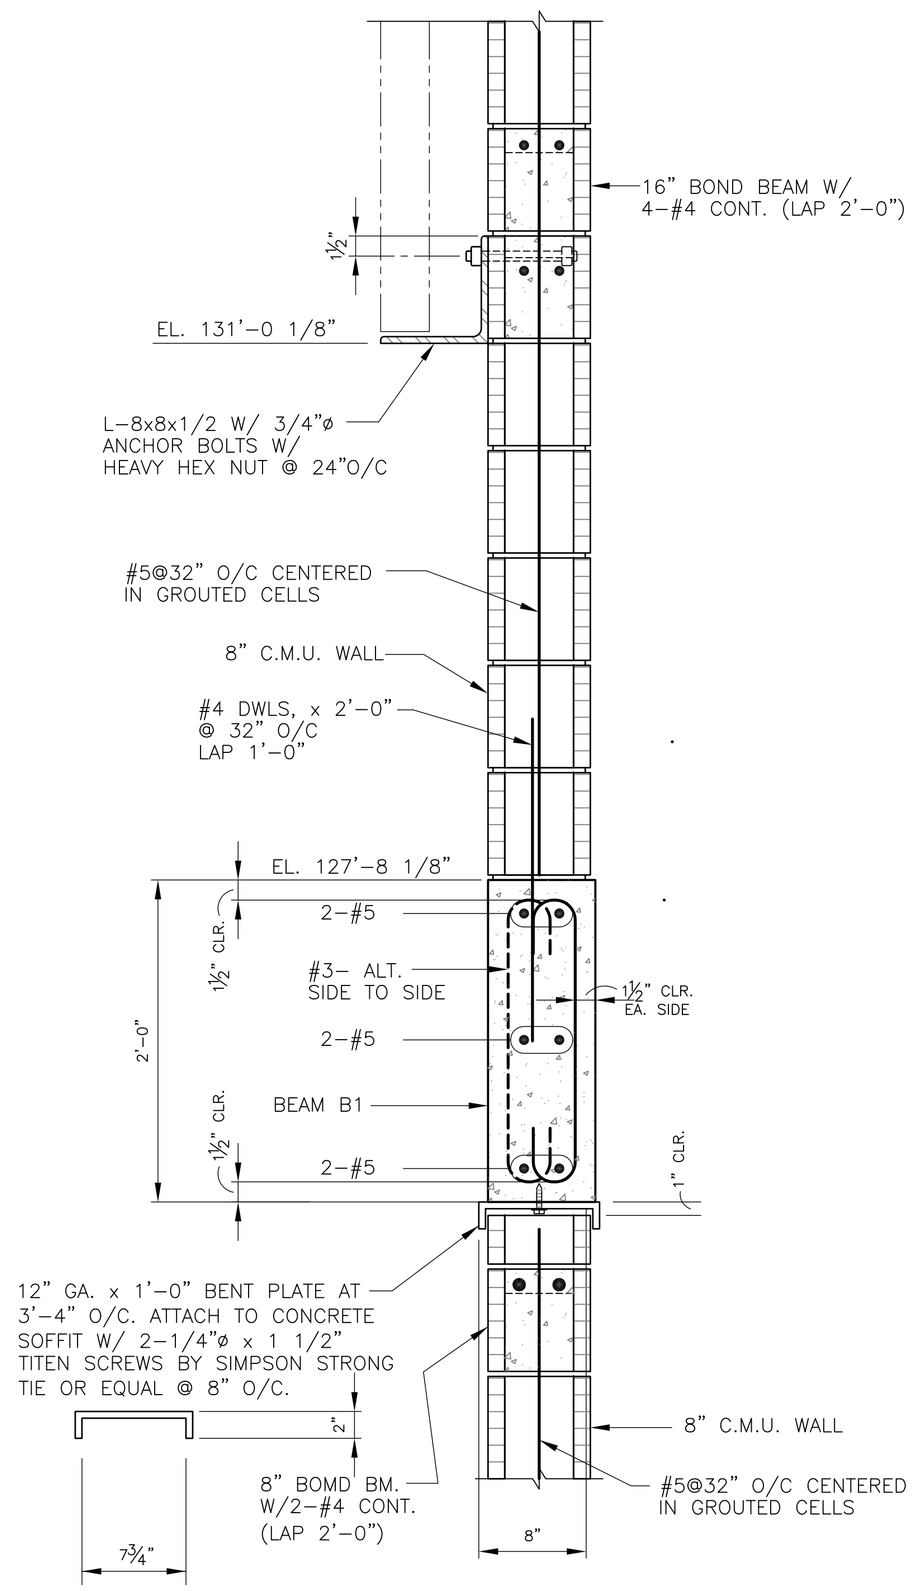

SECTION 3

1 1/2"=1'–0" S306

NORTH

100% REVIEW SUBMITTAL

Revisions	Date

Toland◆Mizell◆Molnar, LLC
590 MEANS STREET NW,
SUITE 200
ATLANTA, GA, 30318
404-214-9774

STATE OF LOUISIANA
ROBERT C. PADGETT
License No. 25456
PROFESSIONAL ENGINEER
5/3/11

PADGETT
Engineering Group
Consulting Structural Engineers
T 678 309 9070 ▪ F 678 309 0608

Drawing Title: SECTIONS & DETAILS

Approved Project Engineer:

Project Title: 2ND FLOOR OUTPATIENT MH
VA SHREVEPORT

Building Number: ----

Checked: BP

Drawn: AH

Location: ----

Date: 05-25-2011

Project No.: 10049

DRAWING NO.: S306

Dwg. – Of –

Veterans Administration

VA FORM 08–6231A, MAR 1984

U.S. GOVERNMENT PRINTING OFFICE:1984–440–467