NOTES:
(THIS SHEET ONLY)

1. EXPANSION JOINT FOR RIGID DUCT. SEE DETAIL ON SHEET M503.
2. DDC CONTROL PANEL FOR RTU-1 AND ELEVATOR LOBBY FAN COIL UNITS.
3. FCU-1 LOCATED 8'-0" BOTTOM OF UNIT FROM FINISHED FLOOR.
4. DDC CONTROL PANEL FOR AHU-2 AND VAV BOXES.
5. FIRE DAMPER/SMOKE DAMPER AS INDICATED. SEE DETAILS AND SPECIFICATIONS.
6. VFD FOR AHU-2 MOUNTED ON AHU.

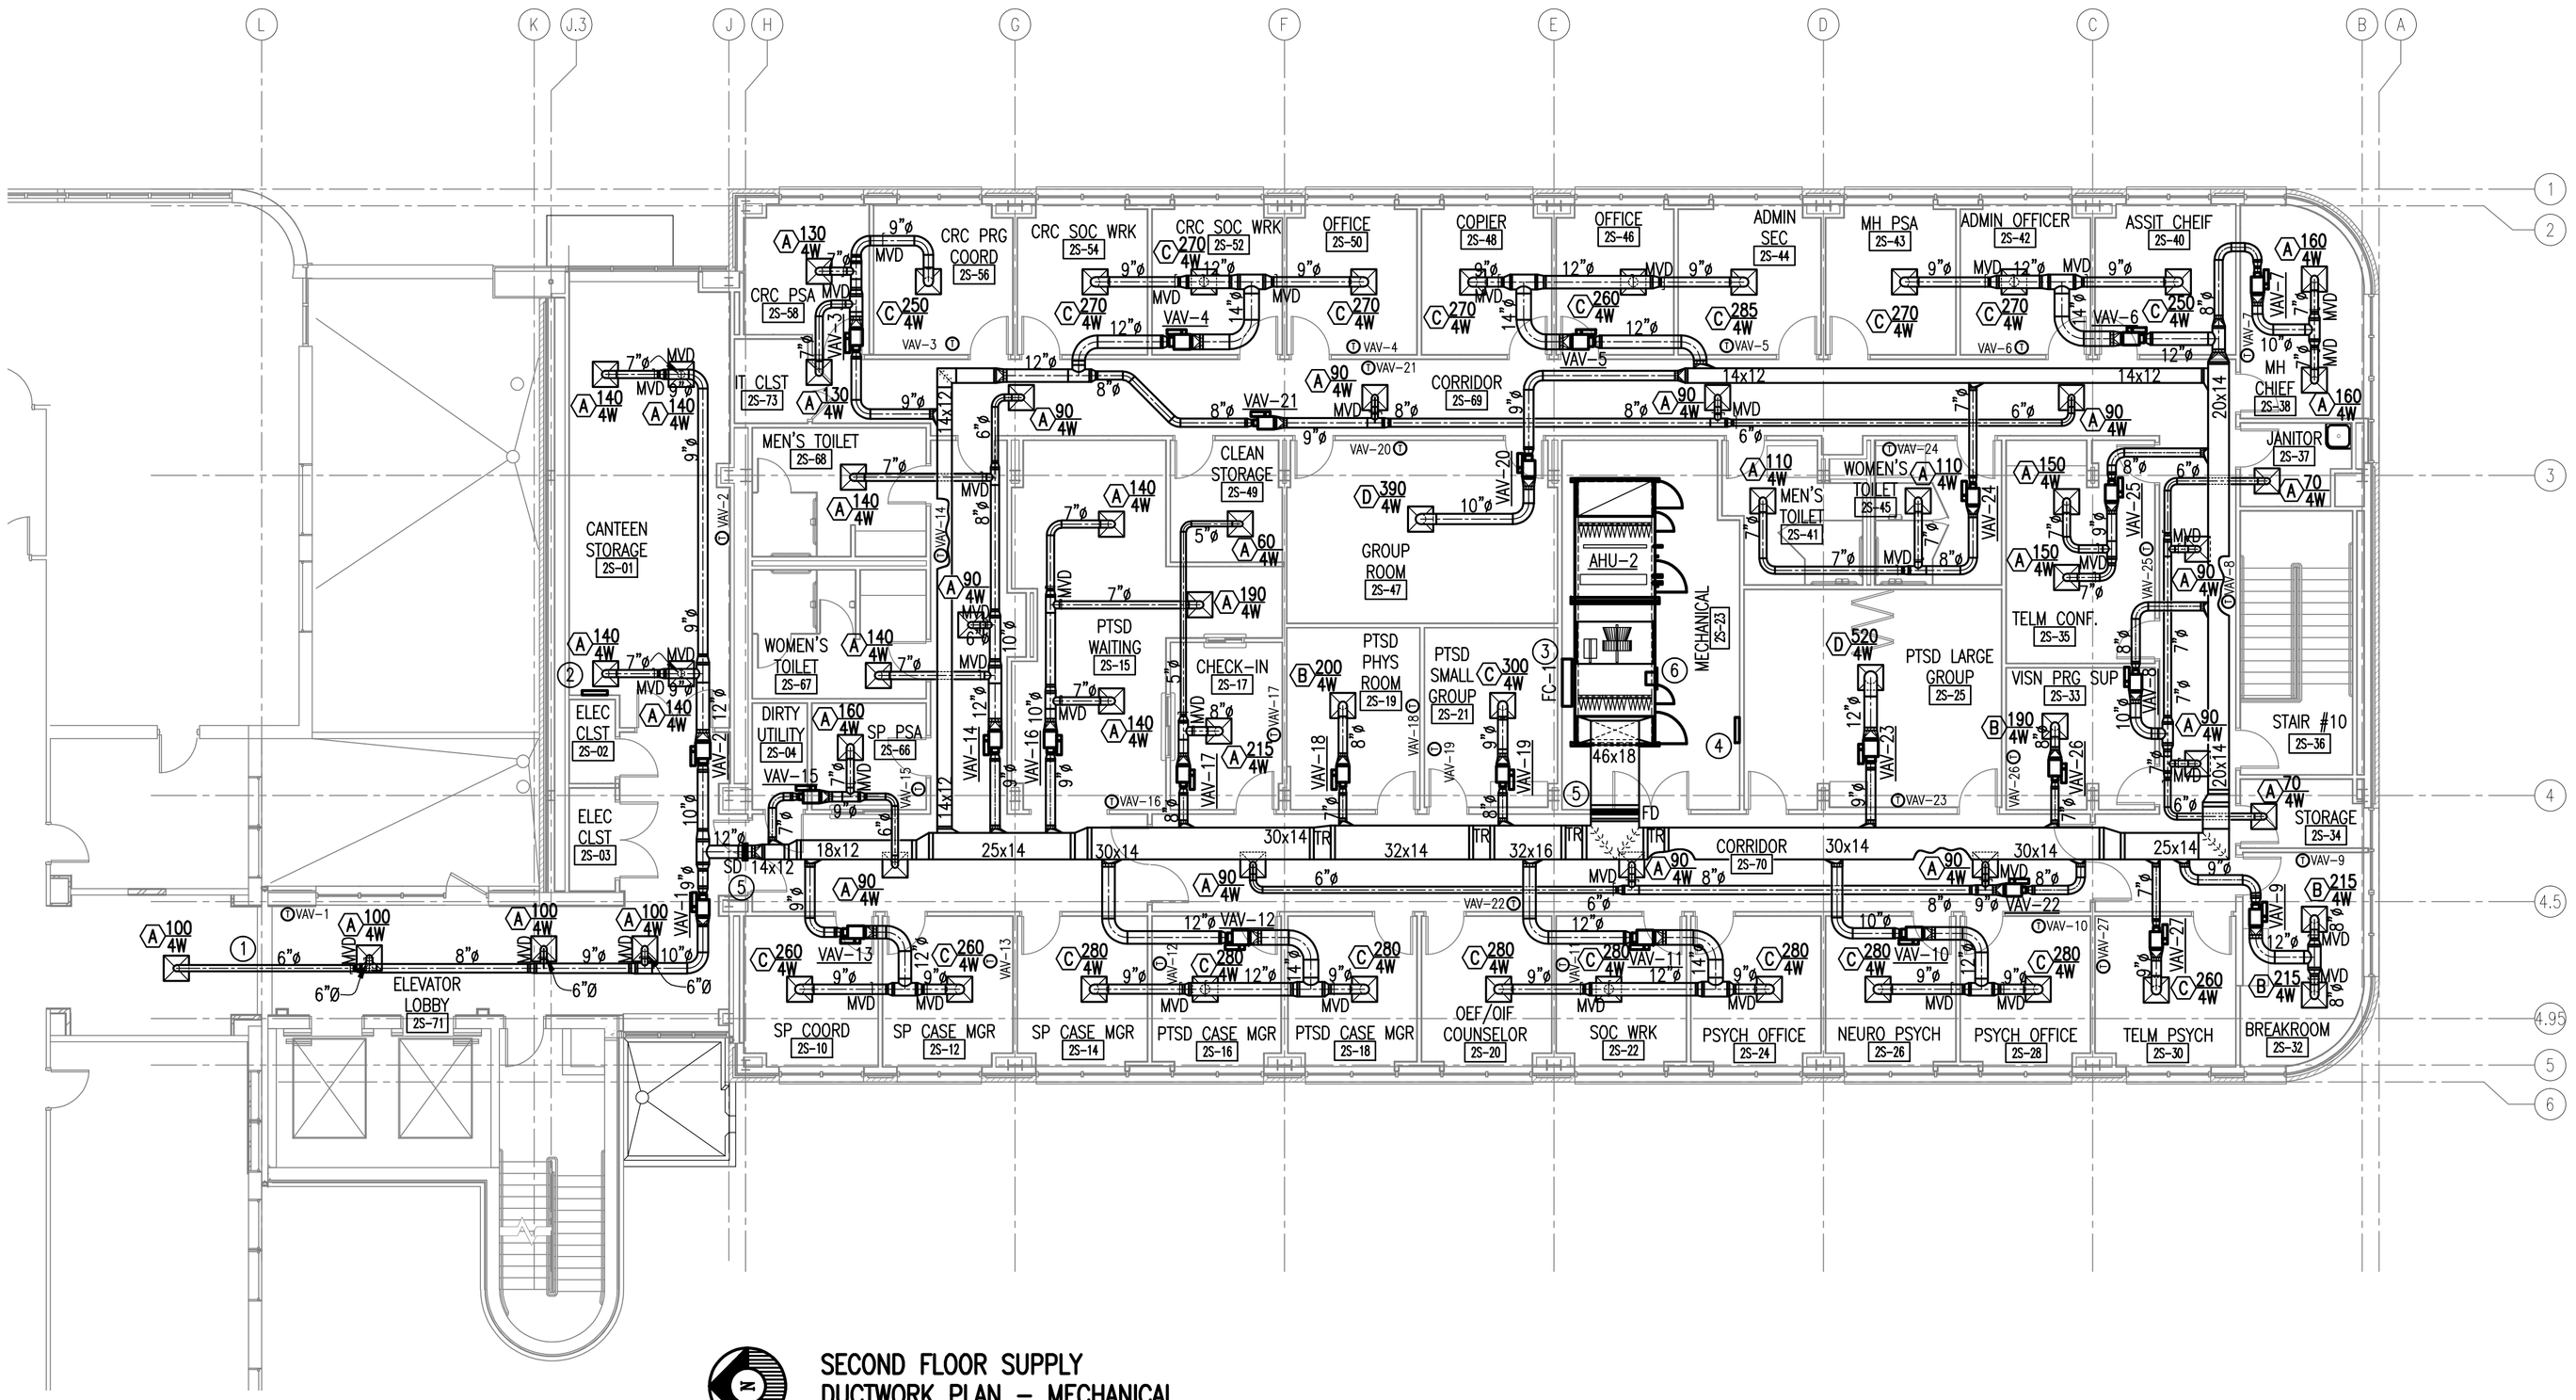

SECOND FLOOR SUPPLY
DUCTWORK PLAN – MECHANICAL
SCALE: 1/8" = 1'-0"

0 4' 8' 16'

NORTH

100% REVIEW SUBMITTAL

Revisions	Date

Toland • Mizell • Molnar, LLC
590 MEANS STREET NW,
SUITE 200
ATLANTA, GA, 30318
404-214-9774

STATE OF LOUISIANA
PERRY J. CAMPO
PROFESSIONAL ENGINEER

Drawing Title: SECOND FLOOR SUPPLY DUCTWORK PLAN MECHANICAL

Approved Project Engineer:

Project Title: **2ND FLOOR OUTPATIENT MENTAL HEALTH**

Building Number: BLDG 1 SOUTH WING
Checked: PJC
Drawn: WSS
Location: VA MEDICAL CENTER SHREVEPORT, LOUISIANA

Date: 05-25-2011
Project No.: VA256-C-1047
DRAWING NO.: M102
Dwg. Of

Veterans Administration