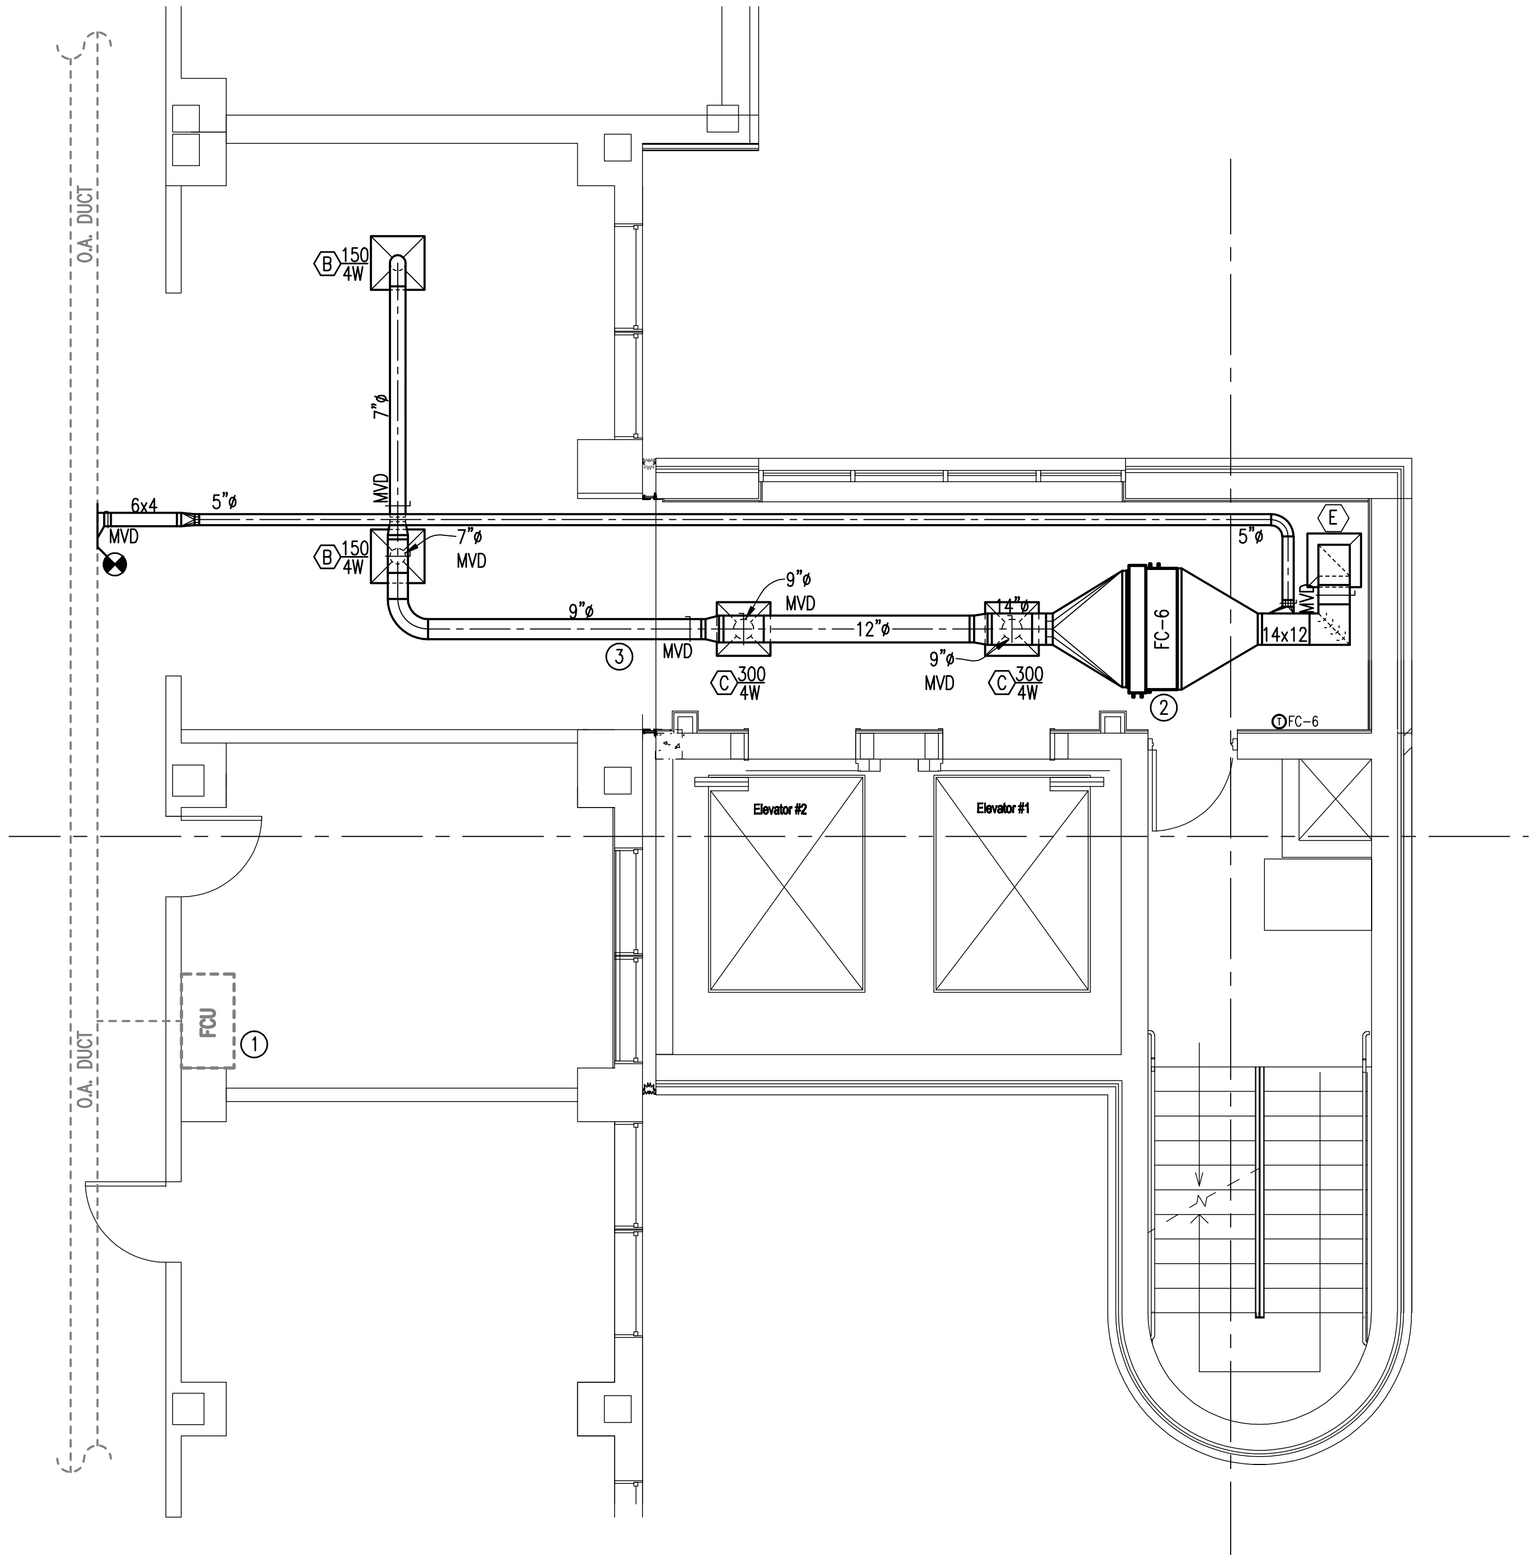


ENLARGED FLOOR PLAN
7TH FLOOR STAIRS – MECHANICAL
SCALE: 1/4" = 1'-0"

0 2' 4' 8'

## NOTES:
(THIS SHEET ONLY)

1. EXISTING TO REMAIN FAN COIL UNIT.
2. INSTALL NEW FAN COIL UNITS PER MANUFACTURES INSTRUCTIONS. SEE MECHANICAL DETAILS.
3. DUCT EXPANSION JOINT. SEE DETAIL HORIZONTAL DUCT ISOLATION ON SHEET M503.

NORTH

100% REVIEW SUBMITTAL

| Revisions | Date |
|---|---|
| | |


Toland • Mizell • Molnar, LLC
590 MEANS STREET NW,
SUITE 200
ATLANTA, GA, 30318
404-214-9774


STATE OF LOUISIANA
PETER J. CHAMPAGNE
PROFESSIONAL ENGINEER

Drawing Title: ENLARGED STAIR DUCTWORK NEW WORK FLOOR PLANS–MECHANICAL

Approved Project Engineer:

Project Title: 2ND FLOOR OUTPATIENT MENTAL HEALTH

Building Number: BLDG 1 SOUTH WING

Checked: PJC

Drawn: JSW

Location: VA MEDICAL CENTER SHREVEPORT, LOUISIANA

Date: 05–25–2011

Project No.: VA256–C–1047

DRAWING NO.: M111

Dwg. Of

Veterans Administration