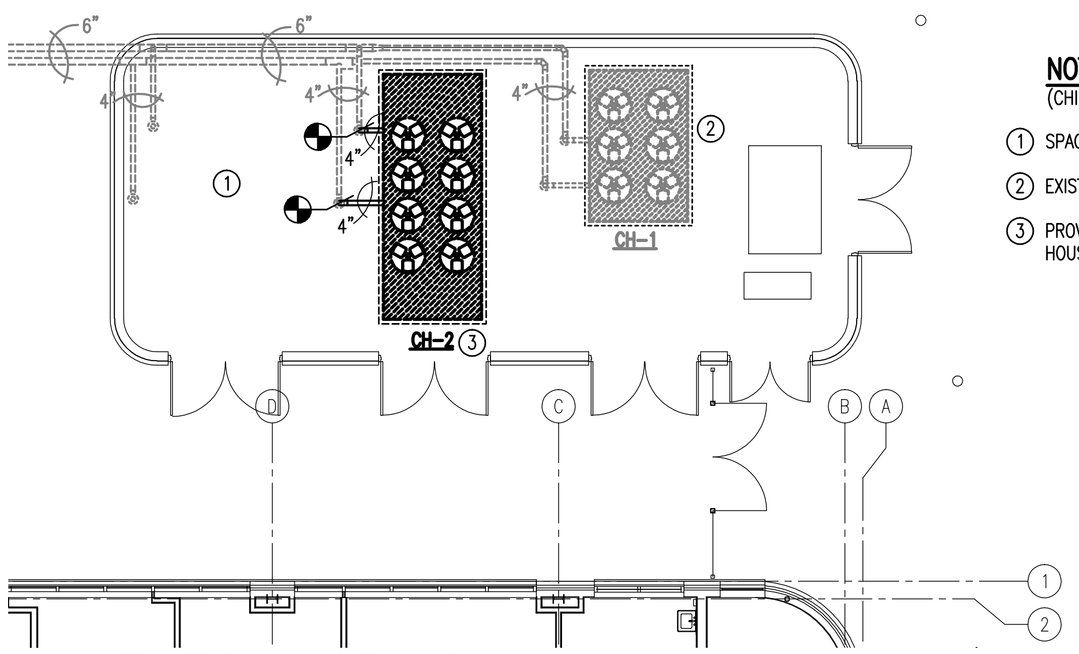

CHILLER SITE PLAN LAYOUT – MECHANICAL
SCALE: 1/8" = 1'-0"

NOTES:
(CHILLER SITE PLAN)

1. SPACE FOR FUTURE CHILLER
2. EXISTING CHILLER TO REMAIN.
3. PROVIDE NEW CHILLER CH-2. SEE SCHEDULE AND DETAIL. EXTEND HOUSEKEEPING PAD AS REQUIRED FOR NEW CHILLER.

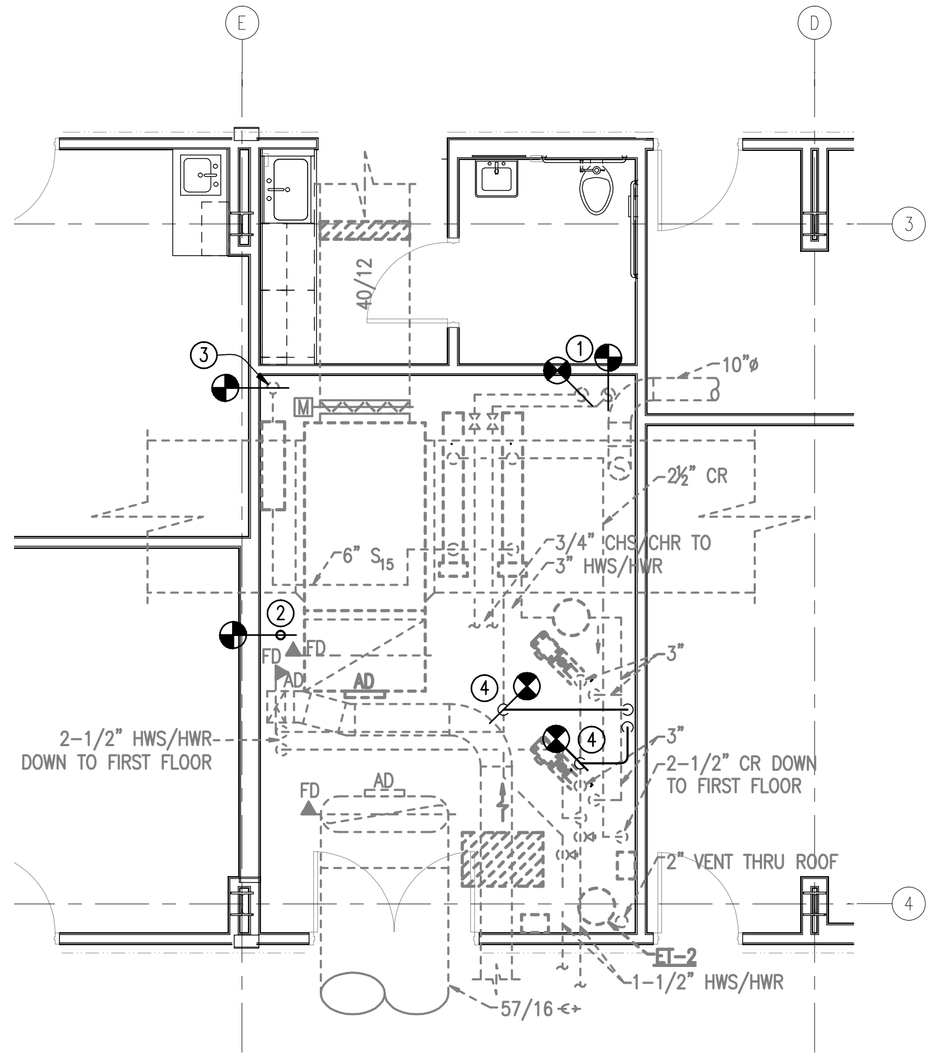

MECHANICAL ROOM 1S-23 PLAN – MECHANICAL
SCALE: 1/4" = 1'-0"

NOTES:
(MECHANICAL ROOM 1S-23)

1. CONNECT TO NEW 6" CWS/CWR TO EXISTING AT THIS APPROXIMATE LOCATION. EXISTING PIPING HAS BEEN LEFT CAPPED AND VALVED OFF IN PREVIOUS PROJECT. EXTEND PIPING TO SECOND FLOOR. SEE SHEET M101.
2. 2½" STEAM RELIEF VALVE VENT. EXTEND TO SECOND FLOOR.
3. 3" CAPPED HIGH PRESSURE STEAM LINE. EXTEND TO SECOND FLOOR WITH 3" PIPE AND CAP FOR FUTURE USE.
4. TAP EXISTING PIPING AND RUN NEW 3" HWS/HWR UP TO SECOND FLOOR. SEE SHEET M101.

NORTH

100% REVIEW SUBMITTAL

Revisions	Date

Toland ◆ Mizell ◆ Molnar, LLC
590 MEANS STREET NW,
SUITE 200
ATLANTA, GA, 30318
404-214-9774

STATE OF LOUISIANA
PERRY C. CAMPBELL
PROFESSIONAL ENGINEER

Drawing Title: CHILLER SITE PLAN AND MECH RM 1S-23 FLOOR PLAN – MECHANICAL

Approved Project Engineer

Project Title: 2ND FLOOR OUTPATIENT MENTAL HEALTH

Building Number: BLDG 1 SOUTH WING
Checked: PJC
Drawn: JSW
Location: VA MEDICAL CENTER SHREVEPORT, LOUISIANA

Date: 05-25-2011
Project No.: VA256-C-1047
DRAWING NO.: M401
Dwg. Of

Veterans Administration

VA FORM 08-6231A, MAR 1984
U.S. GOVERNMENT PRINTING OFFICE:1984-440-467