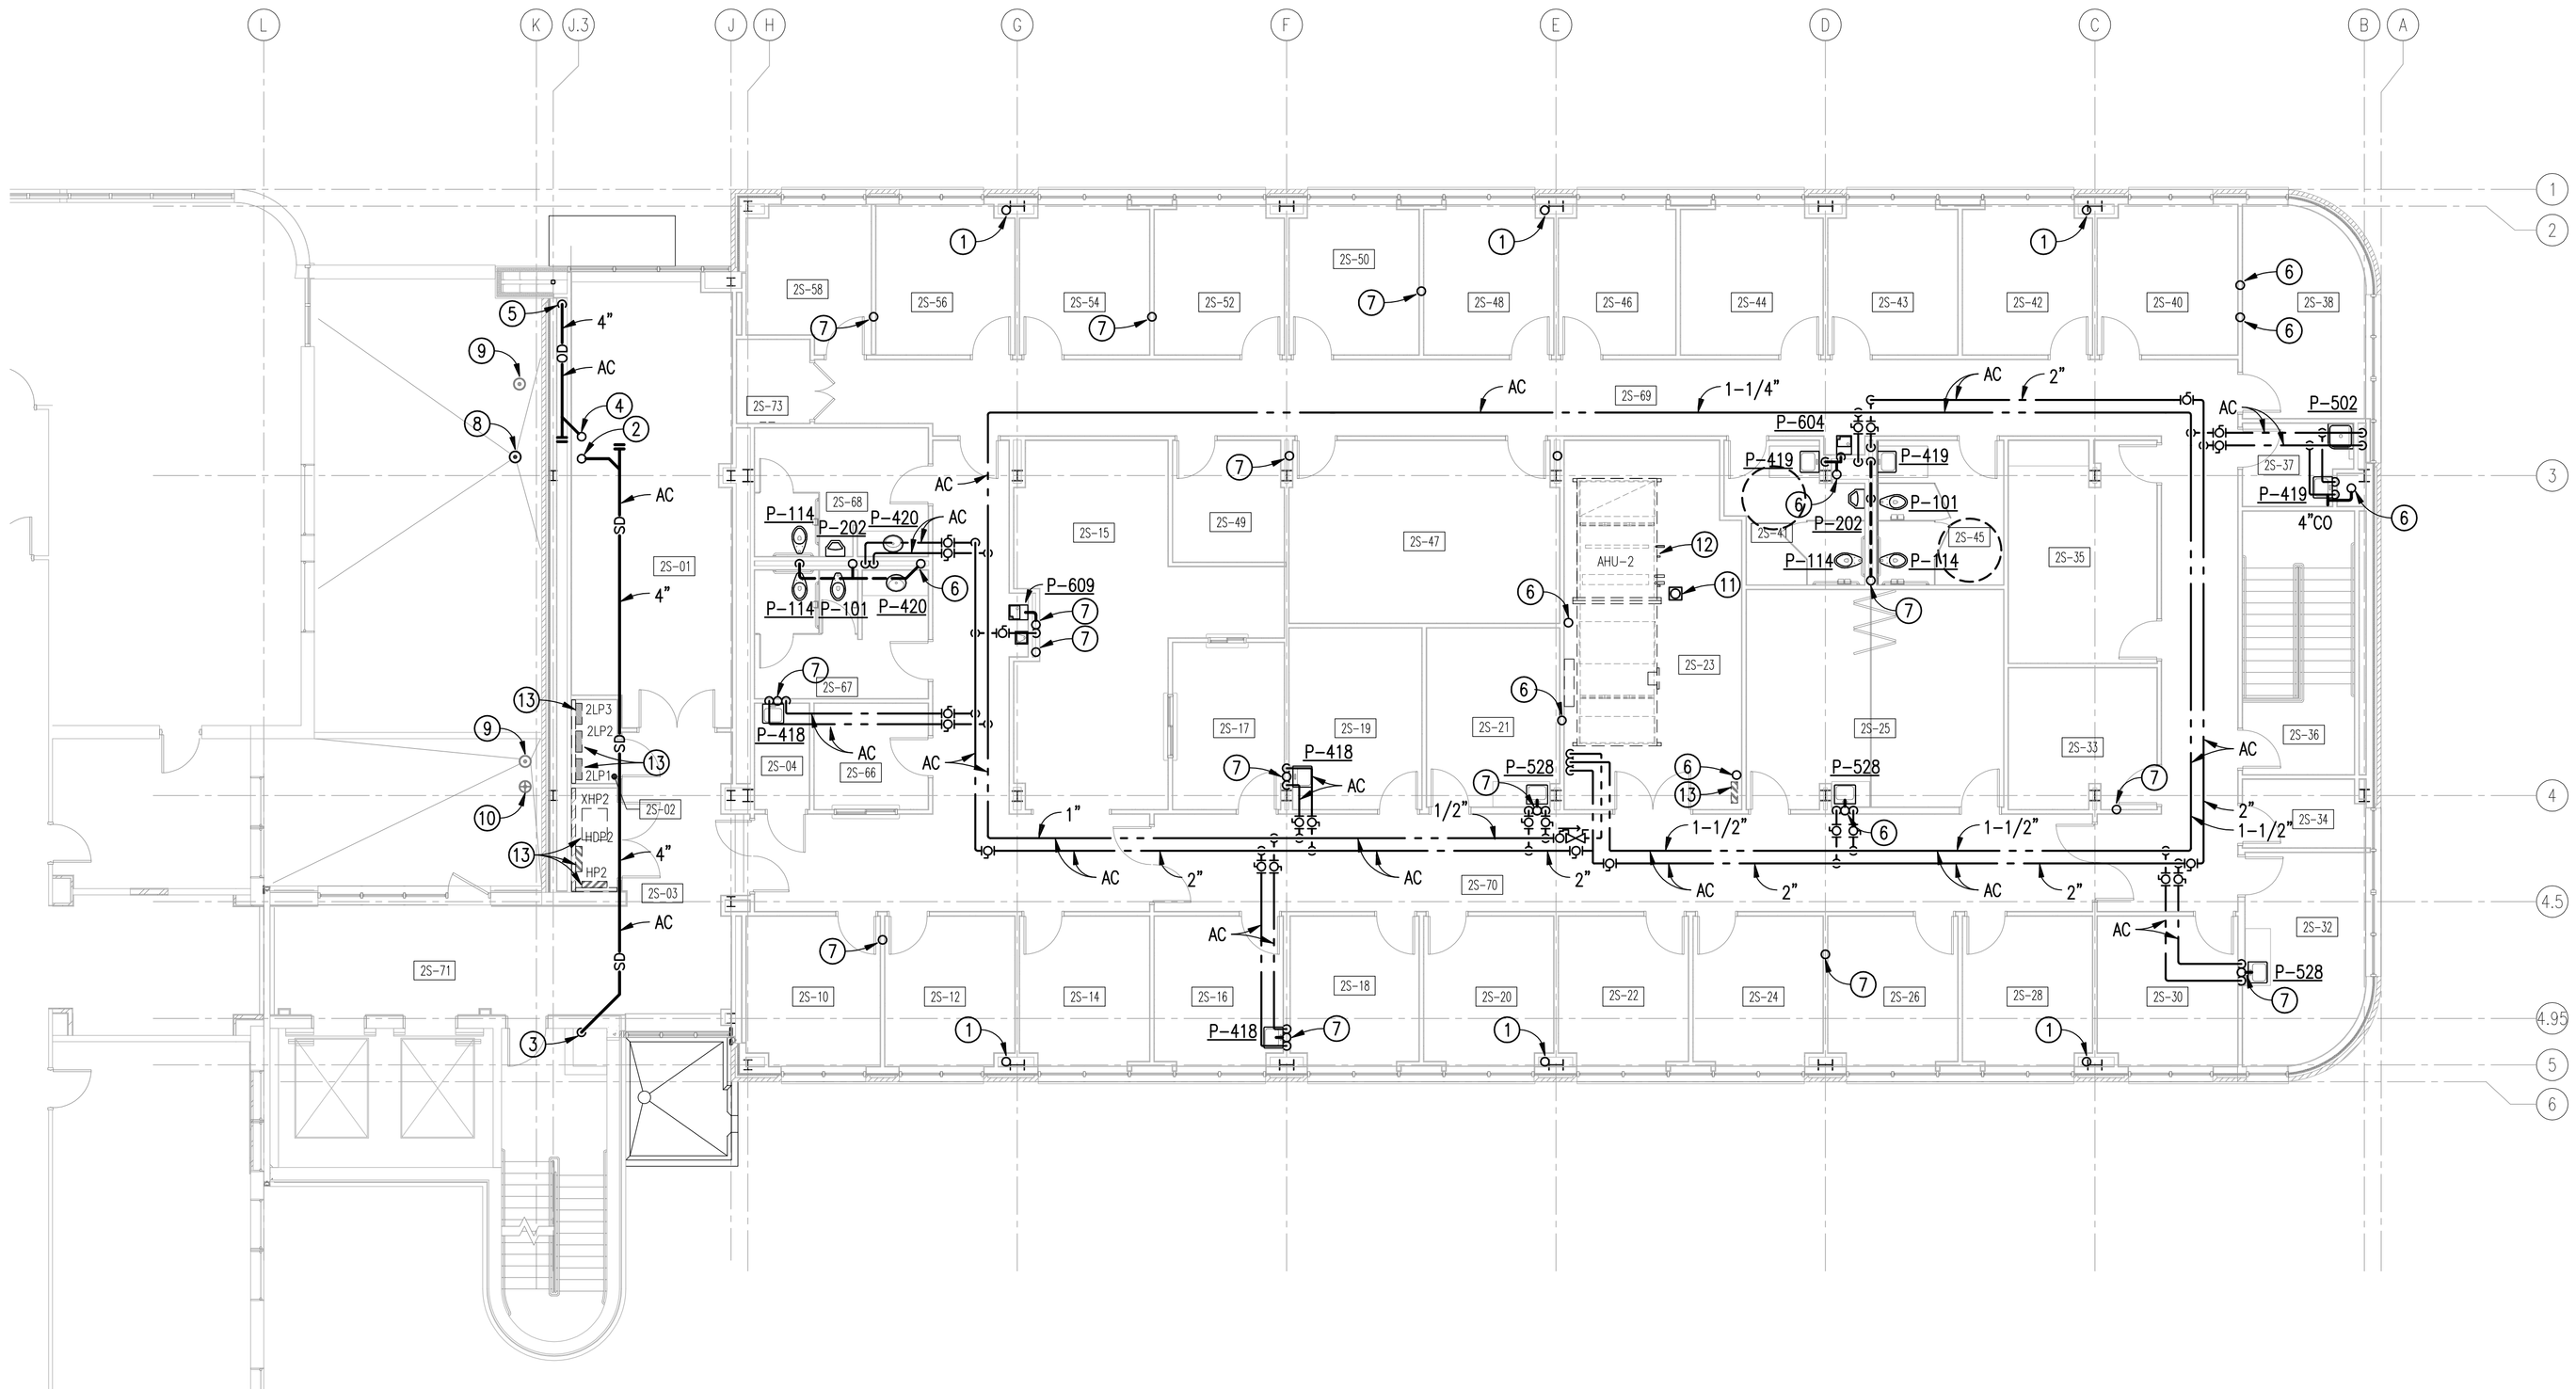

NEW WORK KEYED NOTES:
(THIS SHEET ONLY)

1. 6" STORM DRAINAGE PIPING UP AND DOWN.
2. 4" STORM DRAINAGE PIPING UP TO NEW ROOF DRAIN.
3. 4" STORM DRAINAGE PIPING UP TO 10TH FLOOR AND DOWN.
4. 4" OVERFLOW DRAINAGE PIPING UP TO NEW OVERFLOW DRAIN.
5. 4" OVERFLOW DRAINAGE PIPING DOWN.
6. VENT PIPING–UP TO VENT THRU ROOF. REFER TO ARCHITECTURAL DRAWINGS FOR VENT THRU ROOF DETAIL.
7. EXTEND VENT PIPING UP THRU SECOND FLOOR. PROVIDE AIR ADMITTANCE VALVE ABOVE SECOND FLOOR CEILING.
8. PROVIDE NEW 4" ROOF DRAIN. REFER TO DETAIL ON PLUMBING DRAWING P501. CONTRACTOR SHALL REMOVE EXISTING ROOFING AND PROVIDE NEW TAPERED INSULATION TO PREVENT ANY POUNDING WATER. CONTRACTOR SHALL RESTORE ROOF TO ORIGINAL INSTALLATION CONDITIONS. REFER TO ARCHITECTURAL DRAWINGS FOR ROOFING INSTALLATION DETAILS.
9. EXISTING ROOF DRAIN TO REMAIN.
10. EXISTING OVERFLOW DRAIN TO REMAIN.
11. PROVIDE NEW 3" FLOOR DRAIN WITH PROSET TRAP GUARD. REFER TO DETAIL ON DRAWING P501.
12. HVAC EQUIPMENT. REFER TO MECHANICAL DRAWING FOR LOCATION AND SIZE.
13. ELECTRICAL EQUIPMENT. REFER TO ELECTRICAL DRAWING FOR LOCATION AND SIZE.

PIPING SECOND FLOOR PLAN – PLUMBING
SCALE: 1/8" = 1'–0"

Revisions	Date

Toland◆Mizell◆Molnar, LLC
590 MEANS STREET NW,
SUITE 200
ATLANTA, GA, 30318
404-214-9774

STATE OF LOUISIANA — ROBERT D. TOLAND — 24967 — REGISTERED PROFESSIONAL ENGINEER

Drawing Title: PIPING SECOND FLOOR PLAN PLUMBING

Approved Project Engineer:

Project Title: 2ND FLOOR OUTPATIENT MENTAL HEALTH

Building Number: BLDG 1 SOUTH WING | Checked: RDT | Drawn: DLB

Location: VA MEDICAL CENTER SHREVEPORT, LOUISIANA

Date: 05–25–2011

Project No.: VA256–C–1047

DRAWING NO.: P103

Dwg. – Of

NORTH

100% REVIEW SUBMITTAL

Veterans Administration

VA FORM 08–6231A, MAR 1984

U.S. GOVERNMENT PRINTING OFFICE:1984–440–467

one inch = one foot | three–quarters inch = one foot | one–half inch = one foot | three–eighths inch = one foot | one–quarter inch = one foot | one–eighth inch = one foot