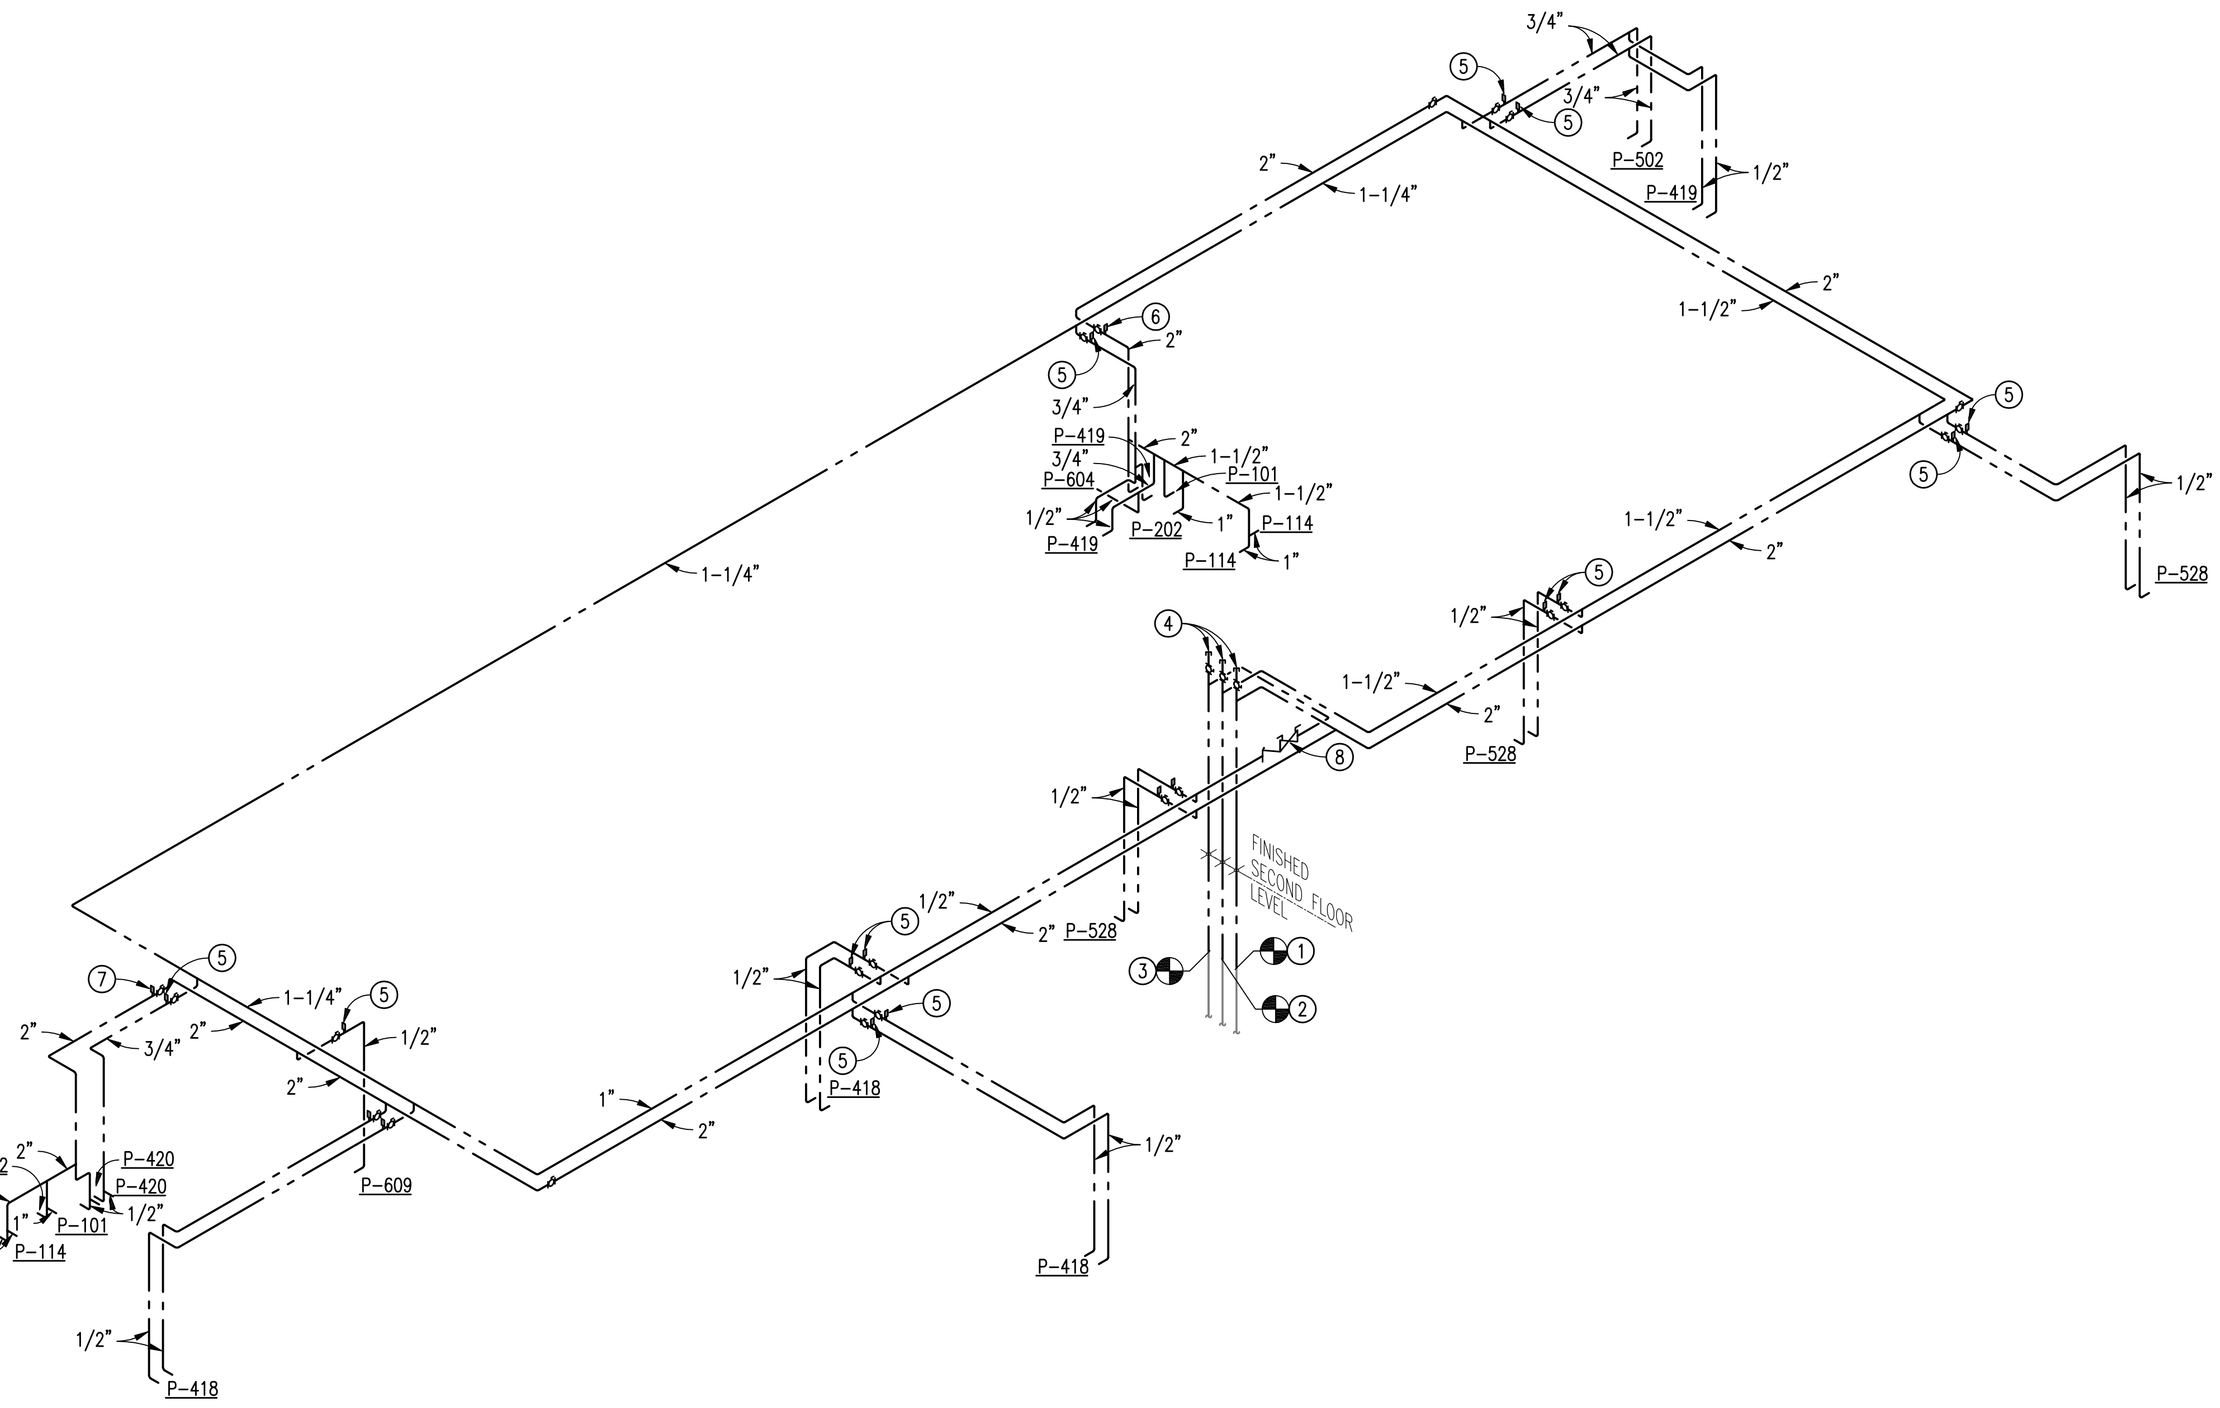

NEW WORK KEYED NOTES:

(THIS DRAWING ONLY)

1. CONNECT NEW DOMESTIC COLD WATER SUPPLY PIPING TO EXISTING DOMESTIC COLD WATER SUPPLY PIPING IN MECHANICAL ROOM ON THE FIRST FLOOR AT APPROXIMATE LOCATION INDICATED.
2. CONNECT NEW DOMESTIC HOT WATER SUPPLY PIPING TO EXISTING DOMESTIC HOT WATER SUPPLY PIPING IN MECHANICAL ROOM ON THE FIRST FLOOR AT APPROXIMATE LOCATION INDICATED.
3. CONNECT NEW DOMESTIC HOT WATER RETURN PIPING TO EXISTING DOMESTIC HOT WATER RETURN PIPING IN MECHANICAL ROOM ON THE FIRST FLOOR AT APPROXIMATE LOCATION INDICATED.
4. EXTEND DOMESTIC WATER PIPING FOR FUTURE BUILDING EXPANSION. PROVIDE VALVE AND CAP ON EXTENDED LINE.
5. PROVIDE TYPE "A" SHOCK ABSORBER. REFER TO SCHEDULE ON DRAWING P601.
6. PROVIDE TYPE "B" SHOCK ABSORBER. REFER TO SCHEDULE ON DRAWING P601.
7. PROVIDE TYPE "C" SHOCK ABSORBER. REFER TO SCHEDULE ON DRAWING P601.
8. PROVIDE DOMESTIC HOT WATER RETURN BALANCING VALVE. VALVE SHALL BE SET AT 2 GPM.

DOMESTIC WATER PIPING ISOMETRIC RISER DIAGRAM

SCALE: NONE

one inch = one foot
three-quarters inch = one foot
one-half inch = one foot
three-eighths inch = one foot
one-quarter inch = one foot
one-eighth inch = one foot

Revisions	Date

Toland◆Mizell◆Molnar, LLC
590 MEANS STREET NW,
SUITE 200
ATLANTA, GA, 30318
404-214-9774

STATE OF LOUISIANA — PROFESSIONAL ENGINEER

NORTH

100% REVIEW SUBMITTAL

Drawing Title: DOMESTIC WATER PIPING ISOMETRIC RISER DIAGRAM

Approved Project Engineer:

Project Title: 2ND FLOOR OUTPATIENT MENTAL HEALTH

Building Number: BLDG 1 SOUTH WING

Checked: RDT

Drawn: DLB

Location: VA MEDICAL CENTER SHREVEPORT, LOUISIANA

Date: 05-25-2011

Project No.: VA256-C-1047

DRAWING NO.: P902

Dwg. – Of

Veterans Administration

VA FORM 08-6231A, MAR 1984

U.S. GOVERNMENT PRINTING OFFICE:1984-440-467