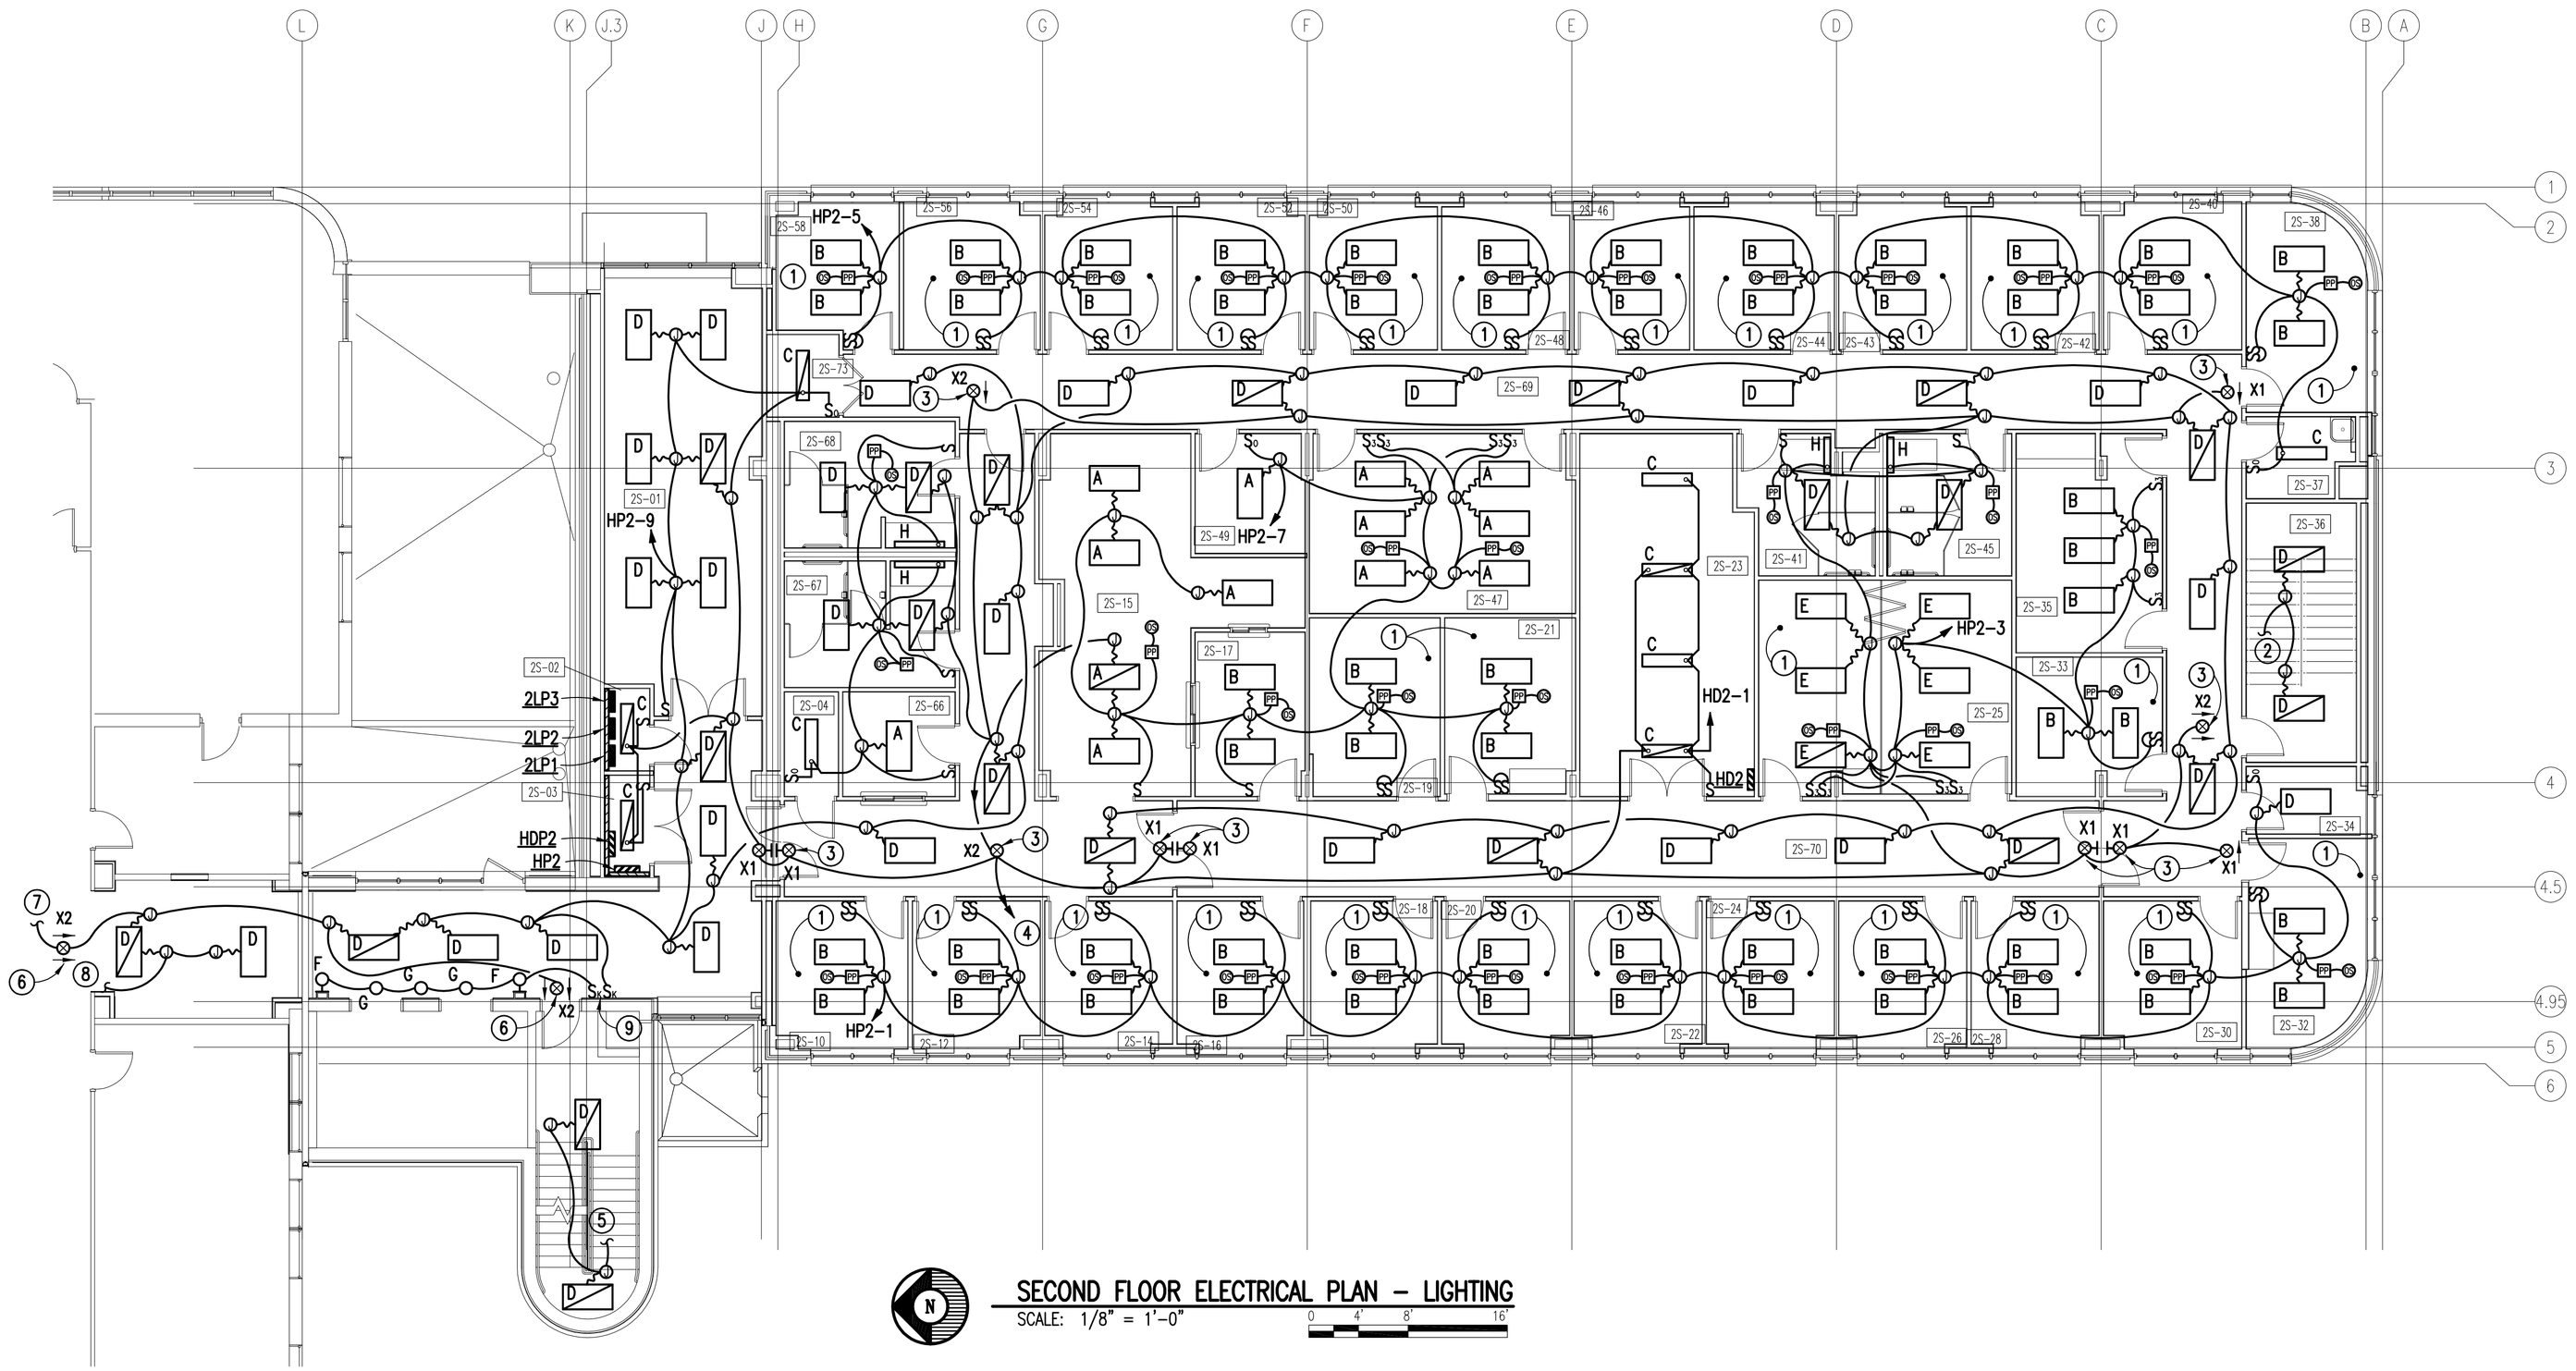

SECOND FLOOR ELECTRICAL PLAN – LIGHTING

SCALE: 1/8" = 1'-0"

NOTES:

(THIS SHEET ONLY)

1. PROVIDE DUAL SWITCHING FOR LIGHTING IN THIS SPACE. SWITCH OUTBOARD LAMPS ON FIRST SWITCH AND INBOARD LAMPS ON SECOND SWITCH.
2. MAKE CONNECTIONS TO EXISTING LIGHTING CIRCUIT AT STAIRWELL AREA ON FLOORS BELOW.
3. THIS FIXTURE SHALL BE UNSWITCHED.
4. ROUTE 2#12,#12G;3/4"C TO EXISTING BUILDING LIFE SAFETY ELECTRICAL PANEL LSH1 LOCATED ON BASEMENT FLOOR. PROVIDE 20 AMP/1 POLE BREAKERS IN SPACE AVAILABLE AND MAKE ALL CONNECTIONS AS REQUIRED.
5. MAKE CONNECTIONS TO EXISTING LIGHTING CIRCUIT AT STAIRWELL AREA ON FLOORS BELOW.
6. THIS FIXTURE SHALL BE UNSWITCHED.
7. MAKE ALL CONNECTIONS TO EXISTING LIFE SAFETY LIGHTING CIRCUIT IN CORRIDOR.
8. MAKE ALL CONNECTIONS TO EXISTING NORMAL POWER LIGHTING CIRCUIT IN CORRIDOR.
9. COORDINATE EXACT LOCATION OF SWITCHES WITH VA FOR ELEVATOR LOBBY PRIOR TO INSTALLATION.

NORTH

100% REVIEW SUBMITTAL

Revisions	Date

Toland◆Mizell◆Molnar, LLC
590 MEANS STREET NW,
SUITE 200
ATLANTA, GA, 30318
404-214-9774

Approved Project Engineer

Drawing Title: SECOND FLOOR ELECTRICAL PLAN – LIGHTING

Project Title: 2ND FLOOR OUTPATIENT MENTAL HEALTH

Building Number: BLDG 1 SOUTH WING

Checked: RBP

Drawn: TWG

Location: VA MEDICAL CENTER SHREVEPORT, LOUISIANA

Date: 05-25-2011

Project No.: VA256-C-1047

DRAWING NO.: E101

Dwg. Of

Veterans Administration