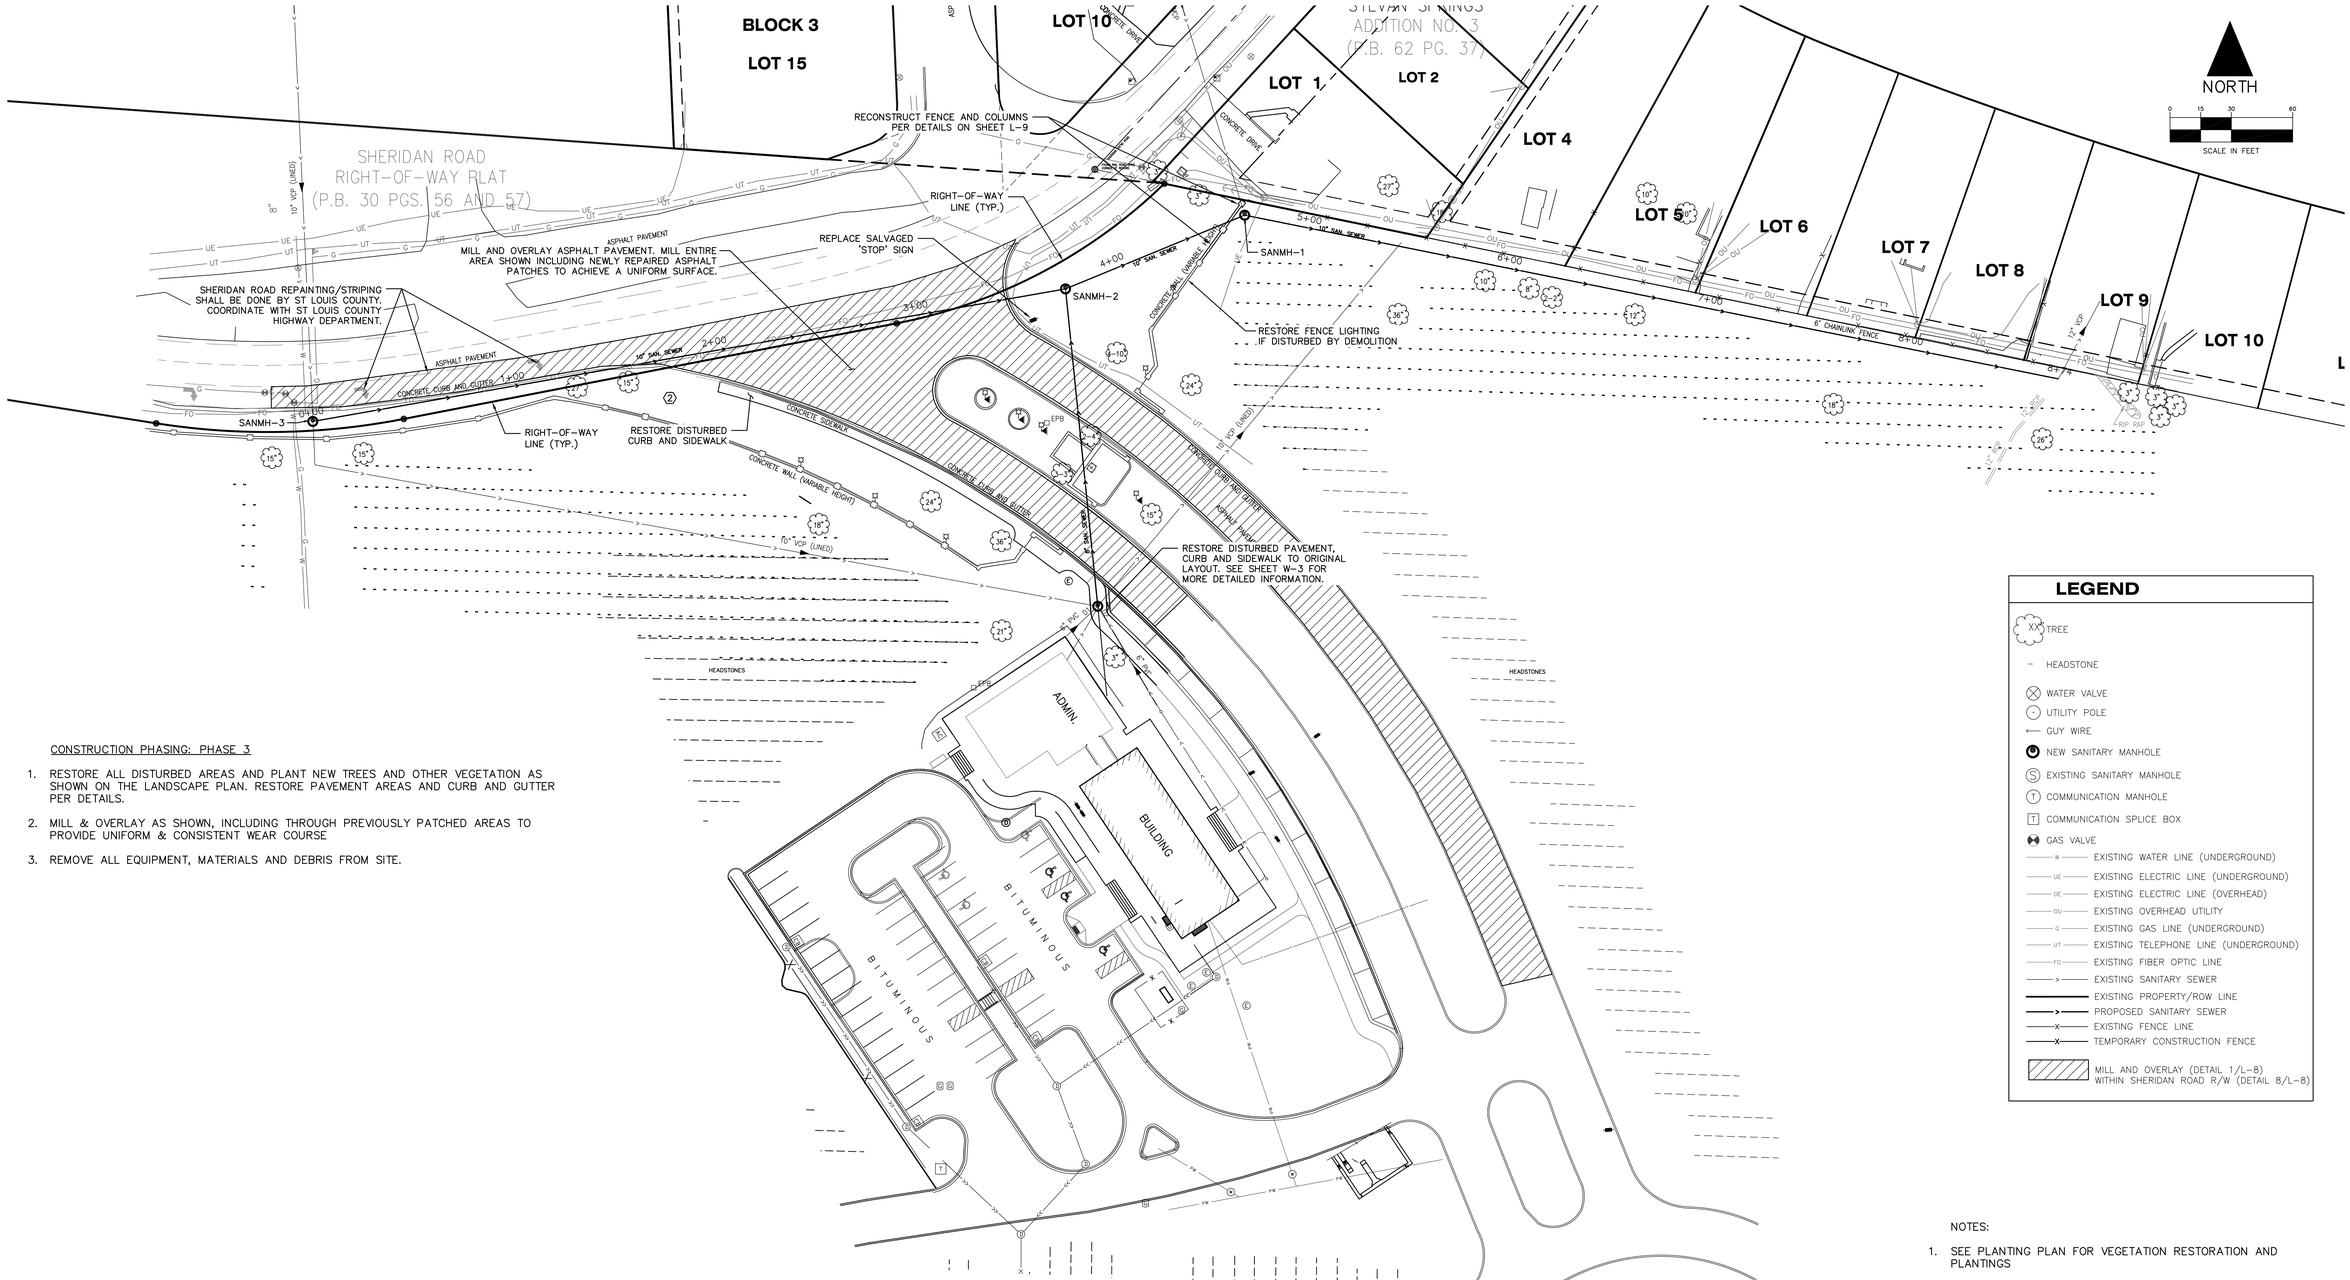

CONSTRUCTION PHASING: PHASE 3

1. RESTORE ALL DISTURBED AREAS AND PLANT NEW TREES AND OTHER VEGETATION AS SHOWN ON THE LANDSCAPE PLAN. RESTORE PAVEMENT AREAS AND CURB AND GUTTER PER DETAILS.
2. MILL & OVERLAY AS SHOWN, INCLUDING THROUGH PREVIOUSLY PATCHED AREAS TO PROVIDE UNIFORM & CONSISTENT WEAR COURSE
3. REMOVE ALL EQUIPMENT, MATERIALS AND DEBRIS FROM SITE.

LEGEND

- TREE
- HEADSTONE
- WATER VALVE
- UTILITY POLE
- GUY WIRE
- NEW SANITARY MANHOLE
- EXISTING SANITARY MANHOLE
- COMMUNICATION MANHOLE
- COMMUNICATION SPLICE BOX
- GAS VALVE
- EXISTING WATER LINE (UNDERGROUND)
- EXISTING ELECTRIC LINE (UNDERGROUND)
- EXISTING ELECTRIC LINE (OVERHEAD)
- EXISTING OVERHEAD UTILITY
- EXISTING GAS LINE (UNDERGROUND)
- EXISTING TELEPHONE LINE (UNDERGROUND)
- EXISTING FIBER OPTIC LINE
- EXISTING SANITARY SEWER
- EXISTING PROPERTY/ROW LINE
- PROPOSED SANITARY SEWER
- EXISTING FENCE LINE
- TEMPORARY CONSTRUCTION FENCE
- MILL AND OVERLAY (DETAIL 1/L-8) WITHIN SHERIDAN ROAD R/W (DETAIL 8/L-8)

NOTES:

1. SEE PLANTING PLAN FOR VEGETATION RESTORATION AND PLANTINGS

PHASING SCHEMATIC

(MAXIMUM DURATION IN CALENDAR DAYS NOTED)

PHASE 1
45 DAYS
OPEN CUT

PHASE 2
65 DAYS
TRENCHLESS CONSTRUCTION

PHASE 3
30 DAYS
RESTORATION

CALL 48 HOURS BEFORE DIGGING
Utilities Underground Location Center
DIAL 811
811
Know what's below, Call before you dig.

P-0029720-00
BASE MAP 29H3

BID DOCUMENTS

Revisions	Date

CONSULTANTS:

I HEREBY CERTIFY THAT THIS SPECIFICATION, OR REPORT WAS PREPARED BY ME OR UNDER MY DIRECT SUPERVISION AND THAT I AM A DULY LICENSED PROFESSIONAL ENGINEER UNDER THE LAWS OF THE STATE OF MISSOURI.
PRINT NAME: GARY R. JOHNSON, P.E.
SIGNATURE:
DATE March 28, 2016 P.E. 2012005390

ARCHITECT/ENGINEERS:

ANDERSON ENGINEERING
ENGINEERING • ARCHITECTURE • LAND SURVEYING
ENVIRONMENTAL SERVICES • LANDSCAPE ARCHITECTURE

Anderson Engineering of Minnesota, LLC
13605 1st Avenue North
Suite 100
Plymouth, MN 55441
763-412-4000 (o) 763-412-4090 (f)
www.ae-mn.com

Drawing Title	CONSTRUCTION PHASING PLAN - PHASE 3
Approved Project Director	
Project Title	SEWER RELOCATION
Location	ST. LOUIS, MO
Date	3-28-16
Checked	AMT
Drawn	PSH
Project Number	852CM3037
Drawing Reference Number	
Drawing Number	L-5
Dwg. 8 OF 17	

Office of Construction and Facilities Management
Department of Veterans Affairs

VA FORM 08-6231

Mar 28, 2016 - 3:48pm walter
W:\Engineering\852 BASE SITE\ST LOUIS\JEFFERSON BARRACKS SEWER RELOCATION\Drawings\Sht Docs - 3-28-16\AutoCad Drawings\Section L\13247 L2-L5 CONSTRUCTION PHASING PLAN.dwg
Y:\13200\13247 VA IDIQ 2011 - JEFFERSON BARRACKS SEWER RELOCATION\Drawings\Sht Docs - 3-28-16\AutoCad Drawings\Section L\13247 L2-L5 CONSTRUCTION PHASING PLAN.dwg
one eighth inch = one foot one quarter inch = one foot three eighths inch = one foot one half inch = one foot three quarters inch = one foot one inch = one foot one and one half inches = one foot three inches = one foot