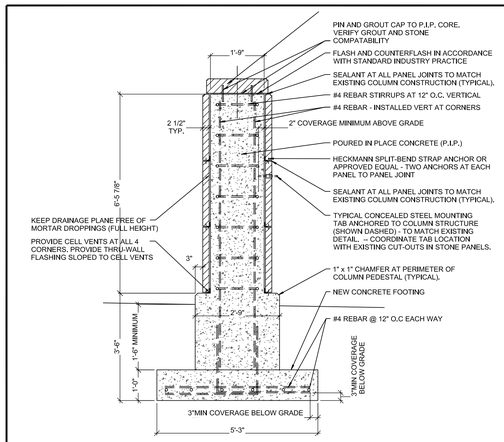

1 STONE COLUMN - SECTION

NTS

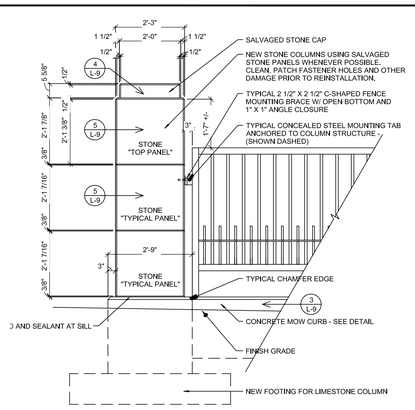

2 STONE COLUMN - PLAN AND ELEVATION

NTS

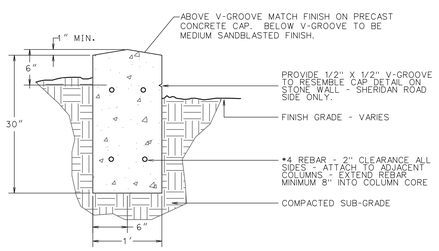

3 CONCRETE MOW CURB

NTS

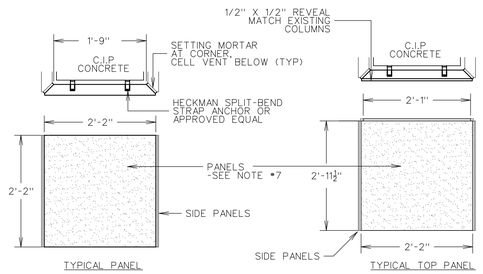

4 STONE PANELS - PLAN AND SECTION

NTS

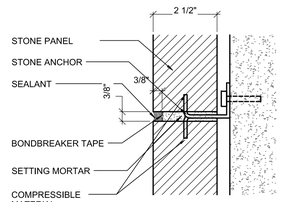

TYPICAL PANEL TO PANEL JOINT

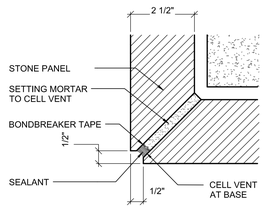

TYPICAL PANEL CORNER JOINT

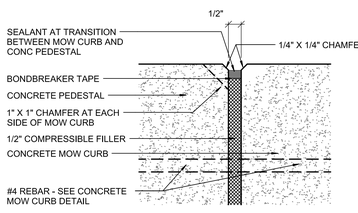

TYP COLUMN PEDESTAL TO MOW CURB TRANSITION

CALL 48 HOURS BEFORE DIGGING
Utilities Underground Location Center
DIAL 811
811
Know what's below. Call before you dig.

5 JOINT DETAILS

NTS

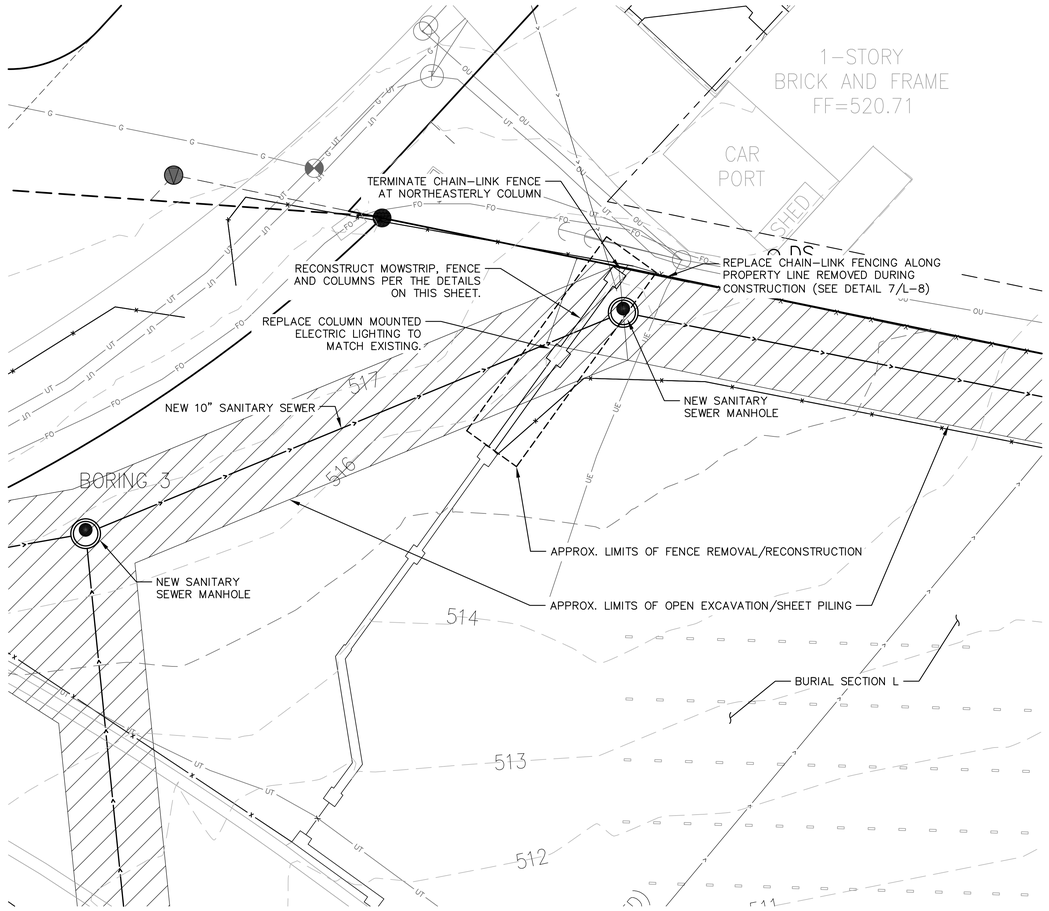

7 PLAN VIEW - FENCE & COLUMN REPLACEMENT

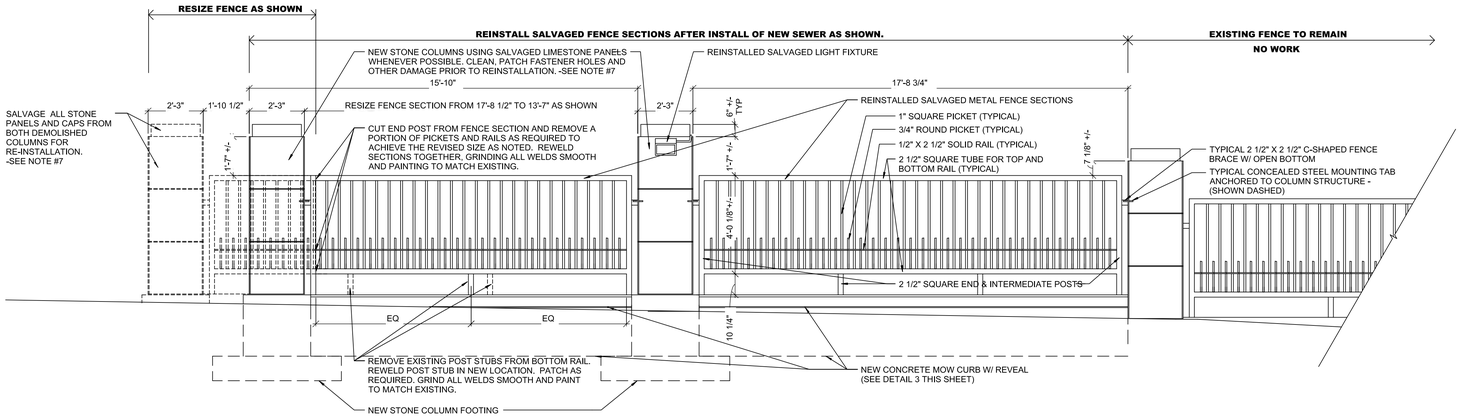

6 ELEVATION - FENCE REMOVAL AND REPLACEMENT

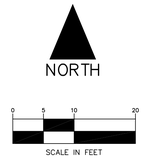

LEGEND

- XX" TREE
- WATER VALVE
- UTILITY POLE
- GUY WIRE
- NEW SANITARY MANHOLE
- S EXISTING SANITARY MANHOLE
- T COMMUNICATION MANHOLE
- T COMMUNICATION SPLICE BOX
- GAS VALVE
- W WATER LINE (UNDERGROUND)
- UE ELECTRIC LINE (UNDERGROUND)
- OE ELECTRIC LINE (OVERHEAD)
- OU OVERHEAD UTILITY
- G GAS LINE (UNDERGROUND)
- UT TELEPHONE LINE (UNDERGROUND)
- FO FIBER OPTIC LINE
- NEW SANITARY SEWER
- EXISTING SANITARY SEWER
- X FENCE LINE
- OPEN EXCAVATION

NOTES:

1. OWNER'S FIELD REPRESENTATIVE SHALL BE PRESENT DURING COLUMN DECONSTRUCTION ACTIVITIES. NOTIFY OWNER 48 HOURS PRIOR TO BEGINNING COLUMN DECONSTRUCTION.
2. CONTRACTOR SHALL SALVAGE ALL LIMESTONE VENEER FOR RECONSTRUCTION. VENEER SECTIONS SHALL BE LABELED BY POSITION AND COLUMN PLACEMENT. VENEER SECTIONS SHALL BE PLACED IN SAME POSITION ON COLUMN AS EXISTING. PANELS THAT ARE DAMAGED SHALL BE REPLACED BY NEW LIMESTONE VENEER MATCHING EXISTING VENEER AT NO ADDITIONAL COST TO OWNER.
3. CONTRACTOR SHALL REMOVE AND SALVAGE EXISTING ELECTRICAL LIGHT FIXTURE MOUNTED ON EXISTING SOUTHWESTERLY COLUMN BEING REMOVED. CONTRACTOR SHALL PROPERLY SECURE WIRING TO ALLOW REMAINING LIGHTS TO FUNCTION PROPERLY DURING CONSTRUCTION. SALVAGE ALL CONDUIT, JUNCTION BOXES, ETC... FOR REUSE.
4. CONTRACTOR SHALL REMOVE AND SALVAGE SECTION OF PERIMETER CHAIN-LINK FENCE TERMINATING AT NORTHEASTERLY COLUMN. ADDITIONAL SECTIONS OF CHAIN-LINK FENCE SHALL NOT BE REMOVED WITHOUT PRIOR APPROVAL OF CONTRACTING OFFICER. REPLACE SALVAGED CHAIN-LINK FENCING ALONG PROPERTY LINE AND TERMINATE AT RECONSTRUCTED NORTHEASTERLY COLUMN.
5. FENCE, COLUMNS, MOW STRIP AND LIGHT FIXTURE SHALL BE RECONSTRUCTED AFTER SANITARY SEWER INSTALLATION IS COMPLETE. LIMESTONE VENEER SHALL MATCH EXISTING.
6. CONTRACTOR SHALL USE APPROPRIATE SHORING TO PROTECT EXISTING FENCE AND OTHER CEMETERY ELEMENTS THAT ARE TO REMAIN.
7. CONTRACTOR TO TEST ANY STONE VENEER PANEL THAT REQUIRES REPLACEMENT TO DETERMINE MATERIAL & QUALITY OF MATERIAL. NEW REPLACEMENT PANEL(S) TO MATCH EXISTING MATERIAL.

P-0029720-00
BASE MAP 29H3

BID DOCUMENTS

Revisions	Date

CONSULTANTS:

I HEREBY CERTIFY THAT THIS PLAN, SPECIFICATION, OR REPORT WAS PREPARED BY ME OR UNDER MY DIRECT SUPERVISION AND THAT I AM A DULY LICENSED PROFESSIONAL ENGINEER UNDER THE LAWS OF THE STATE OF MISSOURI.
PRINT NAME: GARY R. JOHNSON, P.E.
SIGNATURE:
DATE March 28, 2016 P.E. 2012005390

ARCHITECT/ENGINEERS:

ANDERSON ENGINEERING
ENGINEERING • ARCHITECTURE • LAND SURVEYING
ENVIRONMENTAL SERVICES • LANDSCAPE ARCHITECTURE

Anderson Engineering of Minnesota, LLC
13605 1st Avenue North
Suite 100
Plymouth, MN 55441
763-412-4000 (o) 763-412-4090 (f)
www.ae-mn.com

Drawing Title: FENCE & COLUMN REPLACEMENT	Project Title: SEWER RELOCATION	Project Number: 852CM3037	Office of Construction and Facilities Management
Approved Project Director	Location: ST. LOUIS, MO	Drawing Reference Number	
	Date: 3-28-16 / Checked: AMT / Drawn: PSH	Drawing Number: L-9	Department of Veterans Affairs
		Dwg. 12 OF 17	

VA FORM 08-6231

Mar 28, 2016 - 4:10pm
Y:\12000\13247\VA GIO 2011 - JEFFERSON BARRACKS SEWER RELOCATION\Dwg-CSAD\L-2 FENCE & COLUMN REPLACEMENT.dwg
Xref Drawings: L-1(TITLE BASE_TITLE) L-2(24x36_BASE_CIVIL) L-3(24x36_Boundary) L-4(24x36_TOPO_SURVEY) L-5(24x36_GRADING) L-6(24x36_UTILITY) L-7(24x36_SWPPP) L-8(24x36_DETAILS) L-9(24x36_FENCE_PLAN) L-10(24x36_FENCE_ELEVATION) L-11(24x36_FENCE_DETAILS)
one eighth inch = one foot one quarter inch = one foot three eighths inch = one foot one half inch = one foot three quarters inch = one foot one inch = one foot one and one half inches = one foot three inches = one foot