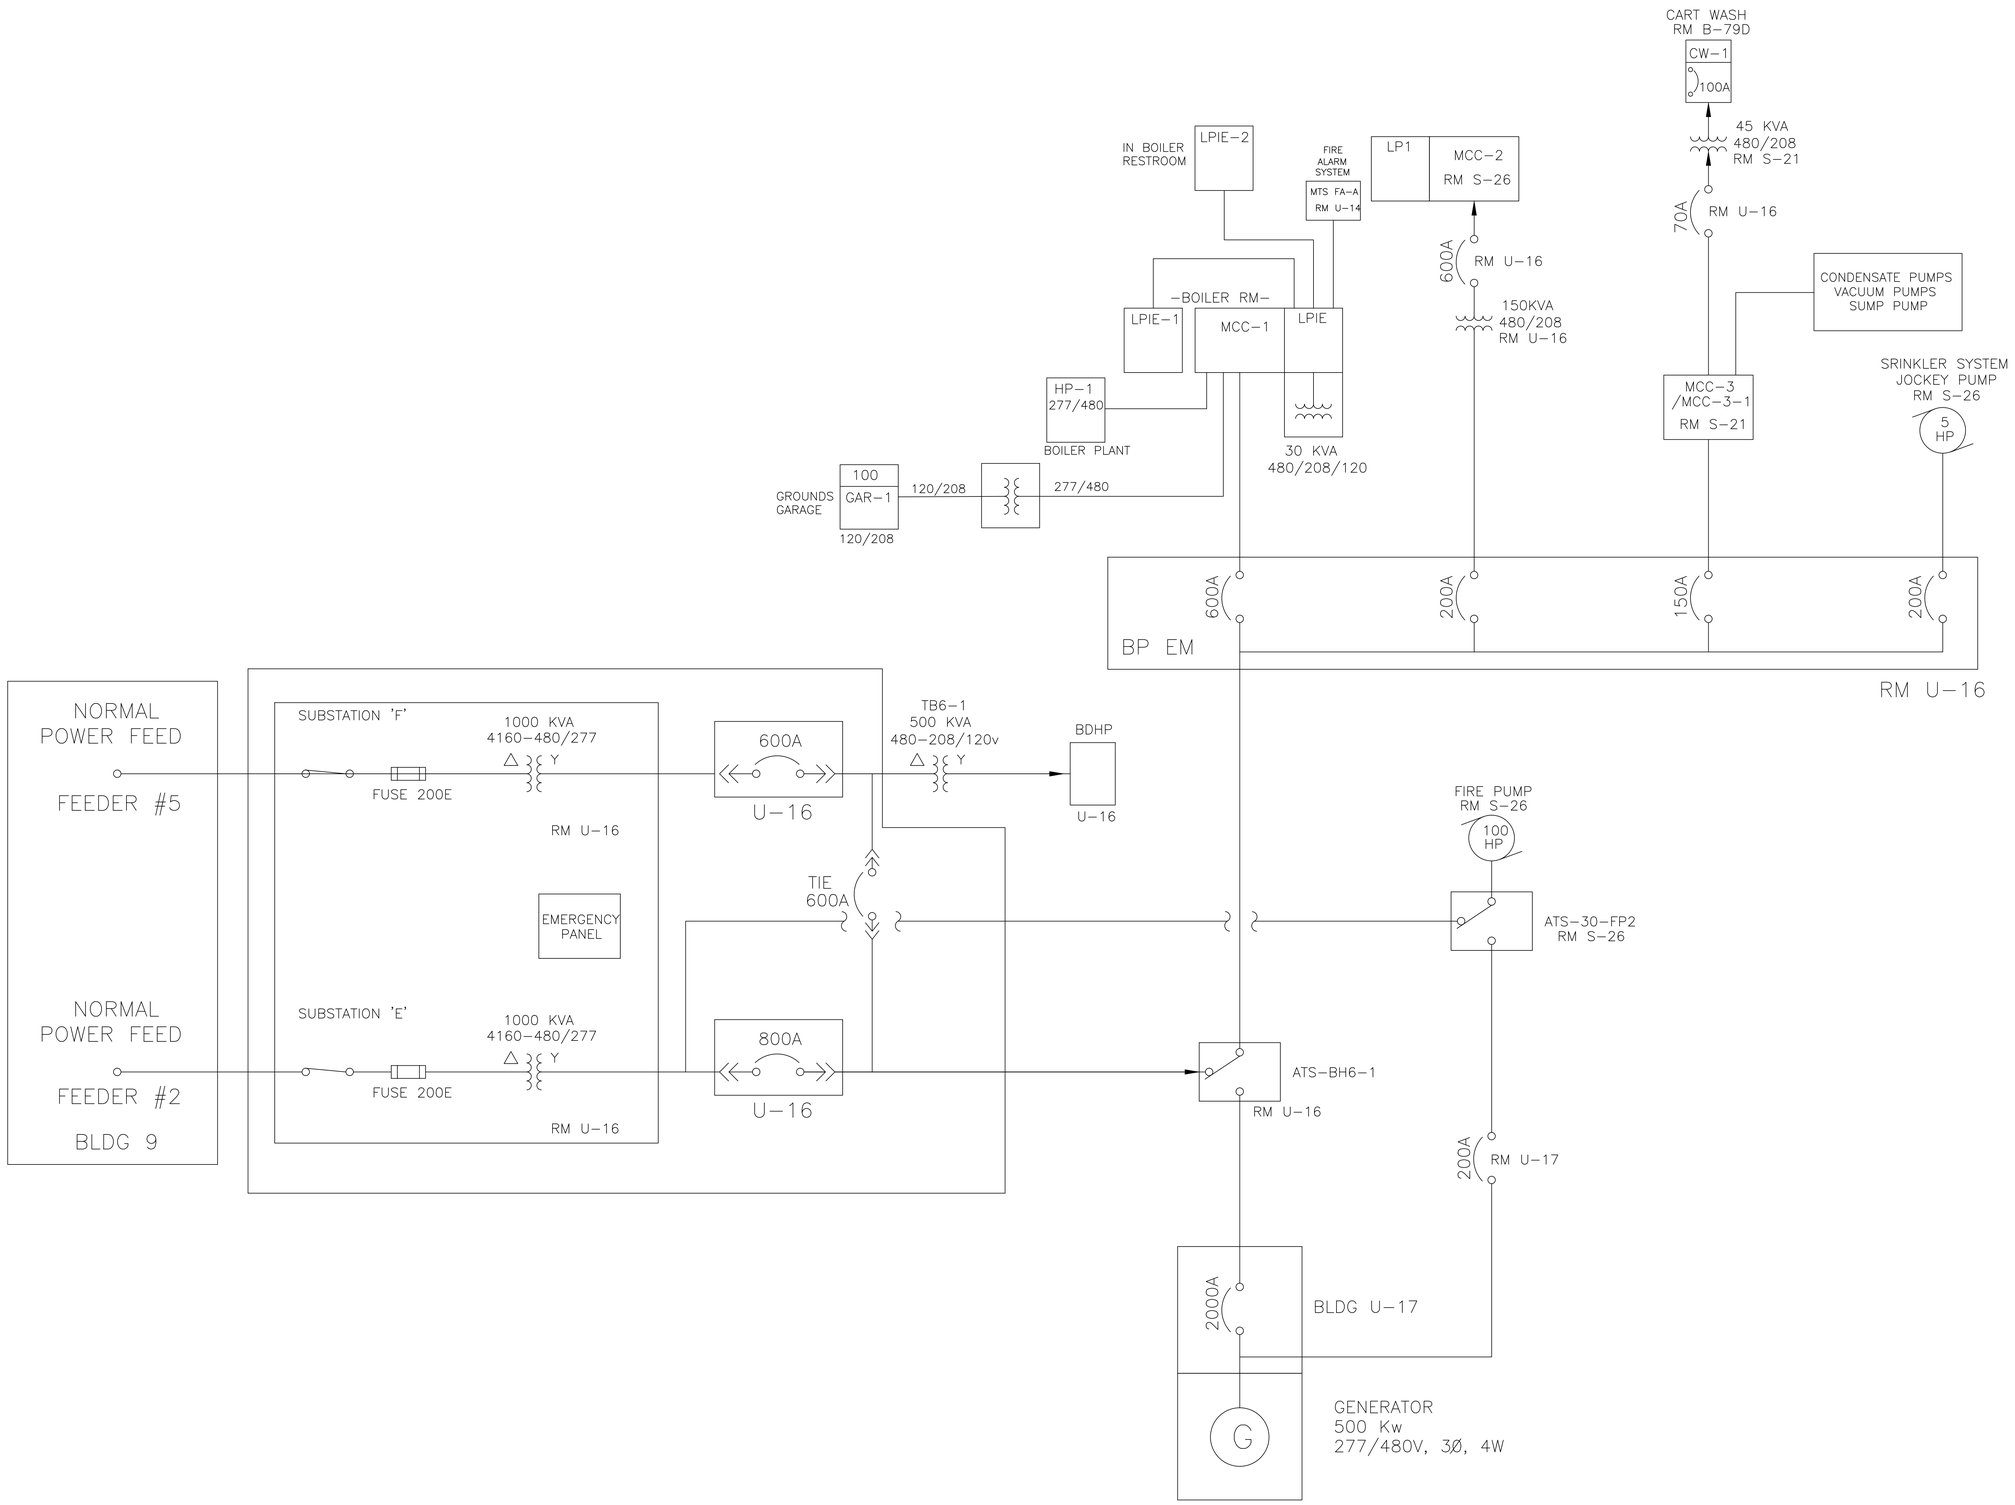

Rev.		Date
2	Update Layout	2/23/2016
1	Update Fire Pump Layout	5/12/2010
0/R	Initial release	4/5/2007

CANNONDESIGN
2170 Whitehaven Road, Grand Island, New York 14072
T: 716.773.6800 F: 716.773.5909
Boston ■ New York ■ Baltimore ■ Washington DC ■ Jacksonville
Albany ■ Buffalo ■ Toronto ■ Chicago
St. Louis ■ Vancouver ■ Victoria ■ San Francisco ■ Los Angeles

INFECTION CONTROL	DATE	CARELINE MANAGER	DATE
SAFETY OFFICER	DATE	ENGINEERING MANAGER	DATE
CLINICAL ENGINEERING	DATE	CHIEF OF STAFF	DATE
MEDICAL CENTER DIRECTOR	DATE		
ASSOC. MEDICAL CENTER DIRECTOR	DATE		

Drawing Title: 500 KW GENERATOR ONE LINE DIAGRAM

Project Title:

Date: 4-5-07

VA Project No.:

Building Number: BLDG #6

Checked:

Drawn:

Drawing No.: EP-500-1

Location: V.A.W.N.Y.H. BUFFALO, NEW YORK

Office of Facilities
Department of Veterans Affairs

© All rights reserved. No part of this document may be reproduced or used in any form or by any means without written authorization by The Cannon Corporation.

three inches = one foot
one and one-half inch = one foot
one inch = one foot
three quarters inch = one foot
one half inch = one foot
three eighths inch = one foot
one quarter inch = one foot
one eighth inch = one foot

2/23/2016 11:12:35 AM