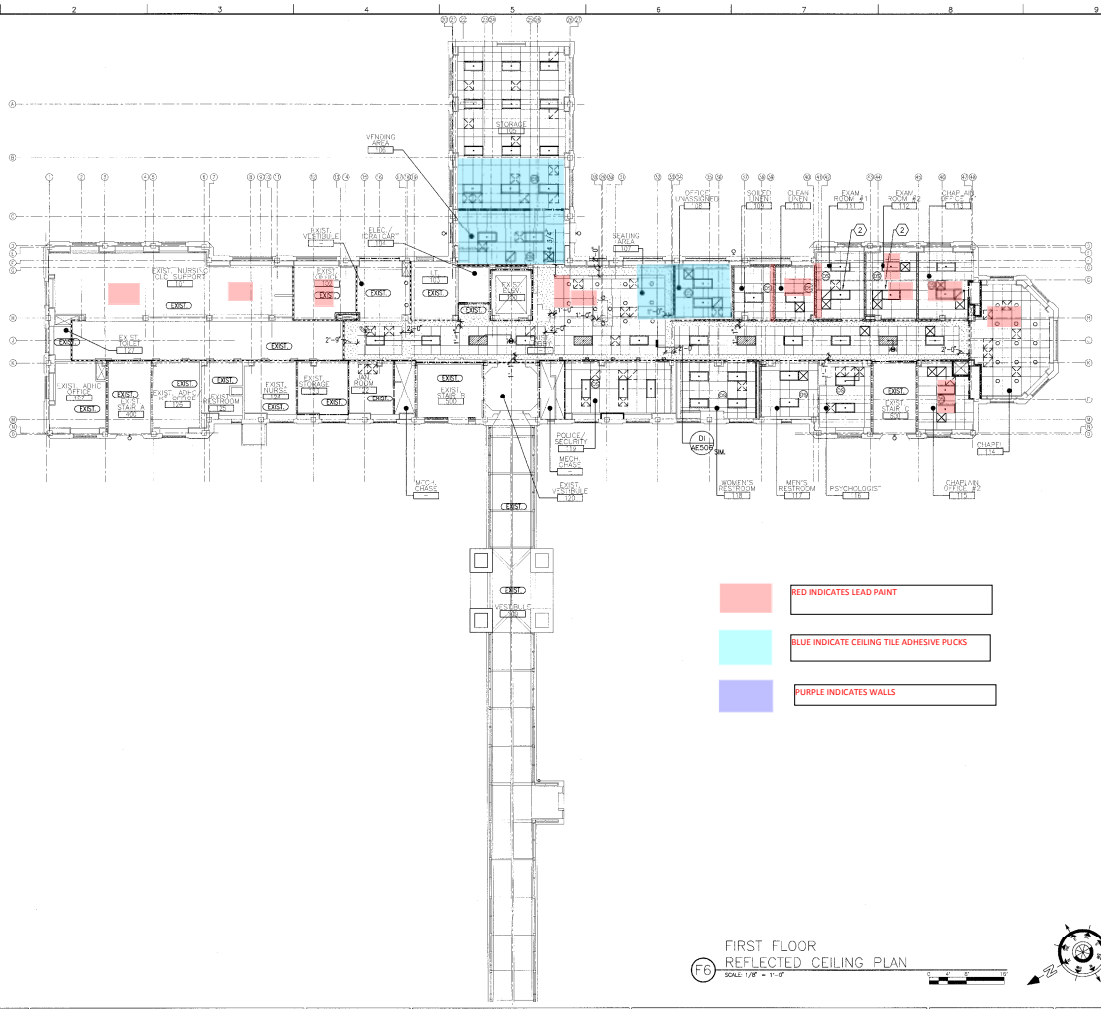

GENERAL SHEET NOTES

A. FIELD VERIFY CEILING HEIGHTS AND MATCH EXISTING WHERE POSSIBLE.
B. TYPICAL ACOUSTICAL CEILING PANELS ARE AT 8'-0" A.F.F. U.N.O.
C. TYPICAL GWB SOFFITS AND CEILINGS ARE AT 7'-6" A.F.F. U.N.O.

RCP PLAN SYMBOLS

- FLUORESCENT LIGHT FIXTURE (EMERGENCY)
- 2x4 FLUORESCENT LIGHT FIXTURE
- RECESSED CAN LIGHT FIXTURE
- EXIT SIGN – WALL MOUNT/ CEILING MOUNT
- LAY-IN ACOUSTICAL CEILING TILE
- GYPSUM BOARD CEILINGS AND SOFFITS
- STAINLESS STEEL CEILING TILE
- HVAC RETURN AIR GRILLE
- HVAC SUPPLY AIR DIFFUSER
- HVAC EXHAUST GRILLE
- OCCUPANCY SENSOR
- CEILING HEIGHT TAG
- WALL MOUNTED LIGHT

RCP KEYNOTES

1. EXPOSED STRUCTURE, SEE FINISH PLAN AND SCHEDULE FOR MORE INFORMATION.
2. CURTAIN TRACK.

F6 FIRST FLOOR REFLECTED CEILING PLAN
SCALE: 1/8" = 1'-0"

REVISION NO.	REVISION DESCRIPTION
Revisions	By Date

Department of Veterans Affairs
VA Butler Healthcare
325 New Castle Road
Butler, Pa. 16001

SEAL

Architect/Engineer Address
Harrell, Saltrick & Hopper
Design & Management Solutions for the Built Environment

Recommended Approvals:	
1. MEDICAL DIRECTOR	6. SAFETY MANAGER
2. ASSOCIATE DIRECTOR	7. GENERAL ENGINEER
3. CHIEF OF STAFF	8. COR
4. SERVICE LINE MGRS.	
5. INFECTION CONTROL MANAGER	

Drawing Title: FIRST FLOOR REFLECTED CEILING PLAN
FINAL BID DOCUMENTS

Project Title: RENOVATE BUILDING 2

Drawn	Building Number	AutoCAD File Name
MDW		
Checked	Reviewed	Const. Contract No.

Date: APRIL 08, 2013
Project Number: 529-12-107
DRAWING No. AE106
DWG 49 OF 159

Veterans Affairs