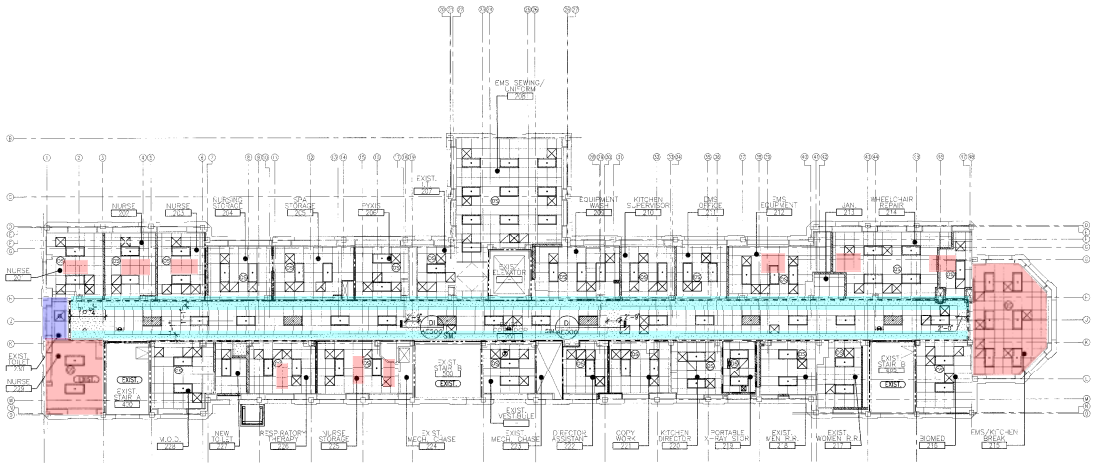

SECOND FLOOR
REFLECTED CEILING PLAN
(D6) SCALE: 1/8" = 1'-0"

RED INDICATES LEAD PAINT

BLUE INDICATE CEILING TILE ADHESIVE PUCKS

PURPLE INDICATES WALLS

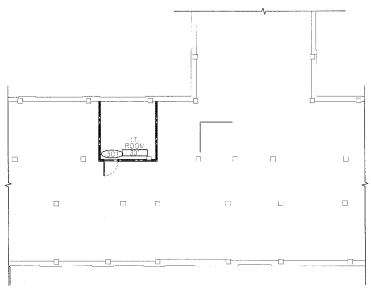

ATTIC REFLECTED
CEILING PLAN
(F6) SCALE: 1/8" = 1'-0"

GENERAL SHEET NOTES

A. FIELD VERIFY CEILING HEIGHTS AND MATCH EXISTING WHERE POSSIBLE.
B. TYPICAL ACOUSTICAL CEILING PANELS ARE AT 8'-0" A.F.F. U.N.O.
C. TYPICAL GWB SOFFITS AND CEILINGS ARE AT 7'-6" A.F.F. U.N.O.

RCP PLAN SYMBOLS

- FLUORESCENT LIGHT FIXTURE (EMERGENCY)
- 2x4 FLUORESCENT LIGHT FIXTURE
- RECESSED CAN LIGHT FIXTURE
- EXIT SIGN – WALL MOUNT/ CEILING MOUNT
- LAY-IN ACOUSTICAL CEILING TILE
- GYPSUM BOARD CEILINGS AND SOFFITS
- STAINLESS STEEL CEILING TILE
- HVAC RETURN AIR GRILLE
- HVAC SUPPLY AIR DIFFUSER
- HVAC EXHAUST GRILLE
- OCCUPANCY SENSOR
- (X-Y) CEILING HEIGHT TAG
- WALL MOUNTED LIGHT

WALL TYPES LEGEND

- 2-HOUR FIRE/SMOKE RATED WALL
- NON-RATED SMOKE-TIGHT WALL (NRST)
- 1-HOUR FIRE/SMOKE RATED WALL
- EXISTING WALL
- NEW WALL
- NEW CMU WALL
- NEW BRICK VENEER

REVISION NO.	REVISION DESCRIPTION	By	Date
Revisions			

Department of Veterans Affairs
VA Butler Healthcare
325 New Castle Road
Butler, Pa. 16001

SEAL

Architect/Engineer Address
Harrell, Saltrick & Hopper
Design & Management Solutions for the Built Environment

Recommended Approvals:	
1. MEDICAL DIRECTOR	6. SAFETY MANAGER
2. ASSOCIATE DIRECTOR	7. GENERAL ENGINEER
3. CHIEF OF STAFF	8. COR
4. SERVICE LINE MGMT.	
5. INFECTION CONTROL MANAGER	

Drawing Title: SECOND FLOOR AND ATTIC REFLECTED CEILING PLAN
FINAL BID DOCUMENTS

Project Title: RENOVATE BUILDING 2
Date: APRIL 08, 2013
Project Number: 529-12-107
Drawn: WDW
Building Number:
AutoCAD File Name:
Checked:
Reviewed:
Const. Contract No.:
DRAWING No. AE107
DWG 50 OF 159

Veterans Affairs