GENERAL NOTES:	NOTES BY SYMBOL: "⬡"
1. REFER TO SHEET E001 FOR GENERAL NOTES AND SYMBOL LEGEND. 2. REFER TO RISER DIAGRAMS FOR ADDITIONAL INFORMATION.	1. ROUTE CONDUCTORS FOR BUS RISERS FROM THE BASEMENT VIA CRAWLS SPACE TO THIS CHASE PROVIDED BY ARCHITECTURAL UP TO SECOND FLOOR START OF BUS RISERS. 2. REPLACE PANELBOARD IN PLACE. REFER TO RISER DIAGRAMS FOR ADDITIONAL INFORMATION.

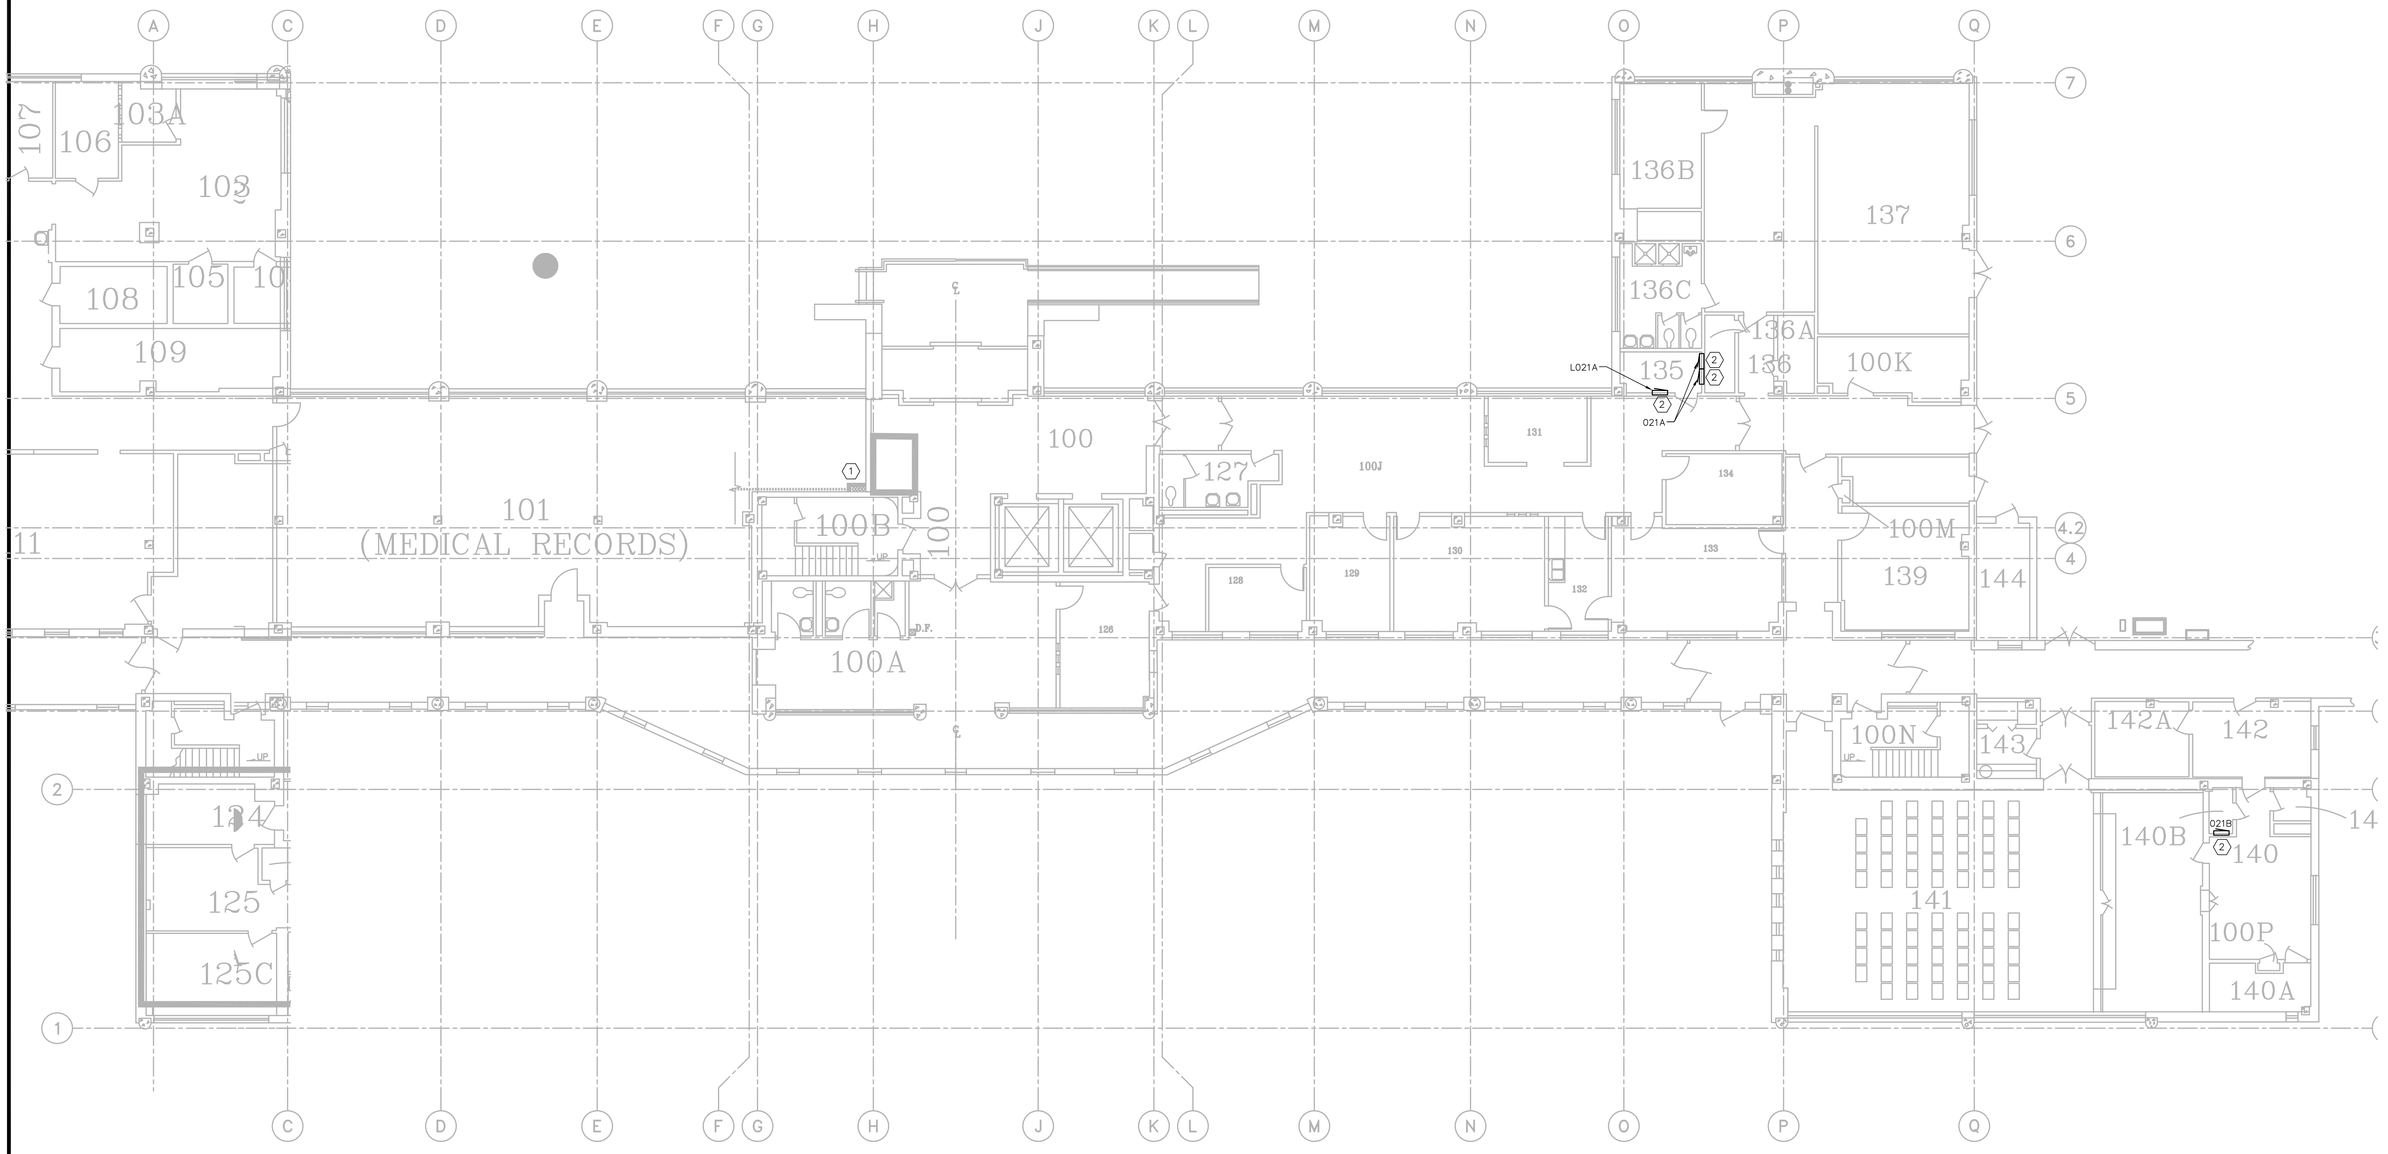

E201 FLOOR PLAN EAST – FIRST FLOOR ELECTRICAL
SCALE: 1/8"=1'-0"

PLAN NORTH

TRUE NORTH

100% CONSTRUCTION ISSUE

Revisions	Date

FRATTO ENGINEERING INC
2201 N Collins, Suite 295
Arlington, Texas 76011-2698
(817) 461-2337 Fax: (817) 461-1025
F-1166
MECHANICAL - ELECTRICAL - PLUMBING

FEI Project No.: 11019.01

MPI Architects
Architecture ■ Planning ■ Interior Design
4949 Addison Circle ■ Addison, Texas 75001

MPI Project No.: 6110402

Seal: STATE OF TEXAS · MARK S. FRATTO · 60977 · REGISTERED PROFESSIONAL ENGINEER · 10-27-2014

Seal

Drawing Title: FLOOR PLAN EAST – FIRST FLOOR ELECTRICAL

Approved: Area Project Manager

Project Title: V.A. BONHAM, TX BUILDING 2 ELECTRICAL UPGRADES

Location: 1201 East Ninth Street, Bonham, Texas 75418

Date	Project No.	Drawing No.
10/27/14	549A4-11-102	E201A

Building Number	Checked	Drawn
2	SLT	JRH

Dwg. of

VA NORTH TEXAS HEALTH CARE SYSTEM

VANTHCS Dallas, Texas

Computer Filename:

VA FORM 08-6231A, JAN 1990