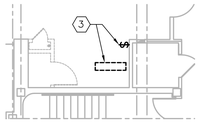

E202 FLOOR PLAN – SECOND FLOOR ELECTRICAL DEMOLITION

SCALE: 1/8"=1'-0"

GENERAL NOTES:

1. REFER TO SHEET E001 FOR GENERAL NOTES AND SYMBOL LEGEND.
2. ITEMS SHOWN AS HALF TONE DASHED ARE EXISTING TO REMAIN.
3. REFER TO RISER DIAGRAMS FOR ADDITIONAL INFORMATION.

NOTES BY SYMBOL: "⬡"

1. PROVIDE 800A BUS RISERS AT 208V, 3–PHASE, 4–WIRE PER RISER DIAGRAM ON SHEET E301. MODIFY EXISTING HVAC DUCT WORK TO RESIDE OUTSIDE ELECTRICAL CLOSET.
2. REPLACE PANELBOARD IN PLACE. REFER TO RISER DIAGRAMS FOR ADDITIONAL INFORMATION.
3. REMOVE EXISTING LIGHTING AND TOGGLE SWITCH IN SPACE AND RETAIN TO BE REUSED.
4. RELOCATED LIGHT FIXTURE, ASSOCIATED SWITCH, RECONNECT TO MATCH EXISTING.
5. RECONNECT LIGHTING SHOWN TO EXISTING LIGHTING CIRCUIT. COORDINATE MOUNTING WITH EXISTING FIELD CONDITIONS. FIXTURE SHALL BE NO LOWER THAN 8' AFF.

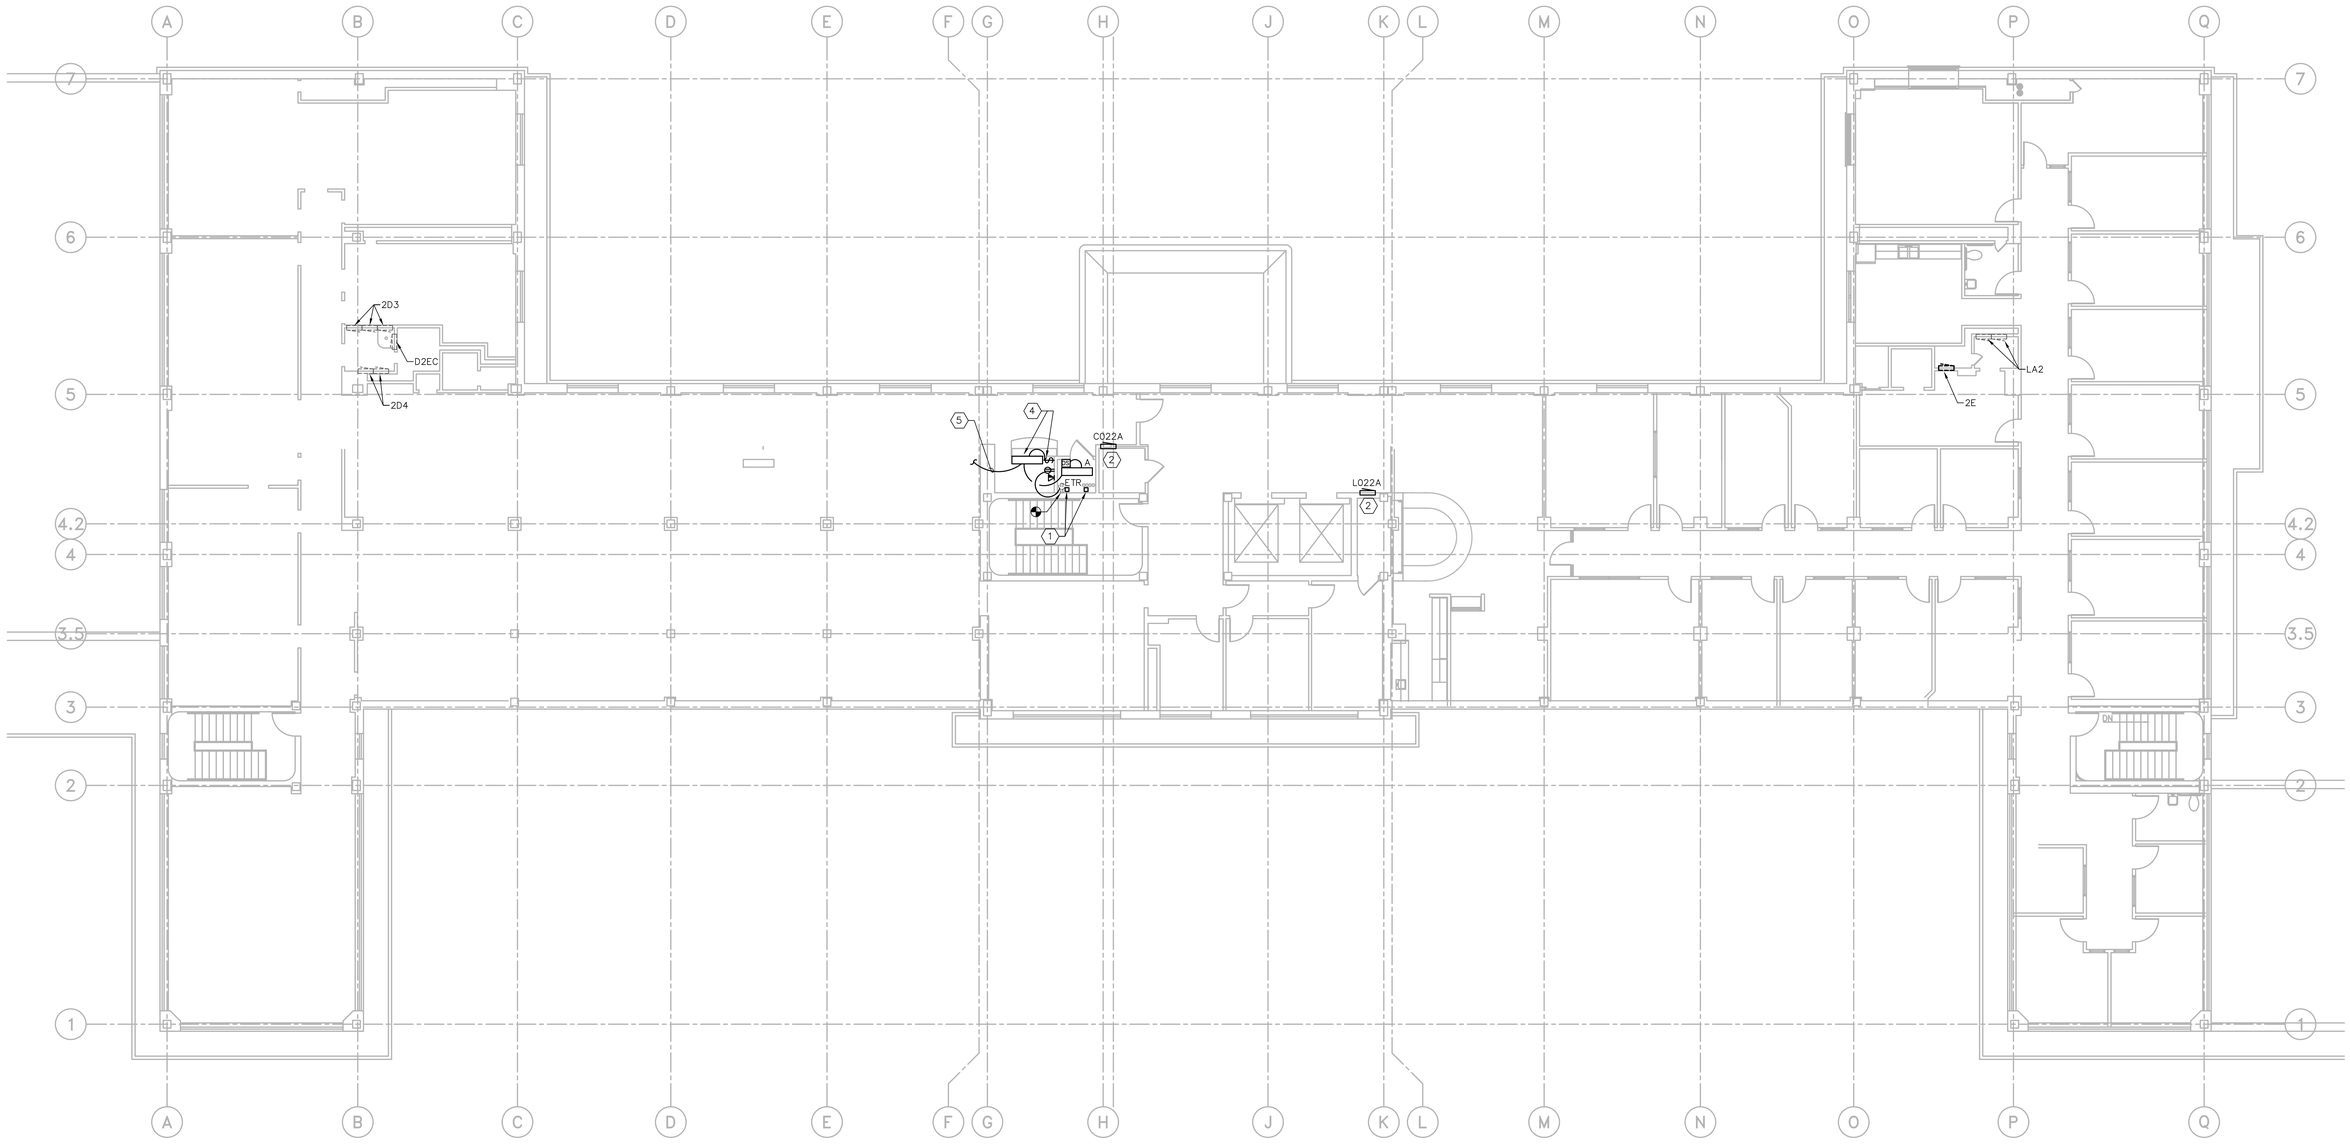

E202 FLOOR PLAN – SECOND FLOOR ELECTRICAL

SCALE: 1/8"=1'-0"

PLAN NORTH

TRUE NORTH

100% CONSTRUCTION ISSUE

Revisions	Date

Computer Filename:

FRATTO ENGINEERING INC
2201 N Collins, Suite 295
Arlington, Texas 76011-2698
(817) 461-2337 Fax: (817) 461-1025
F-1166
MECHANICAL - ELECTRICAL - PLUMBING

FEI Project No.: 11019.01

MPI Architects
Architecture ■ Planning ■ Interior Design
4949 Addison Circle ■ Addison, Texas 75001

MPI Project No.: 6110402

Seal: STATE OF TEXAS, MARK S. FRATTO, 60977, REGISTERED PROFESSIONAL ENGINEER, 10-27-2014

Seal

Drawing Title: FLOOR PLAN – SECOND FLOOR ELECTRICAL

Approved: Area Project Manager

Project Title: V.A. BONHAM, TX BUILDING 2 ELECTRICAL UPGRADES

Building Number: 2

Checked: SLT

Drawn: AOR

Location: 1201 East Ninth Street, Bonham, Texas 75418

Date: 10/27/14

Project No.: 549A4-11-102

Drawing No.: E202

Dwg. of

VA NORTH TEXAS HEALTH CARE SYSTEM

VANTHCS Dallas, Texas

VA FORM 08-6231A, JAN 1990