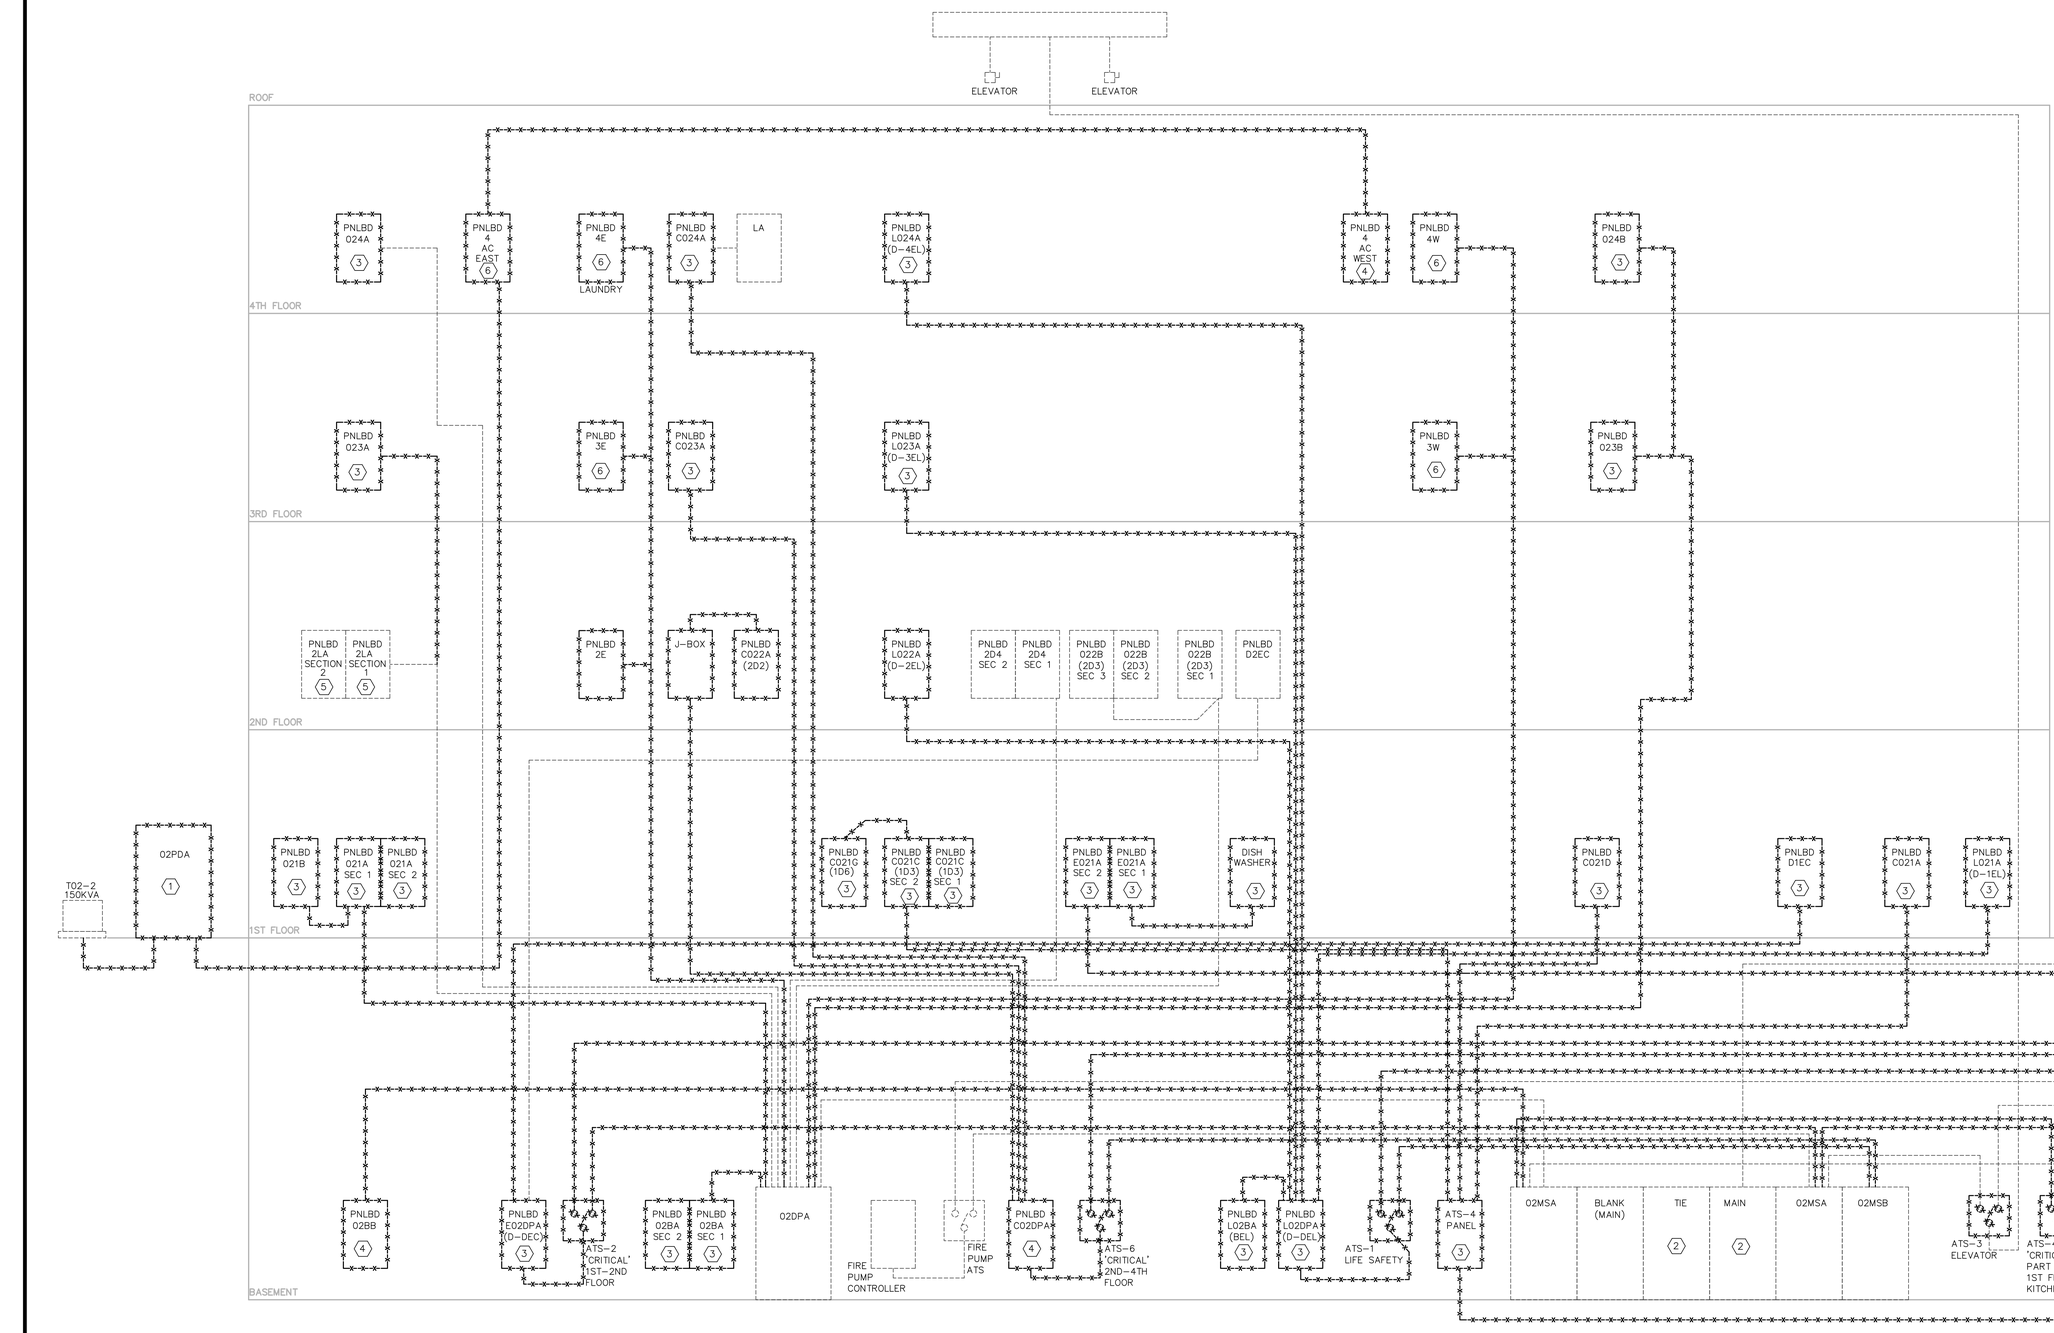

GENERAL NOTES:

1. REFER TO SHEET E001 FOR GENERAL NOTES AND SYMBOL LEGEND.
2. ITEMS SHOWN AS HALF TONE DASHED ARE EXISTING TO REMAIN.

NOTES BY SYMBOL: "⬡"

1. RETAIN TWO EXISTING CIRCUITS FEEDING ROOFTOP UNITS. SEE SHEET E301 FOR RELOCATION.
2. COORDINATE WITH SQUARE D FOR THE REMOVAL OF THE EXISTING MAIN AND TIE BREAKERS.
3. REMOVE EXISTING PANELBOARD. RETAIN EXISTING BRANCH CIRCUITS FOR REUSE.
4. REMOVE EXISTING PANELBOARD AND BRANCH CIRCUITS.
5. EXISTING PANELBOARDS TO REMAIN. PANELBOARDS ARE PART OF VA BONHAM DETERIORATE INFASTRUCTURE PROJECT CURRENTLY IN PROGRESS.
6. REMOVE EXISTING PANELBOARD. RETAIN EXISTING BRANCH CIRCUITS FOR RELOCATION.

100% CONSTRUCTION ISSUE

Revisions	Date

Computer Filename:

FRATTO ENGINEERING INC
2201 N Collins, Suite 295
Arlington, Texas 76011-2698
(817) 461-2337 Fax: (817) 461-1025
F-1166
MECHANICAL - ELECTRICAL - PLUMBING

FEI Project No.: 11019.01

MPI Architects
Architecture ■ Planning ■ Interior Design
4949 Addison Circle ■ Addison, Texas 75001

MPI Project No.: 6110402

Seal: STATE OF TEXAS — MARK S. FRATTO — 60977 — REGISTERED PROFESSIONAL ENGINEER — 10-27-2014

Seal

Drawing Title: ELECTRICAL RISER DIAGRAM – DEMOLITION

Approved: Area Project Manager

Project Title: V.A. BONHAM, TX BUILDING 2 ELECTRICAL UPGRADES

Location: 1201 East Ninth Street, Bonham, Texas 75418

Building Number	Checked	Drawn
2	SLT	JRH

Date: 10/27/14

Project No.: 549A4-11-102

Drawing No.: E300

Dwg. of

VA NORTH TEXAS HEALTH CARE SYSTEM

VANTHCS Dallas, Texas

VA FORM 08-6231A, JAN 1990

three inches = one foot
one and one-half inches=one foot
one inch=one foot
three-quarters inch = one foot
one-half inch = one foot
three-eighths inch = one foot
one-quarter inch = one foot
one-eighth inch = one foot