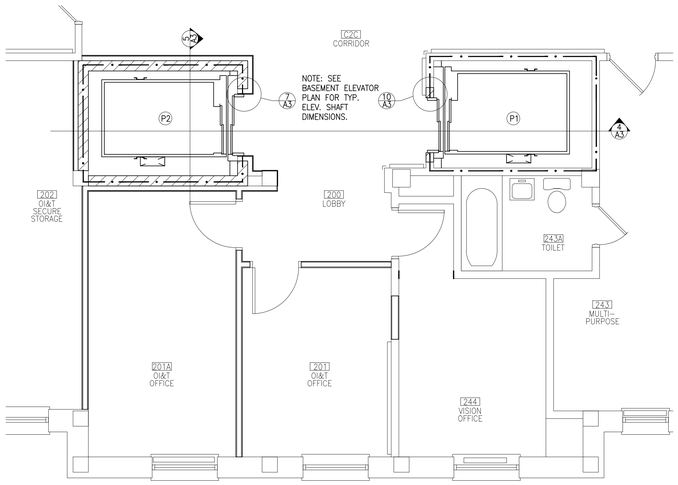


1/A3 SECOND FLOOR ELEVATOR PLAN
1/4"=1'-0"

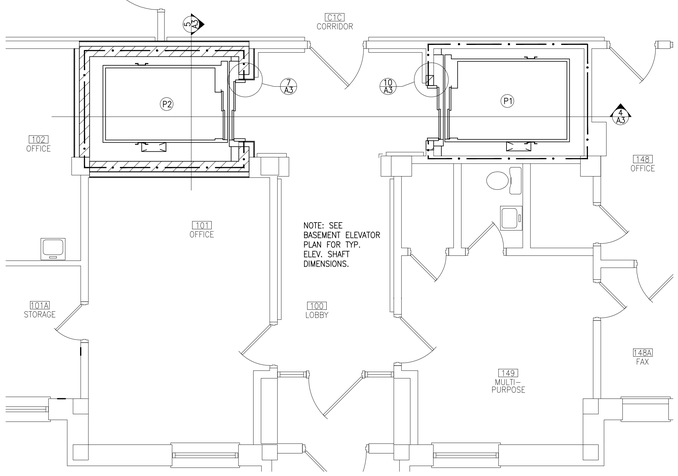


2/A3 FIRST FLOOR ELEVATOR PLAN
1/4"=1'-0"

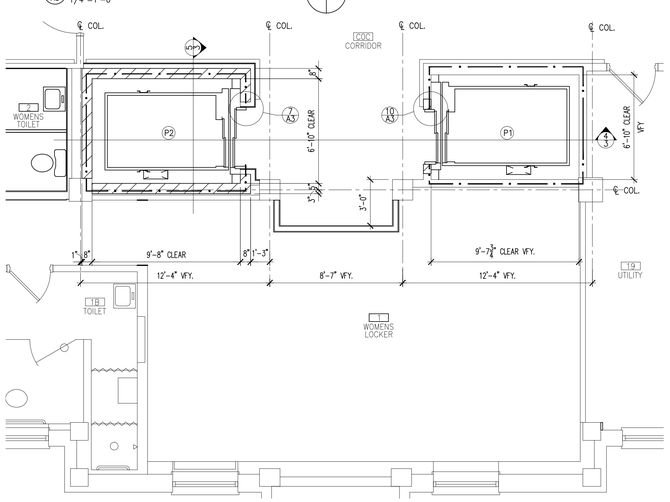


3/A3 BASEMENT ELEVATOR PLAN
1/4"=1'-0"

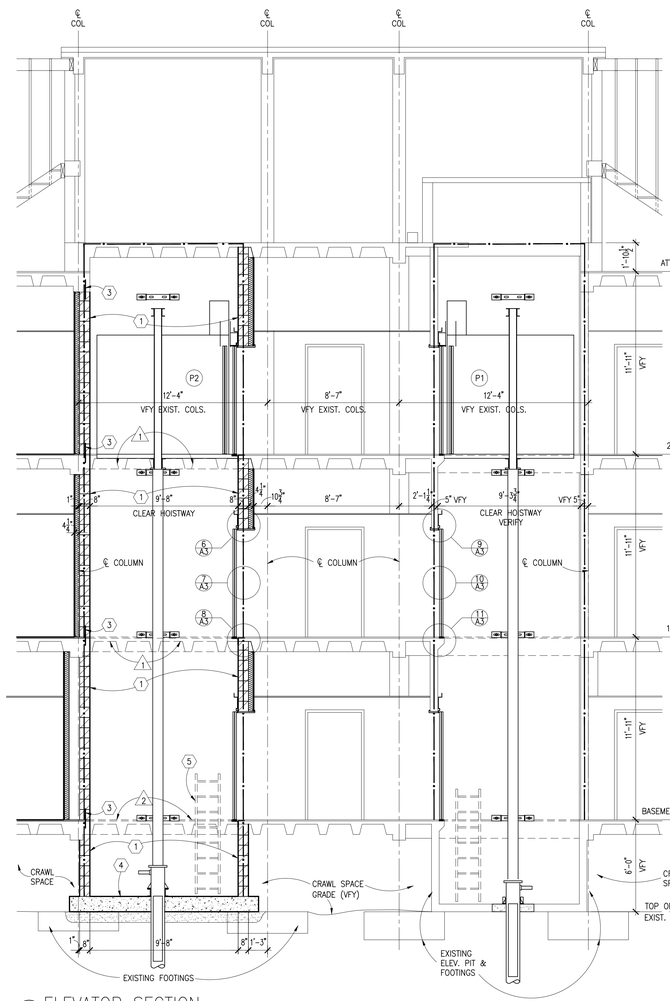


4/A3 ELEVATOR SECTION
1/4"=1'-0"

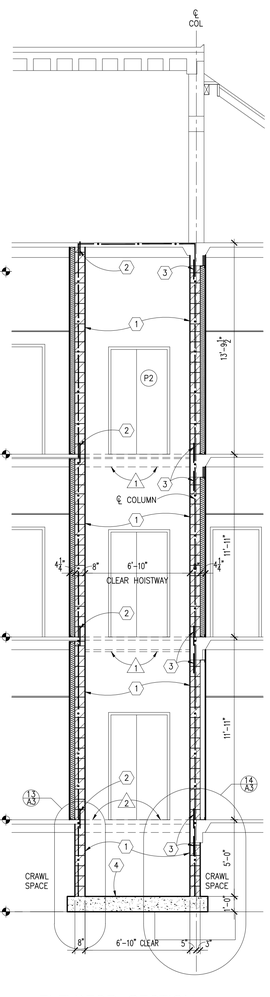


5/A3 ELEVATOR SECTION
1/4"=1'-0"

## ELEVATOR DEMOLITION LEGEND:

(P1) REMOVE ALL EXISTING TRACTION ELEVATOR EQUIPMENT FROM MACHINE ROOM. REMOVE HOISTWAY EQUIPMENT, INCLUDING CAB, CAR SLING, SAFTIES, PIT EQUIPMENT, HOISTWAY DOORS AND HARDWARE. REMOVE CALL STATIONS AND HALL LANTERNS. EXISTING SHEAVE BEAMS, MAIN GUIDE RAILS AND BRACKETS REMAIN FOR REUSE. NOTE ALL WORK TO OCCUR AFTER ELEVATOR P-2 IS COMPLETE AND ACCEPTED AND IN CONTINUOUS SERVICE FOR MINIMUM OF ONE (1) WEEK.

1 SAW CUT AND REMOVE CONCRETE PAN JOIST FLOOR SYSTEM.

2 EXCAVATE CRAWL SPACE FILL TO UNDISTERBED SOIL LEVEL IN AREA OF NEW ELEVATOR PIT.

## ELEVATOR REMODELING LEGEND

GENERAL: SEE 1/8" REMODELING PLAN FOR ELEVATOR EQUIPMENT AND TYPICAL PARTITION NOTES.

1. 1 HOUR FIRE RATED 8" CMU ELEVATOR SHAFT WALL WITH HORIZ. REINF. AT 16" VERT. SPACING AND #4 @ 24" VERT. GROUT CORES SOLID AT VERT. CORES.
2. #4 @ 24" DOWELS DRILL THRU EXIST. SLABS. GROUT CORES, CMU INFILL BETWEEN JOIST WEBS--TYPICAL. NOTE JOIST BRG ON CMU WALL.
3. DRILL IN #4 @ 24" DOWELS GROUT TIGHT.
4. NEW CONC. ELEV. PIT FLOOR. SEE DETAILS.
5. STEEL ELEVATOR PIT ACCESS LADDER. 1" DIA. STEEL RUNG, 2 1/2 X 3/8" STEEL BAR STRINGER WITH 3/8" X 4" X 6" X 4" STEEL STRAP ANGLE BRACKETS EXP. ANCHOR TO CONCRETE OR CMU.

# ROOM FINISH SCHEDULE

| NO. | NAME | FLOOR: CARPET | FLOOR: VCT | FLOOR: CERAMIC TILE | FLOOR: EXISTING | BASE: CARPET | BASE: VINYL | BASE: CERAMIC TILE | BASE: TT BASE & BORDER | BASE: EXISTING | WALLS: GWB | WALLS: PAINT | WALLS: CERAMIC TILE | WALLS: EXISTING | CLG.: ACT | CLG.: GWB | CLG.: EXPOSED STRUCT | CLG.: EXISTING | REMARKS |
|---|---|---|---|---|---|---|---|---|---|---|---|---|---|---|---|---|---|---|---|
| 1 | WOMENS LOCKER | ○ | | | | ○ | | | | | | ○ | | | | | | | |
| 1A | EMPLOYEE LOUNGE | ○ | | | | ○ | | | | | ○ | ○ | | | | | | | |
| 1B | TOILET | | | | | | | | | | | | | | | | | | |
| 2 | WOMENS TOILET | | | ○ | | | | ○ | | | | | ○ | | ○ | | | | |
| C0C | CORRIDOR | | ○ | | | | ○ | | | | ○ | ○ | | | | | | | |
| | | | | | | | | | | | | | | | | | | | |
| 100 | LOBBY | | ○ | | | | | | ○ | | ○ | ○ | | | | | | | |
| 101 | OFFICE | ○ | | | | ○ | | | | | ○ | ○ | | | | | | | |
| 101A | STORAGE | | ○ | | | | ○ | | | | ○ | ○ | | | | | | | |
| 102 | OFFICE | ○ | | | | ○ | | | | | ○ | ○ | | | | | | | |
| C1C | CORRIDOR | | ○ | | | | | | ○ | | ○ | ○ | | | | | | | |
| | | | | | | | | | | | | | | | | | | | |
| 200 | LOBBY | ○ | | | | ○ | | | | | ○ | ○ | | | | | | | |
| 201 | O&T OFFICE | ○ | | | | ○ | | | | | ○ | ○ | | | ○ | | | | |
| 201A | O&T OFFICE | ○ | | | | ○ | | | | | ○ | ○ | | | ○ | | | | |
| 202 | OI&T SECURE STORAGE | ○ | | | | ○ | | | | | ○ | ○ | | | ○ | | | | |
| 203 | DSS | ○ | | | | ○ | | | | | ○ | ○ | | | ○ | | | | |
| 244 | VISION OFFICE | ○ | | | | ○ | | | | | | ○ | | | | | | | |
| C2C | CORRIDOR | ○ | | | | ○ | | | | | ○ | ○ | | | | | | | |
| C2CA | CORRIDOR | | | | ○ | | | | | ○ | ○ | ○ | | | | | | | |

○ NEW FINISH

○ EXISTING FINISH REMAINS
PATCH TO MATCH WHERE REQ'D DUE TO DEMOLITION OR NEW CONSTRUCTION
NATURAL BREAK (CORNER) TO NATURAL BREAK (CORNER)

# DOOR SCHEDULE

| DOOR NO. | DOOR SIZE | TYPE | FRAME ELEV | DETAIL | HDWR. GROUP | LABEL | REMARKS |
|---|---|---|---|---|---|---|---|
| 1A | 3'-0" X 7'-0" X 1 3/4" | A | HM1 | | 30 | | |
| 2 | 3'-0" X 7'-0" X 1 3/4" | A | HM1 | | 30 | 20 MIN | |
| 201 | 3'-0" X 7'-0" X 1 3/4" | A | HM1 | | 13 | 20 MIN | |
| 201A | 3'-0" X 7'-0" X 1 3/4" | A | HM1 | | 13 | 20 MIN | |
| 202 | 3'-0" X 7'-0" X 1 3/4" | A | HM1 | | 34 | 20 MIN | |
| 244 | 3'-0" X 7'-0" X 1 3/4" | A | HM1 | | 13 | 20 MIN | |
| C2C | EXISTING | A | EXIST | | | | ADD MAGNETIC HOLD OPEN |

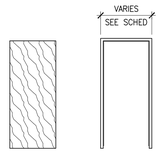


## DOOR AND FRAME ELEVS
1/4"=1'-0"

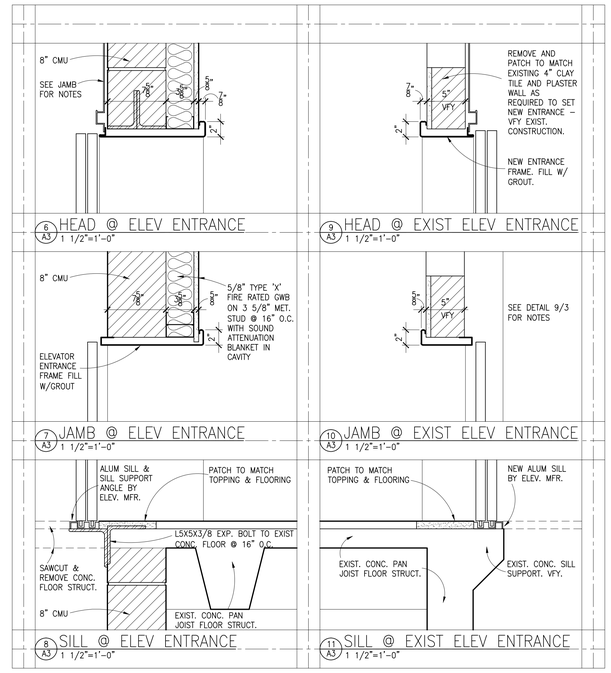


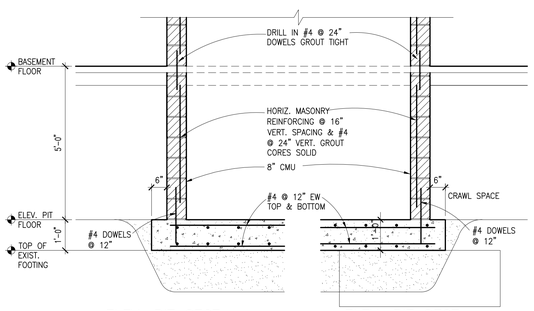


| No | REVISION | DATE |
|---|---|---|


IMAGE GROUP
IMAGE GROUP INC., Architecture & Interiors
403 CENTER AVENUE, SUITE 300
MOORHEAD, MN 56560

OLIEN & LARSON, PC
CONSULTING STRUCTURAL ENGINEERS
3330 FIECHTNER DRIVE, SUITE 206
FARGO, NORTH DAKOTA 58103
TELEPHONE (701) 235-5593 FAX (701) 235-5594

ONE BUILDING SYSTEMS CONSULTANTS
Fargo, ND • Grand Forks, ND • Minneapolis, MN
701.280.0500 • 701.775.3594 • 651.361.8720

Ulteigengineers
Bismarck - Detroit Lakes - Fargo - Minneapolis - Sioux Falls
3350 38th Avenue South
Fargo, North Dakota 58104


I hereby certify that this plan specification, or report was prepared by me or under my direct supervision, and that I am duly Registered Architect under the laws of the State of Minnesota.

Date 2-28-2011 Reg. No. 21365

| | | | |
|---|---|---|---|
| APPROVED SERVICE LINE DIRECTOR DATE: | APPROVED INFECTION CONTROL NURSE DATE: | DRAWING TITLE: ELEVATOR PLANS, SECTIONS, DETAILS AND SCHEDULES | PROJECT TITLE: BUILDING 48 ELEVATOR |
| APPROVED SERVICE LINE DIRECTOR DATE: | APPROVED PATIENT SAFETY DATE: | | |
| APPROVED PROJECTS SECTION MANAGER DATE: | APPROVED CHIEF OF POLICE DATE: | | |
| APPROVED DIRECTOR FMS DATE: | APPROVED SAFETY MANAGER DATE: | | |
| APPROVED CHIEF OF STAFF DATE: | BUILDING No: 48 | CHECKED BY: RM | DRAWN: MD |
| APPROVED MEDICAL CENTER DIRECTOR DATE: | LOCATION: VA MEDICAL CENTER ST.CLOUD, MN 56303 | | |

DATE: February 28, 2011
PLOT SCALE: AS SHOWN
PROJECT NO: 656-10-180
CAD FILE: Elevator_Plans
DRAWING NO: A3 DWG. 4 OF 12

VAMC SAINT CLOUD MN