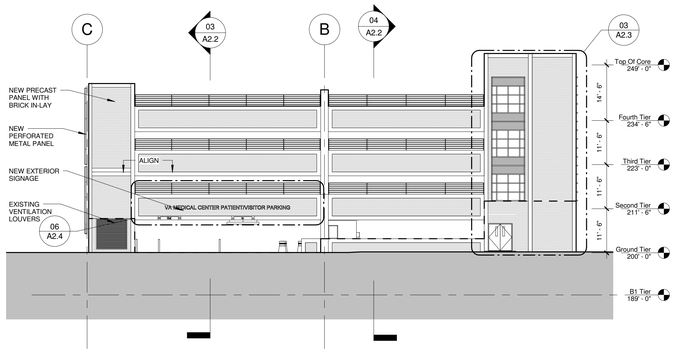

01 EAST ELEVATION
1/16" = 1'-0"

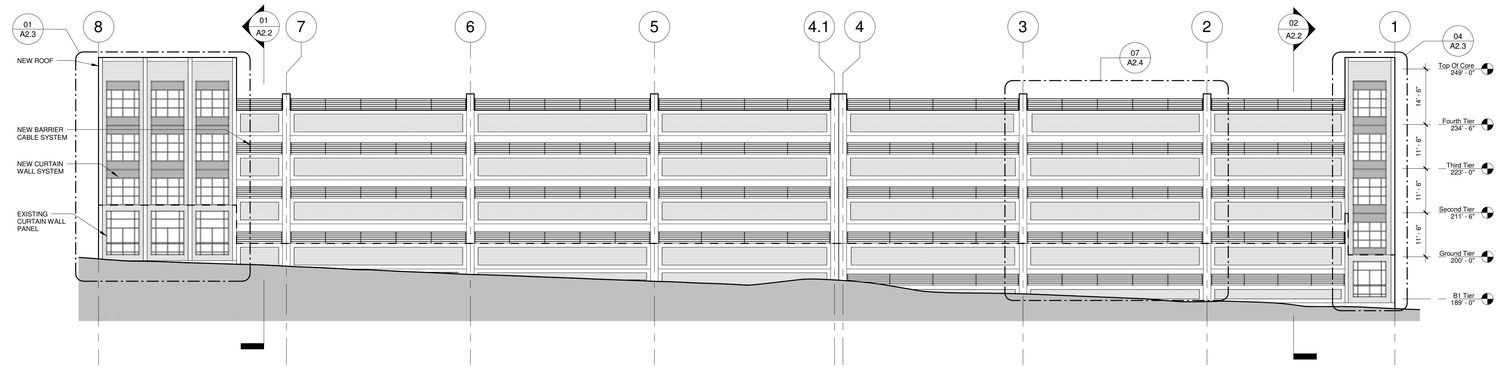

03 NORTH ELEVATION
1/16" = 1'-0"

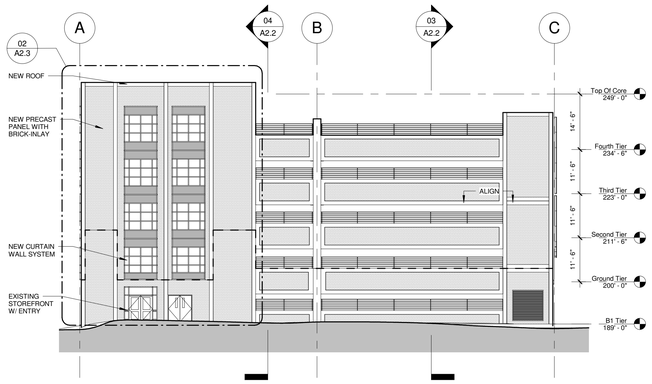

02 WEST ELEVATION
1/16" = 1'-0"

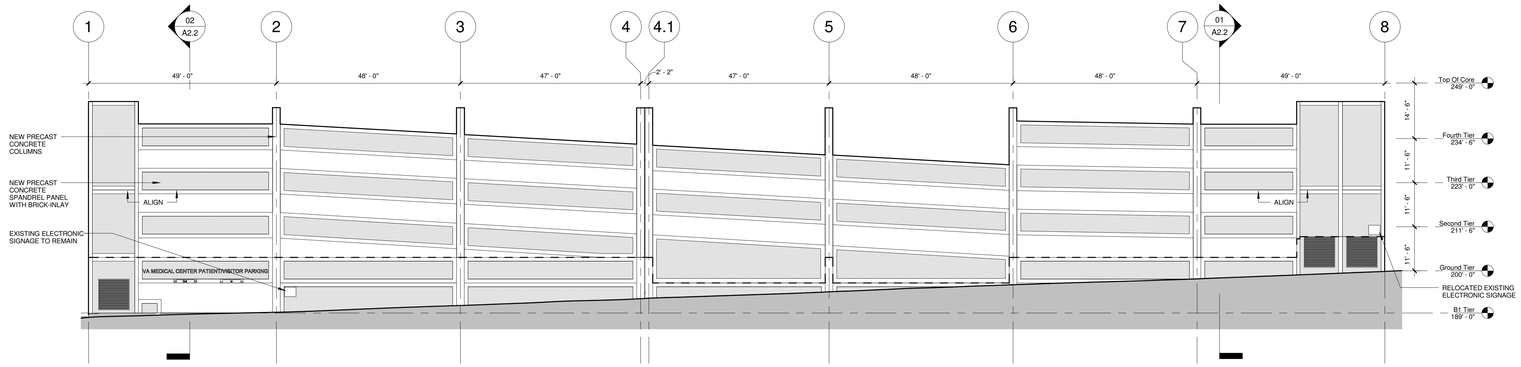

04 SOUTH ELEVATION W/O SCREEN WALL
1/16" = 1'-0"

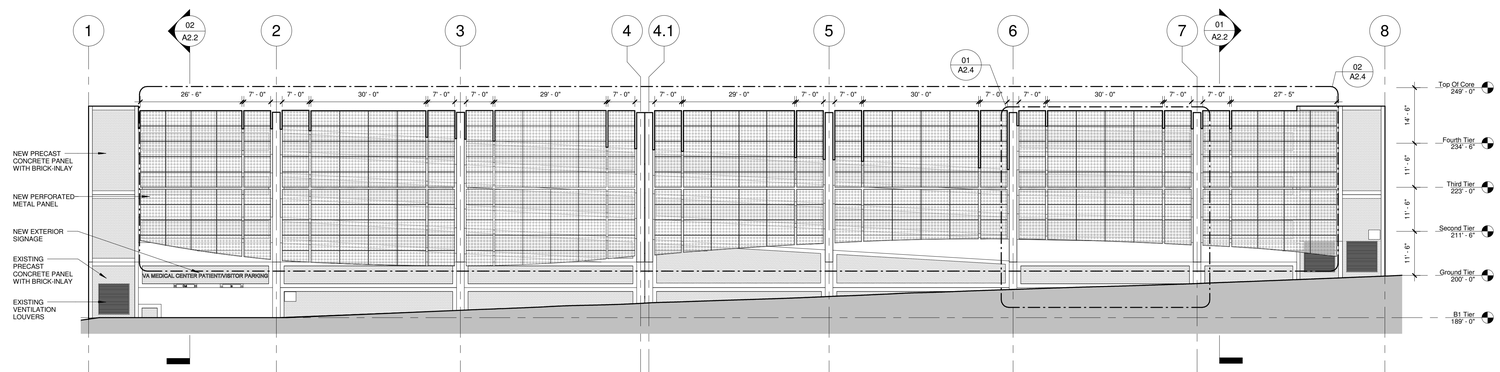

05 SOUTH ELEVATION W/ SCREEN WALL
1/16" = 1'-0"

4	100% Submission	02/16/15
3	95% Submission	08/28/14
2	65% Submission	08/07/14
1	35% Submission	04/15/14
Revisions:		Date

CONSULTANTS:

ARCHITECT
Melville Thomas Architects, Inc.
600 Wyndhurst Avenue, Suite 315
Baltimore, MD 21210

PARKING CONSULTANT
Tim Haahs & Associates, Inc.
550 Township Line Road, Suite 100
Blue Bell, PA 19422

COST ESTIMATOR
DMS Construction Consulting Services, Inc.
5550 Sterrett Place, Suite 300
Columbia, MD 21044

STRUCTURAL ENGINEER
Tim Haahs & Associates, Inc.
550 Township Line Road, Suite 100
Blue Bell, PA 19422

MEP ENGINEER
DCS Infrastructure, Inc.
3249 Route 112, Suite 1B
Medford, NY 11763

CIVIL ENGINEER
KCI Technologies, Inc.
936 Ridgebrook Road
Sparks, MD 21152

SEAL:

ARCHITECT/ENGINEERS:

Melville Thomas Architects, Inc.
ARCHITECTURE & PLANNING
MTARX
600 Wyndhurst Ave, Suite 315 Baltimore, MD 21210
T: 410.433.4400 F: 410.433.4719
www.mtarx.com

Drawing Title
BUILDING ELEVATIONS

Approved: Project Director
-
-
-

Project Title
VA MEDICAL CENTER
EXPAND VISITOR/PATIENT
PARKING GARAGE - PHASE 1

Location
50 IRVING ST. N.W. WASHINGTON, D.C.

Date 02/16/15 | Checked GT | Drawn MC

Project Number 688-345

Building Number -

Drawing Number A2.1

Dwg. 24 of 89

1/16" = 1'-0"

Office of Construction and Facilities Management

Department of Veterans Affairs

VA FORM 08-6231