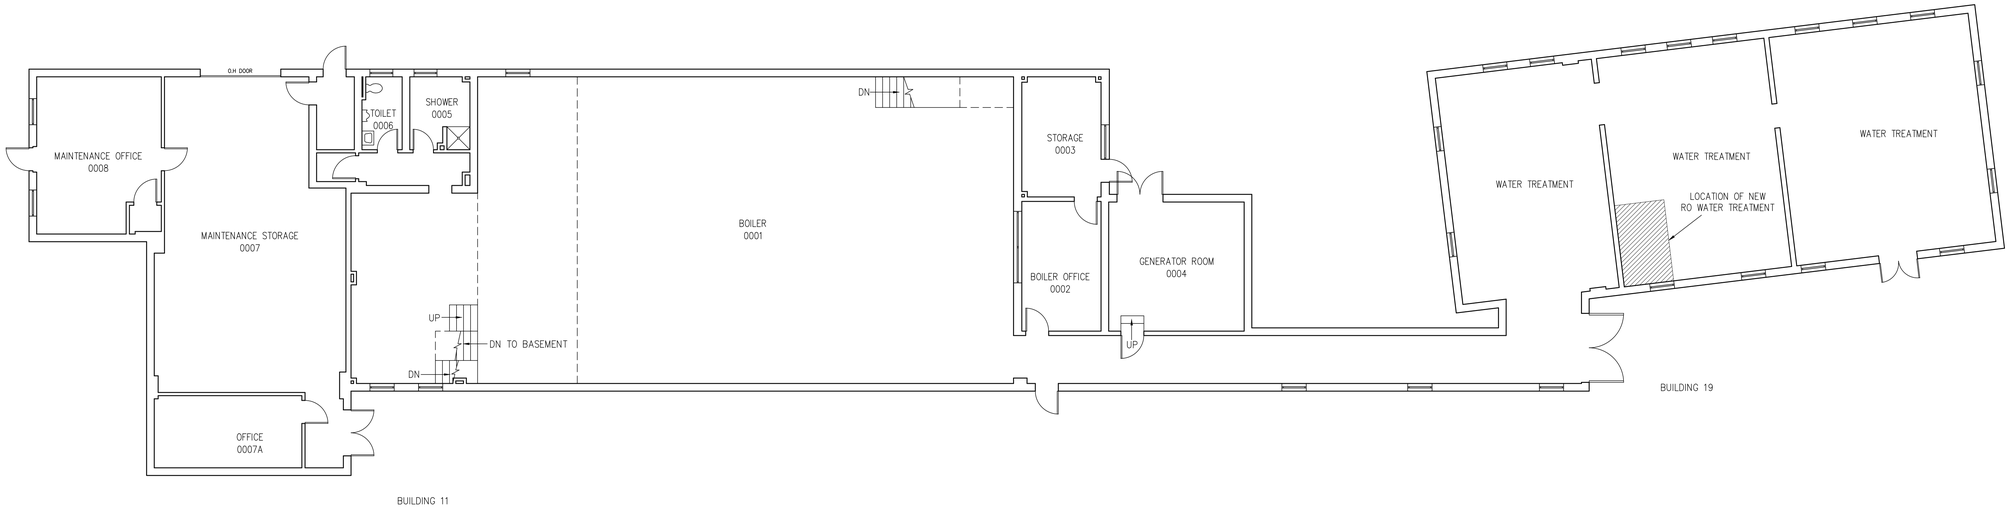

Revisions	Date

Drawing Title: RO WATER LOCATION

Project Title:

Date: 5/17/2011

Project No.:

Approved: Division Chief

Building Number: 11 & 19

Checked:

Drawn: A. WIECK

Approved: Service Director

Location: AMARILLO, TEXAS

DRAWING NO.

Dwg. Of

Veterans Affairs

VA FORM 08-6231, FEB. 1983

☆U.S. GOVERNMENT PRINTING OFFICE: 1983-400-285