three inches = one foot
one and one-half inches = one foot
one inch = one foot
three-quarter inch = one foot
one-half inch = one foot
three-eighths inch = one foot
one-quarter inch = one foot
one-eighth inch = one foot

WALL AND DOOR LEGEND

- EXISTING DOOR TO REMAIN
- EXISTING DOOR TO BE REMOVED
- NEW DOOR
- EXISTING PARTITION TO REMAIN
- EXISTING PARTITION TO BE REMOVED
- NEW PARTITION

SYMBOLS

- 3817A / CLERK SPD / 122 / 2C-101 — CURRENT ROOM NUMBER, ROOM NAME, ROOM AREA (IN SF), FORMER ROOM NUMBER
- 101 — DOOR DESIGNATION
- 32 — KEYNOTE DESIGNATION
- A — PARTITION TYPE
- A — WINDOW DESIGNATION
- PT-1 — FINISH DESIGNATION
- 1 — REVISION INDICATOR
- NORTH ARROW
- 100'-0" T.O.P. — NEW ELEVATION TARGET
- A3 / A404 — REFERENCE OR DETAIL SECTION
  - DETAIL NUMBER
  - SHEET NUMBER
- D3/A-201 — ELEVATION MARKER
  - DETAIL/SHEET NUMBER

ABBREVIATIONS

ACOUS	ACOUSTICAL
AFF	ABOVE FINISH FLOOR
ARCH	ARCHITECTURAL
ASSY	ASSEMBLY
BLKG	BLOCKING
BM	BEAM
BR	BEARING
CER	CERAMIC
CLG	CEILING
℄ OR CL	CENTERLINE
CJ	CONTROL JOINT
CONC	CONCRETE
CONT	CONTINUOUS
CTR	CENTER
DIA	DIAMETER
DEMO	DEMOLITION
DF	DRINKING FOUNTAIN
DNS	DOWNSPOUT NOZZLE (COW'S TONGUE)
EJ	EXPANSION JOINT
ELECT	ELECTRICAL
ELEV	ELEVATION
EQ	EQUAL
EW	EACH WAY
EXT	EXTERIOR
(E) OR EXIST	EXISTING
FE	FIRE EXTINGUISHER
FEC	FIRE EXTINGUISHER CABINET
FIN	FINISH
FIN FL OR FF	FINISH FLOOR
FG	FINISH GRADE
FOS	FACE OF STUD
FOW	FACE OF WALL
GA	GAUGE
GYP BD	GYPSUM BOARD
HM	HOLLOW METAL
HORIZ	HORIZONTAL
HT	HEIGHT
IN	INCH/INCHES
INSUL	INSULATION
INT	INTERIOR
JST	JOIST
MECH	MECHANICAL
MFR	MANUFACTURER
MISC	MISCELLANEOUS
MTL	METAL
(N)	NEW
NIC	NOT IN CONTRACT
NTS	NOT TO SCALE
OC	ON CENTER
OFCI	OWNER-FURNISHED CONTRACTOR-INSTALLED
OFOI	OWNER-FURNISHED OWNER-INSTALLED
OH	OPPOSITE HAND
PLAM	PLASTIC LAMINATE
PLYWD	PLYWOOD
RD	ROOF DRAIN
REIF	REINFORCING
REQ'D	REQUIRED
SCH	SCHEDULE
SF	SQUARE FOOT
STL	STEEL
STRUCT	STRUCTURAL
SUSP	SUSPENDED
TEL	TELEPHONE
TOB	TOP OF BEAM
TOC	TOP OF CONCRETE, TOP OF CURB
TOP	TOP OF PARAPET
TOS	TOP OF SLAB, TOP OF STEEL
TOW	TOP OF WALL
TSTAT	THERMOSTAT
TV	TELEVISION
TYP	TYPICAL
UC	UNDER COUNTER
UNO	UNLESS NOTED OTHERWISE
VERT	VERTICAL
V.I.F.	VERIFY IN FIELD
W.O.	WHERE OCCURS

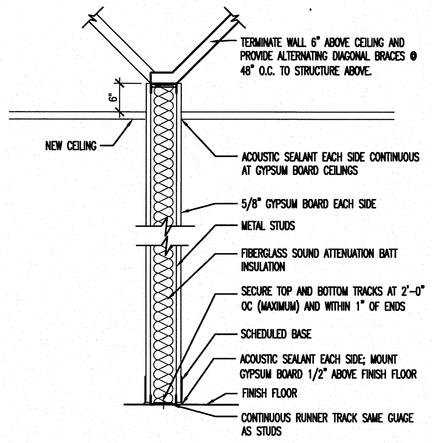

NOTES:
1. METAL STUD SIZE : 4"
2. STC = 47 (PER NATIONAL GYPSUM COMPANY (NGC) 2386)
3. NON-RATED PARTITION

A3 PARTITION TYPE "A"
SCALE: 1" = 1'-0"

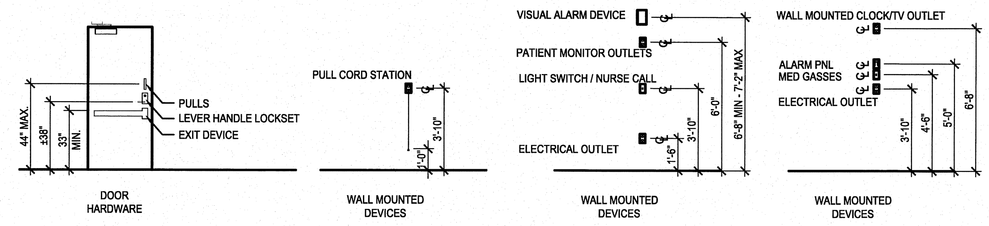

A4 ACCESSIBILITY GUIDELINES
SCALE: 1/4" = 1'-0"

Key Plan

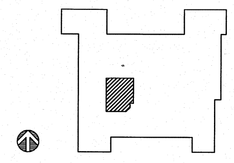

THE DESIGN GROUP
ARCHITECTS • PLANNERS • INTERIOR DESIGN
120 VASSAR DRIVE SE SUITE 100
ALBUQUERQUE, NEW MEXICO 87106
PHONE: 505.242.6880 FAX: 505.242.6881

REGISTERED ARCHITECT — 21058 — STATE OF TEXAS — 10/17/11

Architect Engineer

Revisions	Date
△	
△	
△	
△	
△	

Approved For:
- Construction ☐
- Submittal ☐

	Initials	Date
Director		
Associate Director		
Chief of Staff		
Chief of Services		
Chief of Engineering		
Chief, Project Section		

Drawing Title: ACCESSIBILITY GUIDELINES, PARTITION TYPES, ABBREVIATIONS AND SYMBOLS

Approved: Division Chief

Approved: Service Director

Project Title: ICU ENDO STORAGE WAITING ROOM RENOVATION
Building 28
Amarillo VA Health Care Center

Building Number: 28 | Drawn By | Checked By

Location: 4th Floor

Date: October 12, 2011

Project No.: 504-10-101

Drawing No.: G101

Dwg. Of

Veterans Administration