LEGEND

- EXISTING ASBESTOS TILE FLOORING TO BE ABATED.
- EXISTING ASBESTOS SHEET FLOORING COVERED BY CARPET. REMOVE CARPET AND ABATE SHEET FLOORING.
- NEW TILE FLOORING TO BE INSTALLED IN THIS AREA.
- NEW CARPET TO BE INSTALLED IN THIS AREA.

NOTES

1. ABATE EXISTING ASBESTOS CONTAINING FLOORING AND MASTIC IN ACCORDANCE WITH SPECIFICATION SECTION 02 82 13.19. REMOVE EXISTING BASE.
2. REMOVE EXISTING CARPET AND BASE AND ABATE EXISTING ASBESTOS CONTAINING FLOORING AND MASTIC IN ACCORDANCE WITH SPECIFICATION SECTION 02 82 13.19.
3. INSTALL NEW CARPET AND BASE IN THIS AREA.
4. INSTALL NEW TILE FLOORING AND BASE IN THIS AREA.
5. INSTALL NEW NON-SKID TILE ON RAMPS.

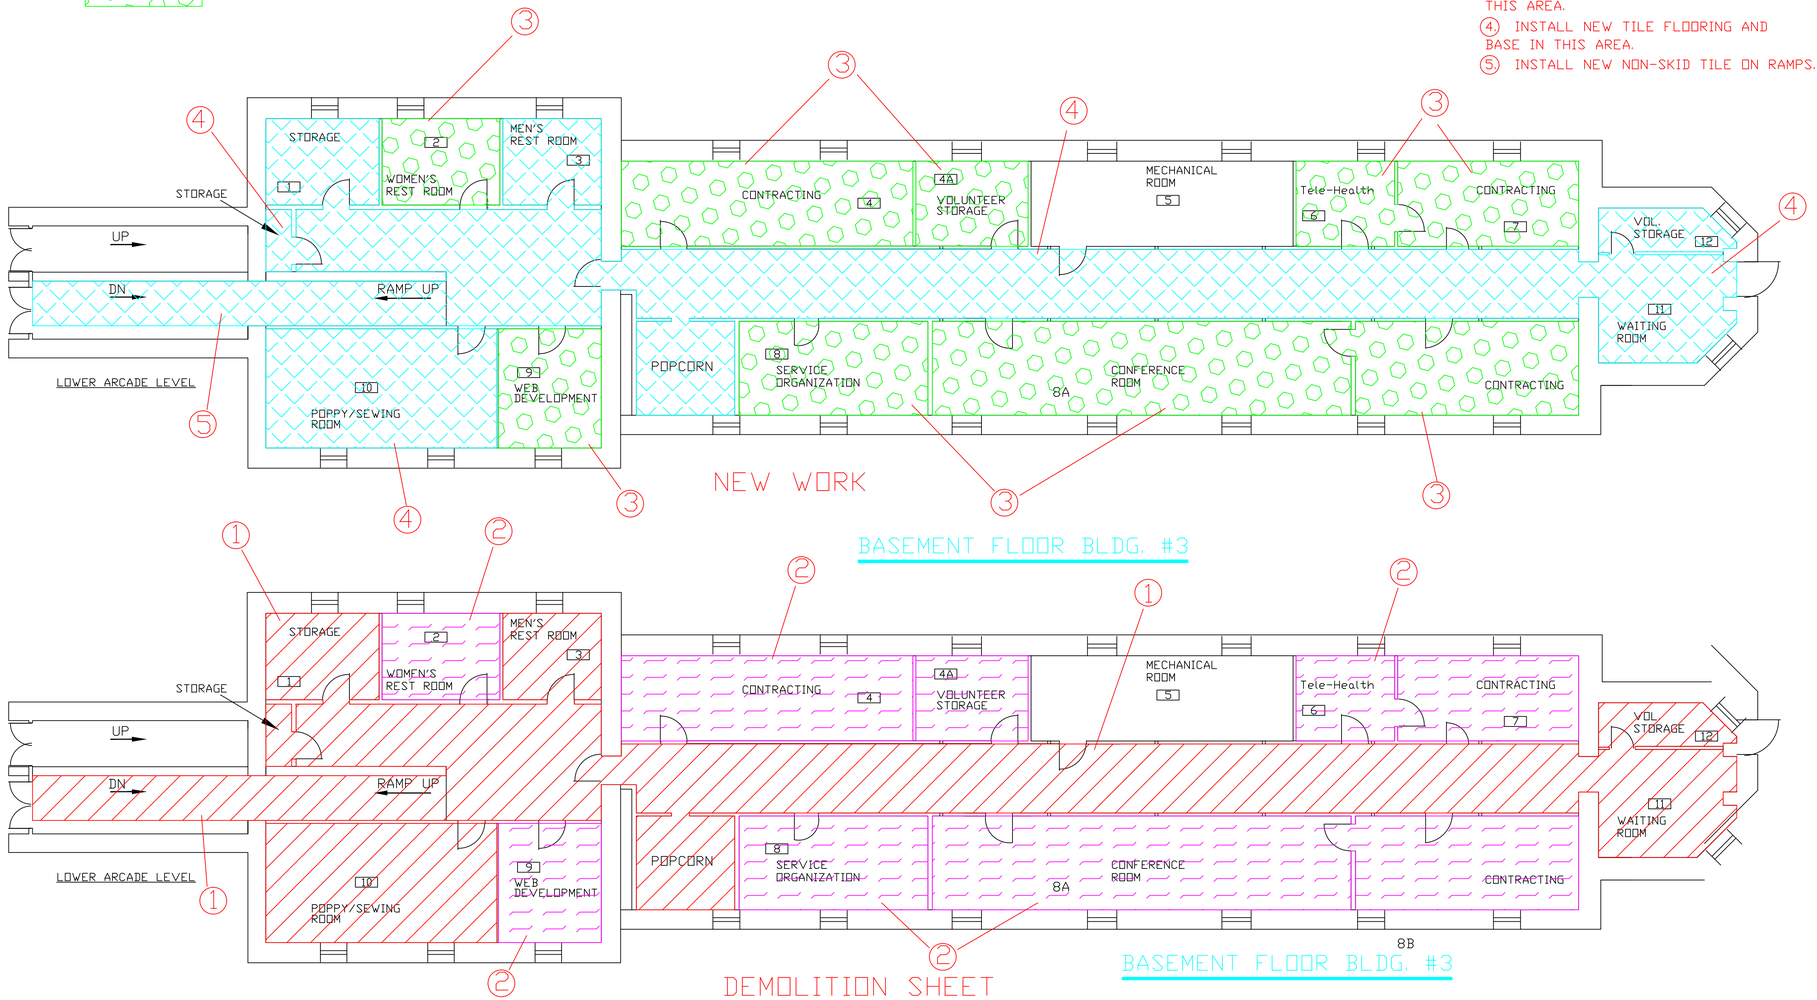

TRUE NORTH

PLAN NORTH

Drawing Title	BUILDING 3
Project Title	REPLACE FLOORING PHASE 1
Project No.	568-12-201
Building Number	3
Drawing Scale	1/8" = 1'
Approved: Division Chief	
Location	V.A. MEDICAL CENTER HOT SPRINGS, SD
DRAWING NO.	A1
Plot Scale	1/8" = 1'
Approved: Service Director	
Date	11/25/2011
Checked	DS
Drawn	DS
Dwg. 2 Of 11	

Office of Facilities Management

Department of Veterans Affairs

REVISIONS | DATE