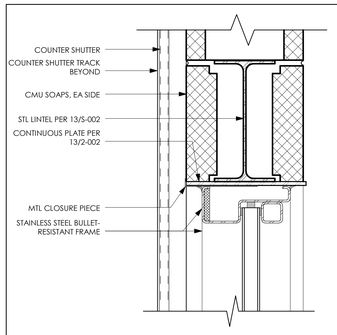


## SERVICE WINDOW HEAD 8
3" = 1'-0"

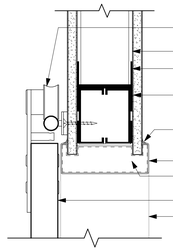


NOTE:
JAMB DTL SIM TO HEAD, DBL STUDS @ JAMB.

DEDUCT 6: OMIT DETAILS 3 THRU 8

## SLIDING DOOR HEAD @ MTL STUD 6
3" = 1'-0"

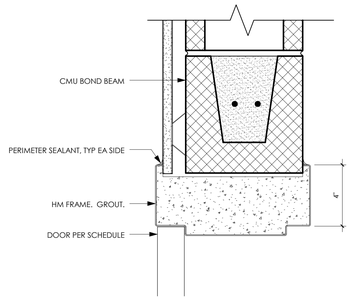


## DOOR HEAD @ CMU 4
3" = 1'-0"

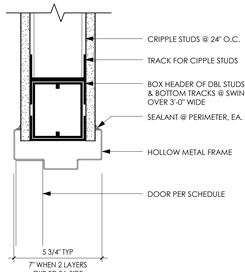


## DOOR HEAD @ MTL STUD 2
3" = 1'-0"

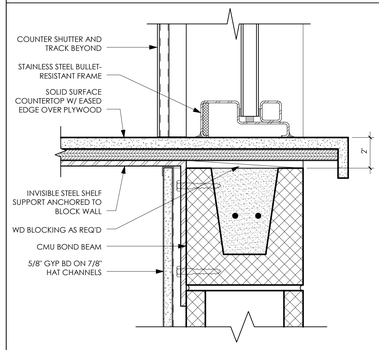


## SERVICE WINDOW SILL 7
3" = 1'-0"

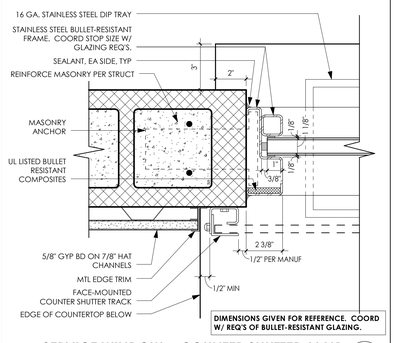


DIMENSIONS GIVEN FOR REFERENCE. COORD W/ REQ'S OF BULLET-RESISTANT GLAZING.

## SERVICE WINDOW & COUNTER SHUTTER JAMB 5
3" = 1'-0"

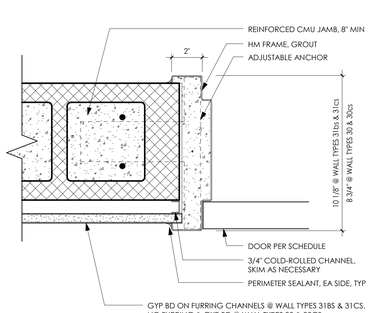


## DOOR JAMB @ CMU 3
3" = 1'-0"

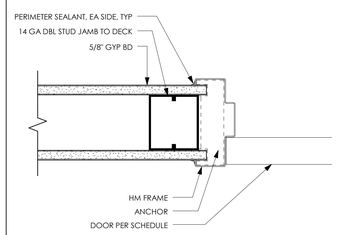


## DOOR JAMB @ MTL STUD 1
3" = 1'-0"

# DOOR SCHEDULE

| Door Number | Door Width | Door Width 2nd Leaf | Door Height | Door Type | Frame Type | Frame Depth | Details Head | Details Jamb | Details Sill | Fire Rating | Hardware Set | Comments |
|---|---|---|---|---|---|---|---|---|---|---|---|---|
| C1-24 | 3' - 8" | 3' - 8" | 7' - 0" | | | | | | | | EXISTING | G |
| C1-31 | 4' - 0" | | 7' - 0" | 3 | E | 5 3/4" | 2/A-601 | 1/A-601 | - | S | 3 | |
| C1-32 | 3' - 0" | | 7' - 0" | 1 | A | 5 3/4" | 2/A-601 | 1/A-601 | - | | 4 | |
| C1-33.1 | 3' - 0" | | 7' - 0" | 1 | A | 5 3/4" | 2/A-601 | 1/A-601 | | S | 4 | |
| C1-33.2 | 3' - 0" | | 7' - 0" | 1 | A | 5 3/4" | 2/A-601 | 1/A-601 | - | S | 4 | |
| C1-50 | 3' - 6" | 3' - 6" | 7' - 0" | | | | | | | | EXISTING | G |
| C2-31.1 | 3' - 0" | 3' - 0" | 7' - 0" | 3 | A | 5 3/4" | 2/A-601 | 1/A-601 | - | S | 5 | |
| C2-31.2 | 4' - 0" | | 6' - 8" | 2 | A | 8" | 8/A-523 | 12/A-502 | 7/A-523 | | 6 | |
| C2-31.3 | 4' - 0" | | 6' - 8" | | | 8" | 8/A-523 | 12/A-502 | 7/A-523 | | | |
| C2-31.15 | 2' - 6" | | 3' - 0" | 82 | INTEGRAL | | | | | 120 MIN | 21 | B |
| C3-31 | 3' - 0" | 3' - 0" | 7' - 0" | 3 | A | | 2/A-601 | 1/A-601 | - | | 5 | |
| M1-300.1 | 12' - 0" | | 8' - 4" | 52 | INTEGRAL | | | | | | 2 | A |
| M1-300.2 | | | | 62 | INTEGRAL | | | | | | 1 | A, H |
| M1-300.3 | | | | 62 | INTEGRAL | | | | | | 1 | A, H |
| M1-300.4 | 3' - 6" | 3' - 6" | 8' - 2" | 64 | INTEGRAL | | | | | | 1 | A, H |
| M1-309.1 | 3' - 0" | | 7' - 0" | 1 | A | 5 3/4" | 2/A-601 | 1/A-601 | | S | 11 | C |
| M1-309.2 | 3' - 4" | | 7' - 2" | 1 | C | 5 3/4" | 6/A-601 | 6/A-601 SIM | | | 19 | C, L |
| M1-311.1 | 3' - 0" | | 7' - 0" | 1 | A | 5 3/4" | 2/A-601 | 1/A-601 | | | 13 | C |
| M1-311.2 | 3' - 4" | | 7' - 2" | 1 | C | 5 3/4" | 6/A-601 | 6/A-601 SIM | | | 19 | C, L |
| M1-312 | 3' - 0" | | 7' - 0" | 1 | A | 5 3/4" | 2/A-601 | 1/A-601 | | | 10 | C |
| M1-312A | 3' - 0" | | 7' - 0" | 1 | A | 5 3/4" | 2/A-601 | 1/A-601 | | S | 9 | |
| M1-313.1 | 3' - 0" | | 7' - 0" | 1 | A | 5 3/4" | 2/A-601 | 1/A-601 | | | 13 | C |
| M1-313.2 | 3' - 4" | | 7' - 2" | 1 | C | 5 3/4" | 6/A-601 | 6/A-601 SIM | | | 19 | C, L |
| M1-315.1 | 3' - 0" | | 7' - 0" | 1 | A | 5 3/4" | 2/A-601 | 1/A-601 | | | 13 | C |
| M1-315.2 | 3' - 4" | | 7' - 2" | 1 | C | 5 3/4" | 6/A-601 | 6/A-601 SIM | | | 19 | C, L |
| M1-317.1 | 3' - 0" | | 7' - 0" | 1 | A | 5 3/4" | 2/A-601 | 1/A-601 | | | 13 | C |
| M1-317.2 | 3' - 4" | | 7' - 2" | 1 | C | 5 3/4" | 6/A-601 | 6/A-601 SIM | | | 19 | C, L |
| M1-318 | 3' - 6" | | 7' - 0" | 1 | C | 5 3/4" | 2/A-601 | 1/A-601 | | | 12 | C |
| M1-319.1 | 3' - 0" | | 7' - 0" | 1 | A | 5 3/4" | 2/A-601 | 1/A-601 | | | 13 | C |
| M1-319.2 | 3' - 4" | | 7' - 2" | 1 | C | 5 3/4" | 6/A-601 | 6/A-601 SIM | | | 19 | C, L |
| M1-320 | 3' - 6" | | 7' - 0" | 1 | A | 5 3/4" | 2/A-601 | 1/A-601 | | | 13 | C |
| M1-320A | 3' - 6" | | 7' - 0" | 1 | C | 5 3/4" | 2/A-601 | 1/A-601 | | | 12 | |
| M1-321.1 | 3' - 0" | | 7' - 0" | 3 | A | 5 3/4" | 2/A-601 | 1/A-601 | | | 7 | |
| M1-322 | 3' - 0" | | 7' - 0" | 3 | A | 5 3/4" | 2/A-601 | 1/A-601 | | | 7 | |
| M1-323 | 3' - 0" | | 7' - 0" | 1 | A | 5 3/4" | 2/A-601 | 1/A-601 | | 45 MIN | 26 | |
| M1-326 | 3' - 0" | | 7' - 0" | 1 | A | 5 3/4" | 2/A-601 | 1/A-601 | | | 14.1 | |
| M1-327 | 3' - 0" | | 7' - 0" | 1 | A | 5 3/4" | 2/A-601 | 1/A-601 | | | 14 | |
| M1-328 | 3' - 0" | | 7' - 0" | 1 | A | 5 3/4" | 2/A-601 | 1/A-601 | | 45 MIN | 14 | |
| M1-340 | 3' - 0" | | 7' - 0" | 7 | D | 10 1/8" | 4/A-601 | 3/A-601 | | 45 MIN | 15 | J |
| M1-341.1 | 3' - 0" | | 7' - 0" | 3 | D | 8 3/4" | 4/A-601 | 3/A-601 | | | 16 | |
| M1-341.2 | 6' - 3" | | 5' - 8" | 72 | INTEGRAL | | | | | 45 MIN | - | |
| M1-341.3 | 9' - 4" | | 5' - 8" | 72 | INTEGRAL | | | | | 45 MIN | - | |
| M1-342 | 3' - 0" | | 7' - 0" | 22 | D | 8 3/4" | 4/A-601 | 3/A-601 | | S | 17 | I |
| M1-343 | 3' - 0" | | 7' - 0" | 1 | A | 5 3/4" | 2/A-601 | 1/A-601 | | | 18 | |
| M1-345 | 3' - 6" | | 7' - 0" | 1 | A | 5 3/4" | 2/A-601 | 1/A-601 | | | 18 | |
| M1-350 | 3' - 0" | | 7' - 0" | 1 | A | 5 3/4" | 2/A-601 | 1/A-601 | | | 16 | |
| M1-351 | 3' - 4" | | 7' - 2" | 1 | - | | 6/A-601 | 6/A-601 SIM | | | 21 | K, L |
| M1-352 | 3' - 4" | | 7' - 2" | 1 | - | | 6/A-601 | 6/A-601 SIM | | | 21 | K, L |
| M1-353 | 3' - 4" | | 7' - 2" | 1 | - | | 6/A-601 | 6/A-601 SIM | | | 21 | K, L |
| M1-354 | 3' - 4" | | 7' - 2" | 1 | - | | 6/A-601 | 6/A-601 SIM | | | 21 | K, L |
| M1-355 | 3' - 4" | | 7' - 2" | 1 | - | | 6/A-601 | 6/A-601 SIM | | | 21 | K, L |
| M1-356 | 3' - 4" | | 7' - 2" | 1 | - | | 6/A-601 | 6/A-601 SIM | | | 21 | K, L |
| M1-359 | 4' - 0" | 4' - 0" | 7' - 0" | 3 | A | 6 1/8" | 2/A-601 SIM | 1/A-601 SIM | | 90 MIN | 5 | |
| M1-371 | 3' - 6" | | 7' - 0" | | | | | | | | | |
| M1-377 | 3' - 0" | | 7' - 0" | 3 | A | 5 3/4" | 2/A-601 | 1/A-601 | | S | 8 | |
| M1-378 | 3' - 0" | | 7' - 0" | 3 | A | 5 3/4" | 2/A-601 | 1/A-601 | | S | 8 | |
| M1-379 | 3' - 0" | | 7' - 0" | 3 | A | 5 3/4" | 2/A-601 | 1/A-601 | | S | 8 | |
| M1-380A | 3' - 0" | | 7' - 0" | 1 | A | 5 3/4" | 2/A-601 | 1/A-601 | | S | 20 | |
| M1-380B | 3' - 0" | | 7' - 0" | 1 | A | 5 3/4" | 2/A-601 | 1/A-601 | | S | 20 | |
| M1-381 | 3' - 0" | | 7' - 0" | 3 | A | 5 3/4" | 2/A-601 | 1/A-601 | | S | 8 | |
| M1-382 | 3' - 0" | | 7' - 0" | 3 | A | 5 3/4" | 2/A-601 | 1/A-601 | | S | 8 | |
| M1-560 | 3' - 0" | | 7' - 0" | 3 | A | 5 3/4" | 2/A-601 | 1/A-601 | | S | 8 | |
| M1-564 | 3' - 0" | | 7' - 0" | 3 | A | 5 3/4" | 2/A-601 | 1/A-601 | | S | 8 | |
| S1-16.1 | 3' - 8" | | 7' - 0" | 1 | A | | | | | 90 MIN | 22 | F |
| S1-16.2 | 3' - 8" | | 7' - 0" | | | | | | | 90 MIN | 24 | D |
| S1-16.1 | 3' - 0" | | 7' - 0" | 4 | A | | | | | 90 MIN | 22 | E |
| V1-603 | 3' - 0" | | 7' - 0" | 1 | A | 5 3/4" | 2/A-601 | 1/A-601 | - | | 23 | |

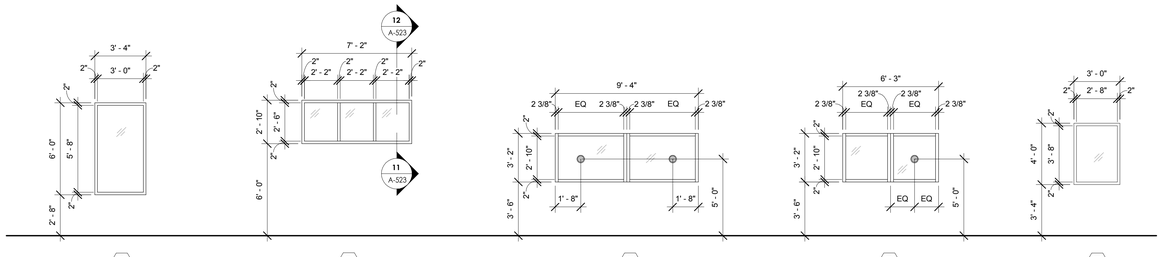


**A** THERMALLY BROKEN ANODIZED ALUMINUM STOREFRONT GLAZE W/ INSULATING LAMINATED GLAZING TYPE SEU-2

**B** THERMALLY BROKEN ANODIZED ALUMINUM STOREFRONT GLAZE W/ INSULATED GLAZING TYPE SEU-4 AT LITES ADJACENT TO DOORS C2-31.2 AND C2-31.3. GLAZE W/ INSULATED GLAZING TYPE SEU-5 OTHER LITES

DEDUCT 4: OMIT WINDOW B

**C** SERVICE TELLER WINDOW UNIT - BULLET-RESISTIVE ASSEMBLY GLAZE W/ BULLET-RESISTIVE GLAZING

**D** SERVICE TELLER WINDOW UNIT - BULLET-RESISTIVE ASSEMBLY GLAZE W/ BULLET-RESISTIVE GLAZING

DEDUCT 6: OMIT WINDOWS C, D, E

**E** FORCED-ENTRY REISISTIVE METAL FRAME OBSERVATION WINDOW GLAZE W/ OBSERVATION/FORCED ENTRY GLASS

## WINDOW TYPES
1/4" = 1'-0"

### COMMENTS

A. DOOR DIMENSIONS INCLUDE OVERAL DIMENSIONS OF INTEGRAL FRAME

B. DIMENSIONS ARE FRAME OPENING LENGTH x WIDTH. CONCRETE TOPPING REQUIRED FOR FIRE RATING.

C. SOUND

D. REMOVE & STORE DOOR DURING CONSTRUCTION. SEE G-203. REINSTALL AFTER CONSTRUCTION COMPLETION. RESTORE FINISHES.

E. TEMPORARY DOOR & FRAME FOR EGRESS DURING CONSTRUCTION. SEE G-203.

F. RESTORE EXISTING DOOR TO EGRESS CONDITION AFTER CONSTRUCTION INCLUDING HARDWARE & SIGNAGE . REPAIR CONSTRUCTION DAMAGE, PAINT DOOR & FRAME.

G. AT EXISTING DOORS C1-24 & C1-50: REINSTALL DOOR, FRAME & HARDWARE IF REMOVED DURING CONSTRUCTION, REPAIR FINISHES.

H. SEE DOOR TYPES FOR OVERALL UNIT WIDTH

I. FORCED ENTRY-RESISITVE FRAME

J. BULLET-RESISTIVE FRAME

K. DOOR & FRAME PROVIDED BY DEMOUNTABLE WALL MANUFACTURER

L. COORDINATE DOOR/FRAME OVERLAP W/ HARDWARE

### GENERAL NOTES

1. 'S' IN FIRE RATING COLUMN MEANS DOOR IS IN NON-RATED SMOKE RESISTANT PARTITION. NO RATING REQUIRED. HARDWARE MUST BE SELF-CLOSING & TIGHT FITTING

2. ALL WOOD DOORS ARE TO BE FACTORY STAINED W/ANTI-MICROBIAL FINISH. STAIN TO MATCH ADJACENT DOORS

3. ALL HOLLOW METAL DOORS & FRAMES ARE TO BE FIELD PAINTED

4. ALL ALUMINUM DOORS & FRAMES, EXCEPT AT DOOR TYPE 82, ARE TO BE CHAMPAGNE ANODIZED ALUMINUM.

5. REFER TO DEDUCT DESCRIPTIONS ON G-004 & PLANS. COORDINATE DOORS BEING OMITTED & ADDED.

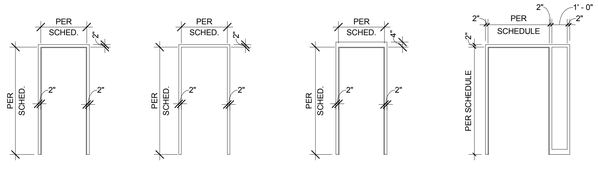


**A** HOLLOW METAL

REFER TO DOOR SCHEDULE FOR BULLET-RESISTIVE OR FORCED ENTRY RESISTIVE LOCATIONS

**C** HOLLOW METAL CASED OPENING (NO STOP)

**D** HOLLOW METAL

**E** HOLLOW METAL W/ SIDELITE

GLAZE SIDELITE W/ 1/4" TEMPERED GLASS

## FRAME TYPES
1/4" = 1'-0"

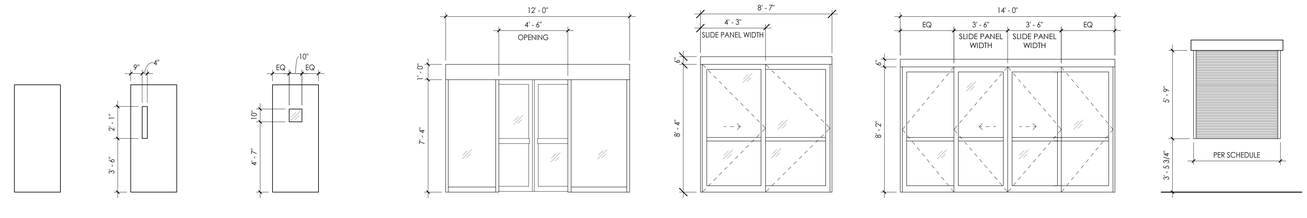


**1** - WOOD
**2** - METAL

**3** - WOOD
**4** - METAL
**5** - WOOD VENEER BALLISTIC LEVEL 3

WHERE LITE OCCURS IN UNRATED OR SMOKE DOOR, USE 1/4" TEMPERED GLASS. WHERE LITE OCCURS IN RATED DOOR, USE FIRE-RESISTANT GLASS W/ SAME RATING AS DOOR

**22** - METAL DETENTION (15 MIN FORCED ENTRY RATED)

GLAZE WITH OBSERVATION / FORCED ENTRY GLASS

**52** - WING AUTOMATIC REVOLVING DOOR W/ INTEGRAL ANODIZED ALUM FRAME & HOUSING

GLAZE DOOR WINGS W/ INSULATING LAMINATED UNITS SEU-1. GLAZE ENCLOSURE WALLS WITH 9/16" LAM-1

**62** - AUTOMATIC SLIDE DOOR W/ INTEGRAL ANODIZED ALUM FRAME & 7'-9" BREAKOUT OPENING

COORD. SLIDING LEAF W/ PLAN SO THAT NORTH LEAF SLIDES

GLAZE DOOR & SIDELITE W/ 9/16" LAM-1

**64** - AUTOMATIC SLIDE DOOR W/ INTEGRAL ANODIZED ALUM FRAME & 12' - 9 1/2" BREAKOUT OPENING

GLAZE DOOR & SIDELITES W/ 9/16" LAM-1

**72** - COUNTER SHUTTER

DIMENSION IN SCHEDULE IS OVERALL OPENING, SIZE DOOR ACCORDINGLY

**82** - FLOOR ACCESS DOOR

DIMENSION IN SCHEDULE IS OPENING, NOT OVERALL FRAME

REFER TO SPEC SECTION 08 80 00, GLAZING FOR ADDITIONAL GLAZING INFORMATION

## DOOR TYPES
1/4" = 1'-0"

| No. | Description | Date |
|---|---|---|


ENGINEERS & CONSULTANTS:

CIVIL
SK Design Group, Inc.
4600 College Blvd, Suite 100
Overland Park, KS 66211
913.451.1818

STRUCTURAL
Leigh & O'Kane
9201 Ward Parkway, Suite 301
Kansas City, MO 64114
816.444.3144

MECHANICAL, ELECTRICAL, PLUMBING, TELECOM, SECURITY
InSite Group, Inc.
1950 NW Copper Oaks Cr
Blue Springs, MO 64015
816.228.3377

FIRE PROTECTION & LIFE SAFETY
FSC, Inc.
9225 Indian Creek Pkwy, Ste 300
Overland Park, KS 66210
913.722.3473

ASBESTOS ABATEMENT
Terracon
13910 W 96th Terrace
Lenexa, KS 66215
913.492.7777

COMMISSIONING
Pro Balance, Inc.
5411 West 40 Highway
Blue Springs, MO 64015
816.228.7800

STATE OF MISSOURI
JULIE BLACK WELLNER
NUMBER A-5006
REGISTERED ARCHITECT

ARCHITECT:
Wellner Architects, Inc.
802 Broadway Blvd, 4th Floor
Kansas City, MO 64105
816.221.0017


Approved: Kathleen R. Fogarty, Medical Center Director

| | |
|---|---|
| Drawing Title | DOOR, WINDOW, AND FRAME TYPES, SCHEDULES, AND DETAILS |
| Project Title | CONSTRUCT OEF/OIF AND SPECIALTY CARE ADDITION |
| Project Number | 589-CA3-472 |
| Building Number | 1 |
| Location | 4801 LINWOOD BLVD, KANSAS CITY, MO 64128 |
| Date | 15 April 2016 |
| Checked | MJS |
| Drawn | LMD/AMM |
| Drawing Number | A-601 |
| Dwg. 115 of 188 | |

Office of Construction and Facilities Management

Department of Veterans Affairs

4/14/2016 4:40:13 PM

VA FORM 08-6231

# FINISH SCHEDULE

| Level | ROOM NO. | ROOM NAME | FLOOR | BASE | NORTH WALL | EAST WALL | SOUTH WALL | WEST WALL | REMARKS | FINISH COMMENTS |
|---|---|---|---|---|---|---|---|---|---|---|
| 01 First Floor | C1-31 | CORRIDOR | LVT1 | RB1 | PNT1 | PNT1 | PNT1 | PNT1 | A, B | |
| 01 First Floor | C1-32 | CORRIDOR | LVT1 | RB1 | PNT1 | PNT1 | PNT1 | PNT1 | B | |
| 01 First Floor | C1-33 | CORRIDOR | LVT1 | RB1 | PNT1 | PNT1 | PNT1 | PNT1 | B | |
| 01 First Floor | C1-34 | CORRIDOR | TER1 | TER1 | PNT1 | PNT1 | PNT1 | PNT1 | | |
| 01 First Floor | C1-35 | CORRIDOR | LVT2 | RB1 | PNT1 | PNT1 | PNT1 | PNT1 | B, C | |
| 01 First Floor | E1-M | ELEVATOR LOBBY-BLDG 1 | -- | -- | -- | -- | -- | -- | | SEE 1/A703 |
| 01 First Floor | E-23 | ELEV. | LVT2 | -- | -- | -- | -- | -- | | SEE 09 06 00 |
| 01 First Floor | E-24 | ELEV. | LVT2 | -- | -- | -- | -- | -- | | SEE 09 06 00 |
| 01 First Floor | M1-300 | VESTIBULE | CPT2/EM1 | RB1 | PNT1 | PNT1 | PNT1 | PNT1 | | |
| 01 First Floor | M1-302 | WAITING | CPT1 | RB1 | -- | -- | -- | -- | | |
| 01 First Floor | M1-304 | WAITING | CPT1 | RB1 | -- | -- | -- | -- | | |
| 01 First Floor | M1-305 | LOBBY | TER1 | TER1 | PNT1/PNT5 | WC1/TIL5 | PNT1/TIL5 | PNT5 | | REFER TO INTERIOR ELEVATIONS |
| 01 First Floor | M1-307 | PACT CHECK-IN | CPT1 | RB1 | PNT1 | PNT1 | PNT1 | PNT1 | | |
| 01 First Floor | M1-308 | RECEPTION | CPT1 | RB1 | PNT1 | PNT1 | WC1 | PNT1 | | |
| 01 First Floor | M1-309 | TELE-HEALTH | LVT1 | RB1 | PNT1 | PNT1 | PNT1 | PNT1 | | |
| 01 First Floor | M1-311 | EXAM | LVT1 | RB1 | PNT1 | PNT1 | PNT1 | PNT1 | | |
| 01 First Floor | M1-312 | MED. APPT. | CPT1 | RB1 | PNT1 | PNT1 | PNT1 | PNT1 | | |
| 01 First Floor | M1-312A | SHAR. MED STOR. | CPT1 | RB1 | PNT1 | PNT1 | PNT1 | PNT1 | | |
| 01 First Floor | M1-313 | EXAM | LVT1 | RB1 | PNT1 | PNT1 | PNT1 | PNT1 | | |
| 01 First Floor | M1-315 | CONSULT | CPT1 | RB1 | PNT1 | PNT1 | PNT1 | PNT1 | | |
| 01 First Floor | M1-317 | EXAM | LVT1 | RB1 | PNT1 | PNT1 | PNT1 | PNT1 | | |
| 01 First Floor | M1-318 | TOILET | TIL1 | TIL3 | PNT2/TIL2 & 4 | PNT2/TIL2 & 4 | PNT2/TIL2 & 4 | PNT2/TIL2 & 4 | | |
| 01 First Floor | M1-319 | CONSULT | CPT1 | RB1 | PNT1 | PNT1 | PNT1 | PNT1 | | |
| 01 First Floor | M1-320 | PROCEDURE | LVT1 | RB1 | PNT1 | PNT1 | PNT1 | PNT1 | | |
| 01 First Floor | M1-320A | TOILET | TIL1 | TIL3 | PNT2/TIL2 & 4 | PNT2/TIL2 & 4 | PNT2/TIL2 & 4 | PNT2/TIL2 & 4 | | |
| 01 First Floor | M1-321 | WORK ROOM-PACT | LVT1 | RB1 | PNT1 | PNT1 | PNT1 | PNT1 | | |
| 01 First Floor | M1-322 | FLEX OFFICE | CPT1 | RB1 | PNT1 | PNT1 | PNT1 | PNT1 | | |
| 01 First Floor | M1-323 | EXTENDED TEAM | LVT1 | RB1 | PNT1 | PNT1 | PNT4 | PNT1 | | |
| 01 First Floor | M1-325 | SHARED DOCUMENTS | LVT1 | RB1 | PNT1 | PNT1 | PNT4 | PNT1 | | |
| 01 First Floor | M1-326 | MED EQPT | LVT1 | RB1 | PNT1 | PNT1 | PNT1 | PNT1 | | |
| 01 First Floor | M1-327 | CLEAN | RSF1 | RSF1 | PNT1 | PNT1 | PNT1 | PNT1 | | |
| 01 First Floor | M1-328 | SOILED | RSF1 | RSF1 | PNT1 | PNT1 | PNT1 | PNT1 | | |
| 01 First Floor | M1-340 | ENTRY | CPT1 | RB1 | PNT1 | PNT1 | PNT1 | PNT1 | | |
| 01 First Floor | M1-341 | ID/COMMAND CTR | CPT1 | RB1 | PNT1 | PNT1 | PNT1 | PNT1 | | |
| 01 First Floor | M1-342 | HOLDING | CPT1 | RB1 | PNT1 | PNT1 | PNT1 | PNT1 | | |
| 01 First Floor | M1-343 | SECURITY | LVT1 | RB1 | PNT1 | PNT1 | PNT1 | PNT1 | | |
| 01 First Floor | M1-345 | MECHANICAL | FP1 | RB2 | PNT1 | PNT1 | PNT1 | PNT1 | | |
| 01 First Floor | M1-350 | WORK ROOM-VAU | CPT1 | RB1 | PNT1 | PNT4 | PNT1 | PNT1 | | |
| 01 First Floor | M1-351 | REG. TERM. | CPT1 | -- | -- | -- | -- | -- | D | |
| 01 First Floor | M1-352 | REG. TERM. | CPT1 | -- | -- | -- | -- | -- | D | |
| 01 First Floor | M1-353 | REG. TERM. | CPT1 | -- | -- | -- | -- | -- | D | |
| 01 First Floor | M1-354 | REG. TERM. | CPT1 | -- | -- | -- | -- | -- | D | |
| 01 First Floor | M1-355 | REG. TERM. | CPT1 | -- | -- | -- | -- | -- | D | |
| 01 First Floor | M1-356 | REG. TERM. | CPT1 | -- | -- | -- | -- | -- | D | |
| 01 First Floor | M1-359 | WAITING | CPT1 | RB1 | -- | WC1 | -- | -- | | |
| 01 First Floor | M1-360 | INFO | CPT1 | RB1 | | WC1 | TIL5 | -- | | |
| 01 First Floor | M1-365 | WOMEN | TIL1 | TIL3 | PNT2/TIL2 & 4 | PNT2/TIL2 & 4 | PNT2/TIL2 & 4 | PNT2/TIL2 & 4 | | |
| 01 First Floor | M1-370 | MEN | TIL1 | TIL3 | PNT2/TIL2 & 4 | PNT2/TIL2 & 4 | PNT2/TIL2 & 4 | PNT2/TIL2 & 4 | | |
| 01 First Floor | M1-371 | ELEVATOR MACHINE ROOM | FP1 | RB2 | PNT1 | PNT1 | PNT1 | PNT1 | | |
| 01 First Floor | M1-375 | WAITING | CPT1 | RB1 | PNT1 | PNT1 | PNT1 | PNT1 | | |
| 01 First Floor | M1-377 | OFFICE | CPT1 | RB1 | PNT1 | PNT1 | PNT1 | PNT1 | | |
| 01 First Floor | M1-378 | OFFICE | CPT1 | RB1 | PNT1 | PNT1 | PNT1 | PNT1 | | |
| 01 First Floor | M1-379 | OFFICE | CPT1 | RB1 | PNT1 | PNT1 | PNT1 | PNT1 | | |
| 01 First Floor | M1-380A | ELECTRICAL | FP1 | RB2 | PNT1 | PNT1 | PNT1 | PNT1 | | |
| 01 First Floor | M1-380B | EMERGENCY ELECTRICAL | FP1 | RB2 | PNT1 | PNT1 | PNT1 | PNT1 | | |
| 01 First Floor | M1-381 | OFFICE | CPT1 | RB1 | PNT1 | PNT1 | PNT1 | PNT1 | | |
| 01 First Floor | M1-382 | OFFICE | CPT1 | RB1 | PNT1 | PNT1 | PNT1 | PNT1 | | |
| 01 First Floor | M1-560 | OFFICE | CPT1 | RB1 | PNT1 | PNT1 | PNT1 | PNT1 | | |
| 01 First Floor | M1-564 | OFFICE | CPT1 | RB1 | PNT1 | PNT1 | PNT1 | PNT1 | | |
| 01 First Floor | V1-603 | STORAGE | FP1 | RB2 | PNT1 | PNT1 | PNT1 | PNT1 | | |
| 02 Second Floor | C2-31 | CORRIDOR | LVT1 & 2 | RB1 | PNT1 | PNT2/TIL5 | PNT1 | PNT1 | B, C | |
| 02 Second Floor | M2-276 | OFFICE | CPT1 | RB1 | PNT1 | PNT1 | PNT1 | PNT1 | | |
| 02 Second Floor | M2-278 | OFFICE | CPT1 | RB1 | PNT1 | PNT1 | PNT1 | PNT1 | | |
| 03 Third Floor | C3-31 | CORRIDOR | LVT2 | RB1 | PNT1 | PNT2/TIL5 | PNT1 | PNT1 | B, C | |
| 03 Third Floor | M3-280 | OFFICE | CPT1 | RB1 | PNT1 | PNT1 | PNT1 | PNT1 | | |
| 03 Third Floor | M3-284 | OFFICE | CPT1 | RB1 | PNT1 | PNT1 | PNT1 | PNT1 | | |

**FINISH SCHEDULE REMARKS**

A. PROVIDE HANDRAIL (**WP1**) AT EXTENTS INDICATED ON ENLARGED PLANS, TO BE: INPRO 3500

B. PROVIDE CRASH RAIL (**WP2**) AT EXTENTS INDICATED ON ENLARGED PLANS, TO BE: INPRO 1600.

C. PROVIDE HANDRAIL (**WP3**) AT EXTENTS INDICATED ON ENLARGED PLANS, TO BE: INPRO 900

D. DEDUCT 1H: PAINT WALLS **PNT1**, INSTALL BASE **RB1**

**FINISH SCHEDULE GENERAL NOTES**

1. WALL PROTECTION TYPES & LOCATIONS ARE SHOWN ON ENLARGED PLANS, RE: RE: A121-126.

2. PROVIDE FLOORING TRANSITIONS @ ALL CHANGES IN FLOORING MATERIAL, INCLUDING, BUT NOT LIMITED TO, TRANSITIONS FROM NEW TO EXISTING MATERIALS, & WHERE FLOORING CHANGES BETWEEN ROOMS. TRANSITIONS TO OCCUR UNDER DOOR IN CLOSED POSITION.

3. FINISH SCHEDULE INDICATES FINISHES FOR NEW ROOMS ONLY. FULL EXTENTS OF NEW FINISHES IN EXISTING SPACES, NOT INDICATED ON FINISH SCHEDULE, ARE SHOWN ON FINISH PLANS, RE: A-703.

4. FINISH SCHEDULE INDICATES WALL PROTECTION FOR NEW ROOMS ONLY. FULL EXTENTS OF WALL PROTECTION IN EXISTING SPACES, NOT INDICATED ON FINISH SCHEDULE, ARE SHOWN ON ENLARGED PLANS, RE: A121-126.

5. FOR CEILING TYPES & HEIGHTS, REFER TO RCP.

6. REFER TO DEDUCT DESCRIPTIONS ON G-004 & PLANS. COORDINATE REVISIONS.

# FINISH LEGEND

| MATERIAL | TYPE | MANUF. | PATTERN | COLOR | SIZE | REMARKS |
|---|---|---|---|---|---|---|
| ARP1 | Acrylic Resin Panel | 3Form | Birch | | 3/8" Thick | Sandstone Finish |
| ARP2 | Acrylic Resin Panel | 3Form | Thicket Ice | | 3/8" Thick | Sandstone Finish |
| ARP3 | Acrylic Resin Panel | 3Form | Seaweed | | 3/8" Thick | Sandstone Finish |
| CPT1 | Carpet Tile | Lee's Carpet | Vacant Beauty | Vestiges-334 | 24x24 | |
| CPT2 | Carpet Tile | Lee's Carpet | First Step II | Iron Ore-983 | 24x24 | |
| FP1 | Floor Paint | Sherwin Williams | | Match architect's samples | | |
| GFM1 | Glass Film | 3M | Lontano-SH2FGLO | | | Custom gradation pattern |
| GFM2 | Glass Film | 3M | Fine Crystal SH2FNCR | | | |
| LVT1 | Luxury Vinyl Tile | Centiva | Event Plank | Rock Maple | 6x36 | Bevel edge |
| LVT2 | Luxury Vinyl Tile | Centiva | Event Stone | Navona Travertine | 12x18 | Bevel Edge |
| PLAM1 | Plastic Laminate | Nevamar | | Aluminite-AM6001 | | Countertops |
| PLAM2 | Plastic Laminate | Wilsonart | | Amber Cherry-7919 | | Vertical Surfaces |
| PLAM3 | Plastic Laminate | Wilsonart | | Cafelle 7933k-07 | | |
| PNT1 | Paint | Benjamin Moore | | Jute AF-80 | | Clinical, Offices, Corridors |
| PNT2 | Paint | Benjamin Moore | | Fossil AF-65 | | Restrooms |
| PNT3 | Paint | Benjamin Moore | | Pashmina AF-100 | | Door Frames |
| PNT4 | Paint | Benjamin Moore | | Thicket AF-405 | | Accent |
| PNT5 | Paint | Benjamin Moore | | Thunder AF-685 | | |
| PNT6 | Paint | Sherwin Williams | | SW 7636 Origami White | | Ceilings |
| PNT8 | Paint | Scuffmaster | Solid Metal | SM-939 | | |
| RB1 | Rubber Base | Roppe | Straight toe | Pewter-P178 | 4" | |
| RB2 | Rubber Base | Roppe | Cove Toe | Pewter-P178 | 4" | |
| RSF1 | Resilient Sheet Flooring | Forbo | Fresco | Silver Birch | | |
| SS1 | Solid Surface | Corian | | Doeskin | | Restroom |
| SS2 | Solid Surface | Corian | | Savannah | | Patient Rooms |
| SS3 | Solid Surface | Corian | | Canvas | | Window sills |
| SS4 | Solid Surface | Corian | | Natural Gray | | Reception desks |
| SWP1 | Sheet Wall Protection | Koroseal-Traffic Patterns | Montage | Bone 8721-10 | 48" x 96" | |
| TER1 | Terrazzo-Epoxy | Sherwin Williams | Epoxy terrazzo | Custom Color 1 | | Epoxy color SW7029, Aggregate (A) Imperial White-larger pieces, Aggregate (B) 10% Mother of Pearl |
| TIL1 | Porcelain Tile | Crossville | Empire | Empress Silver-Unpolished | 12x24 | Stagger joints |
| TIL2 | Porcelain Tile | Crossville | Empire | Empress Silver-Unpolished | 4x24 | |
| TIL3 | Porcelain Tile Wall Base | Crossville | Empire | Empress Silver-Unpolished | 6x14 | |
| TIL4 | Glass Accent Tile | American Olean | Ebb & Flow | Sand & Surf | Random Mosaic | |
| TIL5 | Porcelain Tile | Crossville | Moonstruck | Kosmos AV303 | 18x36 | Finish: Unpolished |
| WC1 | Wood Wall covering | Wolf Gordon | Wonderwood | East Indian Rosewood | 24" x 120" | Provide 2-coat polyurethane finish post-install |

**WALL PROTECTION MOUNTING GUIDE**

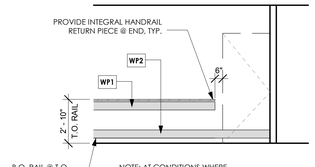


NOTE: AT CONDITIONS WHERE DOORS ARE TYPICALLY HELD IN THE OPEN POSITIONS, TERMINATE HANDRAILS (**WP1** & **WP3**) AS SHOWN. CRASHRAIL (**WP2**) TO CONTINUE TO WALL.

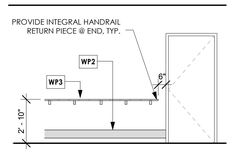


NOTE: AT CONDITIONS WHERE HANDRAILS (**WP1** & **WP3**) TERMINATE AT DOOR FRAMES, STOP AS SHOWN. CRASHRAIL (**WP2**) TO CONTINUE TO FRAME.

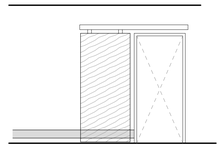

NOTE: EXTEND CRASHRAIL (**WP2**) BEHIND SLIDING DOOR & TERMINATE @ FRAME.

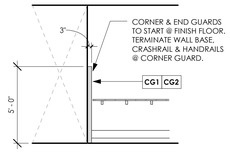


EXCEPTION: AT WALLS WITH INTERGRAL TERRAZZO WALL BASE, START CORNER GUARDS AT TOP OF BASE. **CG2** TO WRAP AROUND END WALL LOCATIONS AS SHOWN ON ENLARGED PLANS.

**WALL PROTECTION GENERAL NOTES**

1. PROVIDE INTEGRAL CORNER & RETURN PIECES BY HANDRAIL MANUF. @ OUTSIDE CORNERS & TERMINATION POINTS WHERE HANDRAILS (WP1 OR WP2) ARE SCHEDULED.

2. G.C. TO PROVIDE BLOCKING IN WALL AS REQUIRED BY MANUFACTURER'S WALL PROTECTION MOUNTING GUIDES.

| No. | Description | Date |
|---|---|---|

ENGINEERS & CONSULTANTS:

CIVIL
SK Design Group, Inc.
4600 College Blvd, Suite 100
Overland Park, KS 66211
913.451.1818

STRUCTURAL
Leigh & O'Kane
9201 Ward Parkway, Suite 301
Kansas City, MO 64114
816.444.3144

MECHANICAL, ELECTRICAL, PLUMBING, TELECOM, SECURITY
InSite Group, Inc.
1950 NW Copper Oaks Cr
Blue Springs, MO 64015
816.228.3377

FIRE PROTECTION & LIFE SAFETY
FSC, Inc.
9225 Indian Creek Pkwy, Ste 300
Overland Park, KS 66210
913.722.3473

ASBESTOS ABATEMENT
Terracon
13910 W 96th Terrace
Lenexa, KS 66215
913.492.7777

COMMISSIONING
pro balance
5411 West 40 Highway
Blue Springs, MO 64015
816.228.7800

STATE OF MISSOURI JULIE BLACK WELLNER NUMBER A-5006 REGISTERED ARCHITECT

ARCHITECT:
WELLNER architects inc.
Wellner Architects, Inc.
802 Broadway Blvd, 4th Floor
Kansas City, MO 64105
816.221.0017

Drawing Title: FINISH SCHEDULE

Approved: Kathleen R. Fogarty, Medical Center Director

Project Title: CONSTRUCT OEF/OIF AND SPECIALTY CARE ADDITION

Location: 4801 LINWOOD BLVD, KANSAS CITY, MO 64128

Date: 15 April 2016 | Checked: MJS | Drawn: AMM

Project Number: 589-CA3-472

Building Number: 1

Drawing Number: A-602

Dwg. 116 of 188

Office of Construction and Facilities Management

Department of Veterans Affairs

4/14/2016 4:40:58 PM

VA FORM 08-6231

SOLICITATION FOR CONSTRUCTION PROPOSAL DOCUMENTS

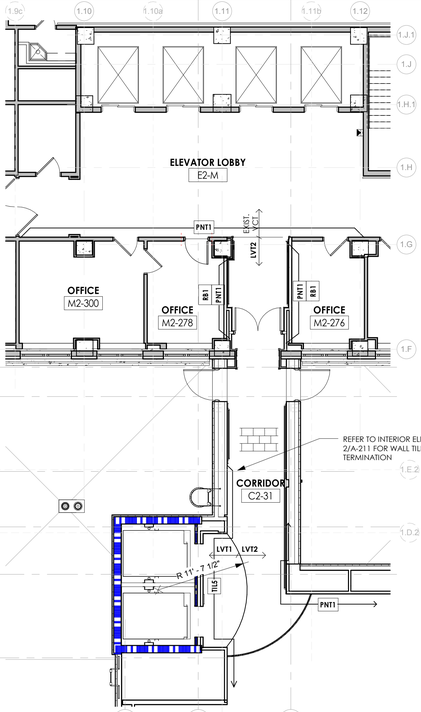


## SECOND FLOOR FINISH PLAN 2

1/8" = 1'-0"

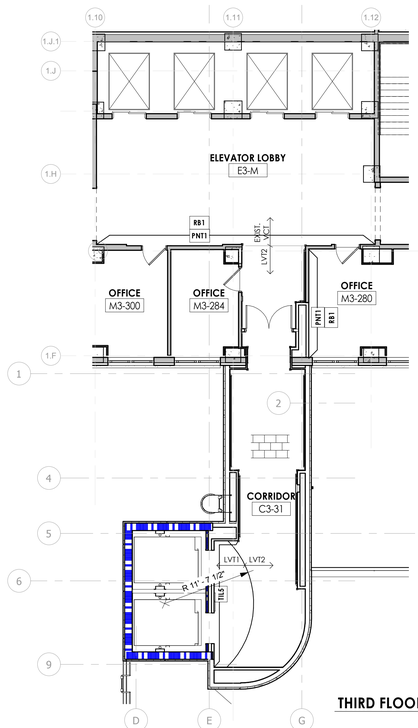


## THIRD FLOOR FINISH PLAN 3

1/8" = 1'-0"

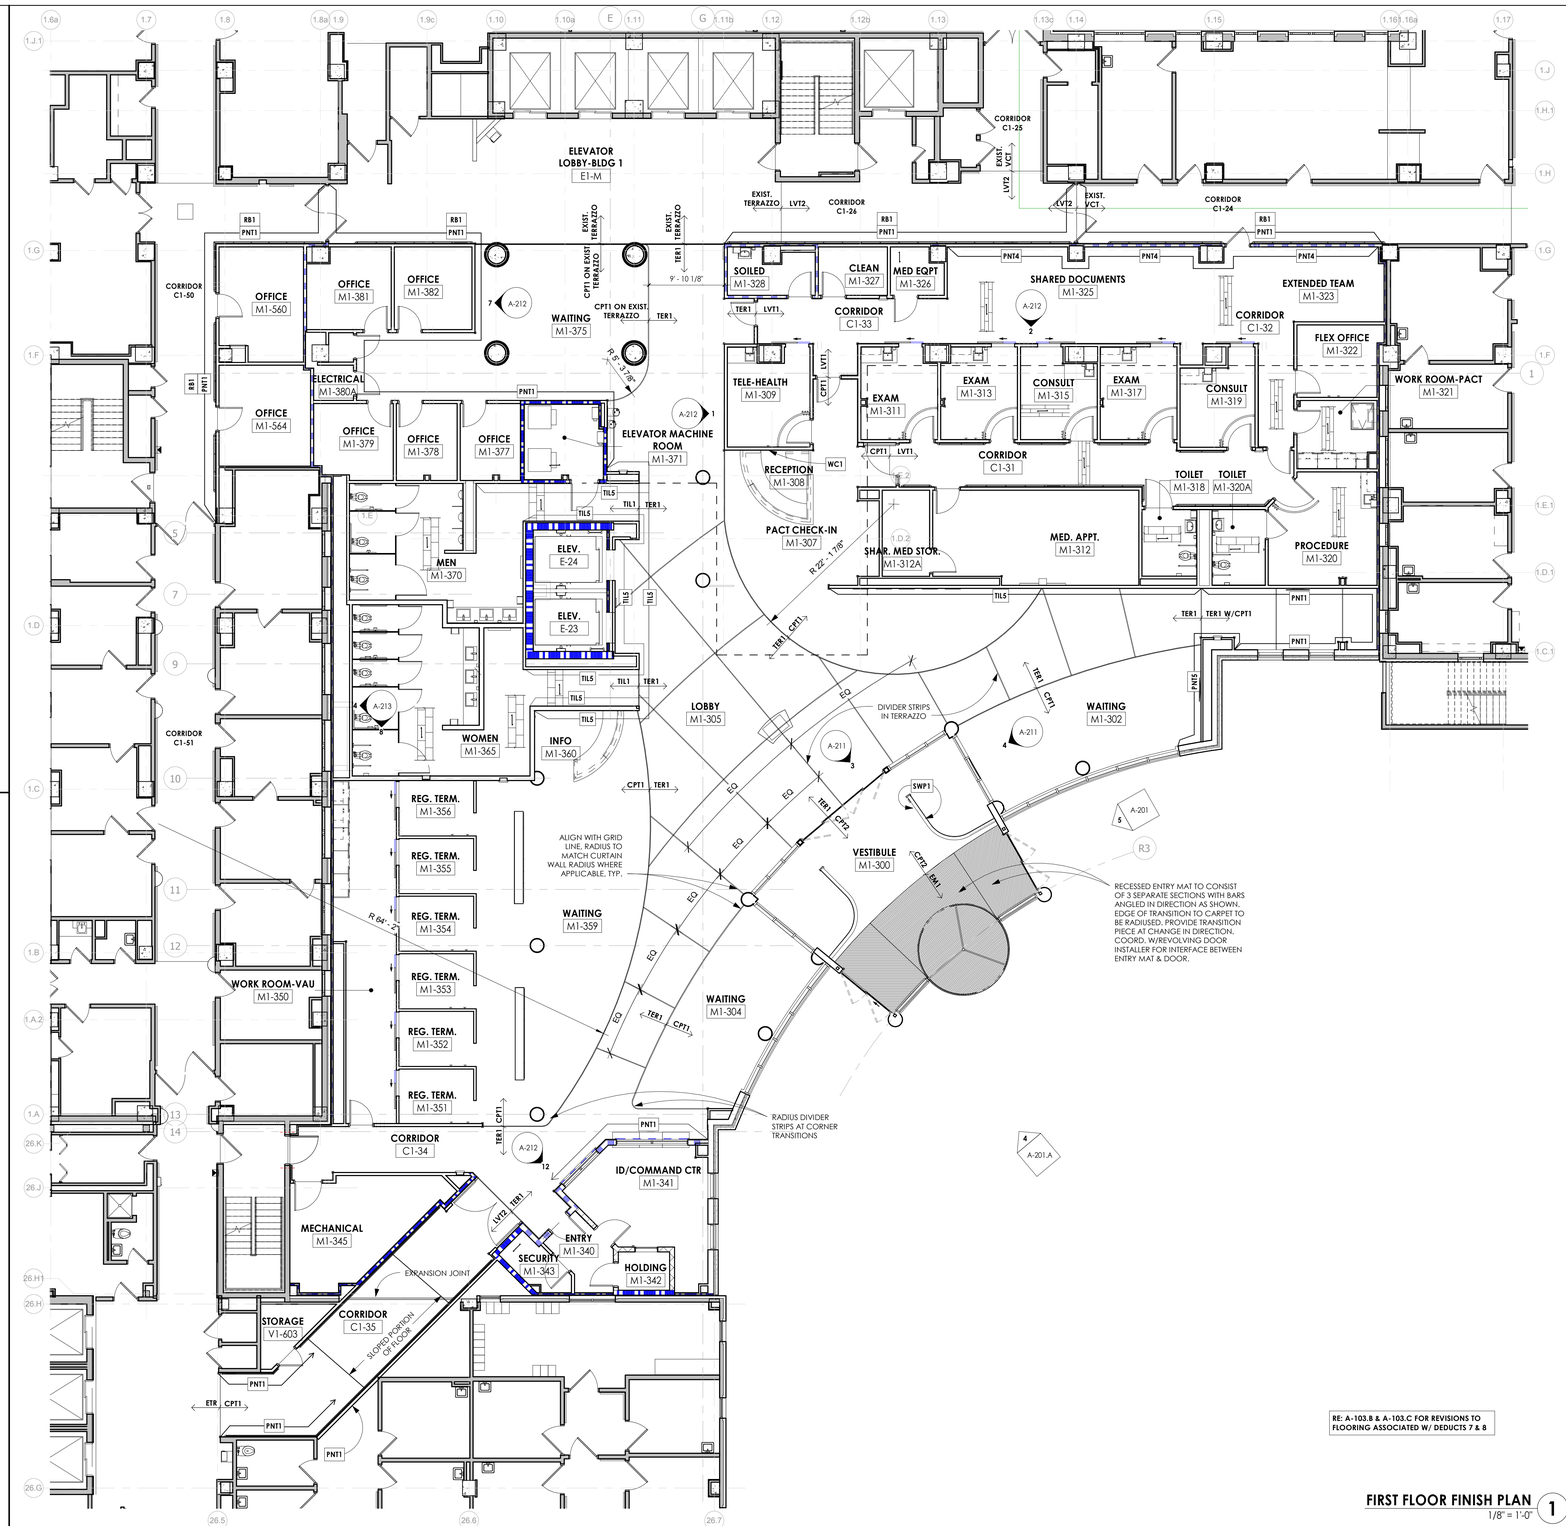


RE: A-103.B & A-103.C FOR REVISIONS TO FLOORING ASSOCIATED W/ DEDUCTS 7 & 8

## FIRST FLOOR FINISH PLAN 1

1/8" = 1'-0"

### GENERAL FINISH NOTES

1. RESILIENT FLOORING PROVIDER TO PROVIDE VINYL FLOORING TRANSITION PROFILES @ FLOORING TYPE CHANGES, EXCLUDING TERRRAZZO RELATED TRANSITIONS.

2. TERRAZZO INSTALLER TO PROVIDE S.S. DIVIDER STRIPS & TRANSITION PROFILES AS INDICATED ON FINISH PLAN & DETAILS, INCLUDING, BUT NOT LIMITED TO, ALL TRANSITION STRIPS TO ADJACENT FLOORING TYPES, INCLUDING CARPET, PORCELAIN TILE, VINYL TILE, EXISTING TERRAZZO, ETC.

3. REFER TO A-602 FOR WALL PROTECTION MOUNTING GUIDE AND TO ENLARGED PLANS A121-126 FOR LOCATIONS/EXTENTS.

4. CHANGE IN MATERIAL OR DIRECTION OF LIKE FLOORING BETWEEN ROOMS OCCURS @ CENTERLINE OF DOOR IN CLOSED POSITION.

### FINISH PLAN KEY LEGEND

XX0 / XX0 — FLOORING TYPE TRANSITION INDICATOR

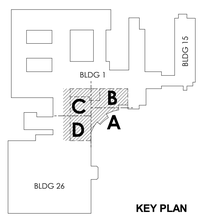


KEY PLAN

| No. | Description | Date |
|---|---|---|


ENGINEERS & CONSULTANTS:

CIVIL — SK Design Group, Inc. — 4600 College Blvd, Suite 100, Overland Park, KS 66211 — 913.451.1818

STRUCTURAL — Leigh & O'Kane — 9201 Ward Parkway, Suite 301, Kansas City, MO 64114 — 816.444.3144

MECHANICAL, ELECTRICAL, PLUMBING, TELECOM, SECURITY — InSite Group, Inc. — 1950 NW Copper Oaks Cr, Blue Springs, MO 64015 — 816.228.3377

FIRE PROTECTION & LIFE SAFETY — FSC, Inc. — 9225 Indian Creek Pkwy, Ste 300, Overland Park, KS 66210 — 913.722.3473

ASBESTOS ABATEMENT — Terracon — 13910 W 96th Terrace, Lenexa, KS 66215 — 913.492.7777

COMMISSIONING — pro balance — 5411 West 40 Highway, Blue Springs, MO 64015 — 816.228.7800

STATE OF MISSOURI — JULIE PLAGA WELLNER — NUMBER A-5006 — REGISTERED ARCHITECT

ARCHITECT:

WELLNER architects inc.

Wellner Architects, Inc.
802 Broadway Blvd, 4th Floor
Kansas City, MO 64105
816.221.0017


Drawing Title: FINISH FLOOR PLANS, 1ST, 2ND, AND 3RD FLOORS

Approved: Kathleen R. Fogarty, Medical Center Director

Project Title: CONSTRUCT OEF/OIF AND SPECIALTY CARE ADDITION

Location: 4801 LINWOOD BLVD, KANSAS CITY, MO 64128

Date: 15 April 2016 | Checked: MJS | Drawn: AMM

Project Number: 589-CA3-472

Building Number: 1

Drawing Number: A-703

Dwg. 117 of 188

Office of Construction and Facilities Management

Department of Veterans Affairs

4/14/2016 4:41:55 PM

VA FORM 08-6231

SOLICITATION FOR CONSTRUCTION PROPOSAL DOCUMENTS

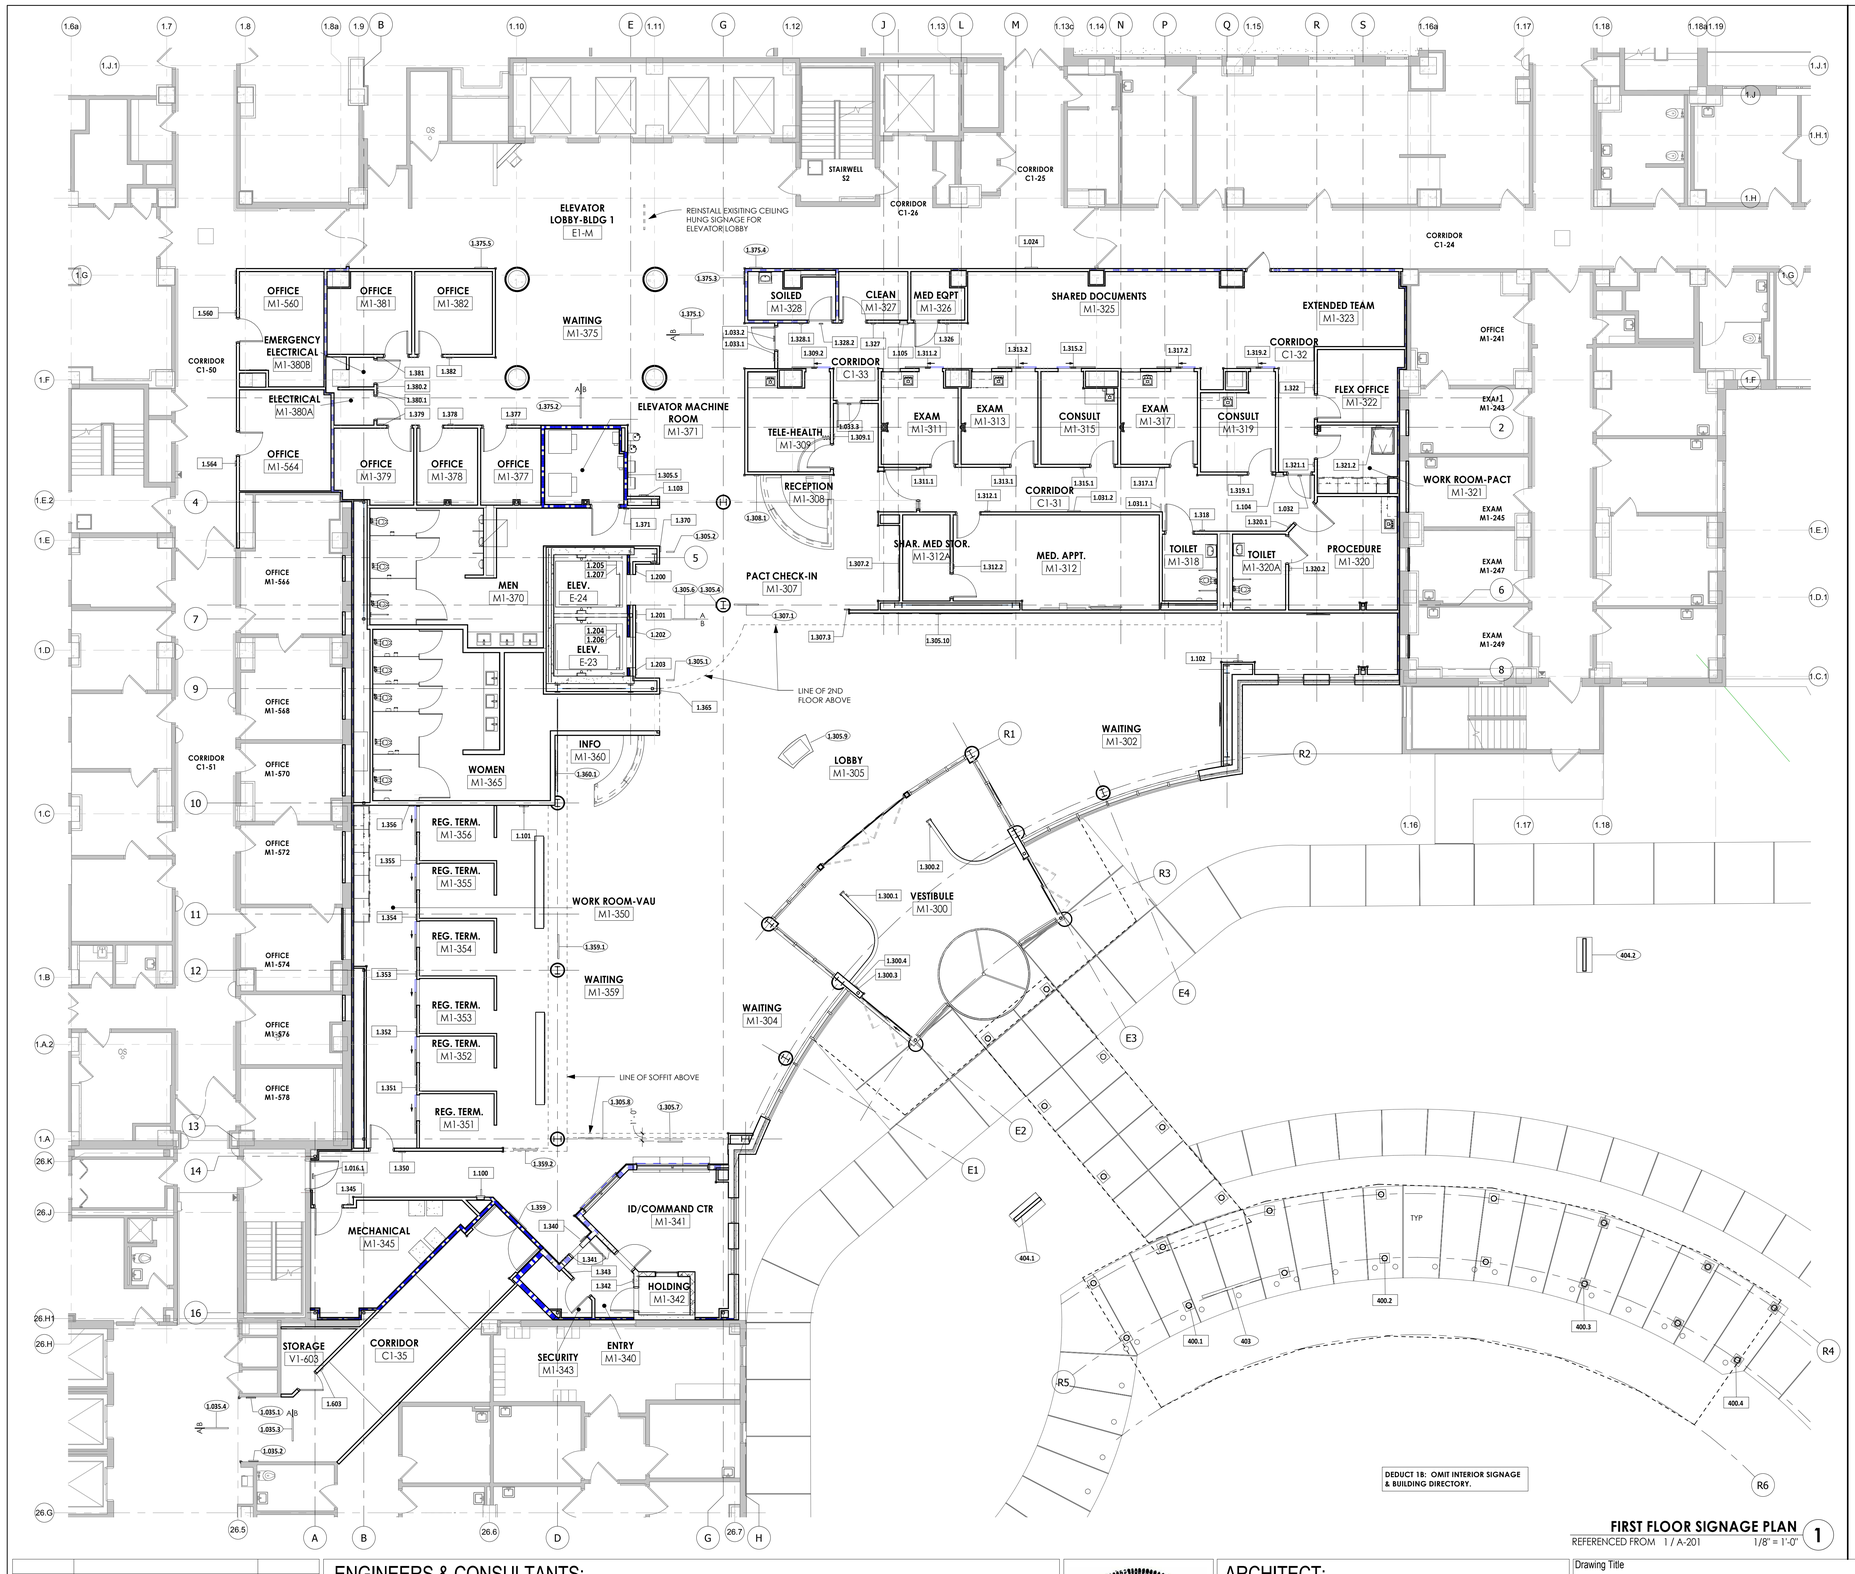


## FIRST FLOOR SIGNAGE PLAN 1

REFERENCED FROM 1 / A-201 1/8" = 1'-0"

## GENERAL SIGNAGE NOTES:

1. REFER TO MESSAGE SCHEDULE IN TECHNICAL SPECIFICATIONS FOR EXACT SIZING, MOUNTING INSTRUCTIONS, MESSAGES & LOCATION.

2. HANGING & FLAG SIGNS MUST REMAIN 24" FROM SPRINKLER HEADS.

3. SIGNS CANNOT VISUALLY BLOCK ILLUMINATED EXIT SIGNS TO MAINTAIN A 100' VISUALLY UNOBSTRUCTED VIEW.

4. INSTALLATION SHALL MEET ALL REQUIREMENTS FOR THE ADA GUIDELINES.

5. REUSE SALVAGED EXISTING SIGNAGE WHERE APPLICABLE

6. REVIEW DEDUCT DESCRIPTIONS ON G-004 IN CONJUNCTION WITH PLANS, ELEVATIONS, SECTIONS & DETAILS. DEDUCTS ARE DESCRIBED IN WORDS, VIGNETTE SKETCHES, NOTES AND DRAWINGS THROUGHOUT THE SET. HOWEVER, DETAILS FOR ALL ASPECTS OF EACH DEDUCT ARE NOT INCLUDED. IT IS THE BIDDER'S RESPONSIBILITY TO UNDERSTAND THE SCOPE OF EACH DEDUCT AND TO ALLOW FOR ALL COMPONENTS AFFECTED TO PROVIDE A COMPLETE ASSEMBLY OR OPERATING SYSTEM. QUESTIONS ON ALTERNATES ARE TO BE RAISED DURING BIDDING.

## MOUNTING METHODS:

1. MOUNTING METHODS ARE INDICATED IN THE MESSAGE SCHEDULE. EACH METHOD IS FOLLOWED BY A LOCATION (#1-8) AS DEPICTED BELOW.

## INTERIOR SIGNAGE LOCATION GUIDE

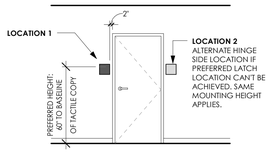


**ROOM SIGNAGE TYP.**

48" MINIMUM & 60" MAX. ABOVE THE ADJACENT FLOOR FINISH, MEASURED FROM THE BASELINE OF THE UPPERMOST TACTILE CHARACTERS

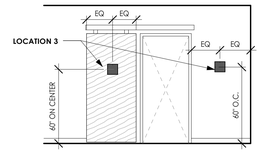


**CENTER SIGN ON DOOR OR WALL SPACE HORIZONTALLY**

WHERE SPECIFIED TO BE PLACED ON DOORS OR WHERE TYPICAL ROOM SIGN LOCATIONS (1 & 2) ARE NOT AVAILABLE.

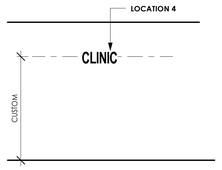


**CUSTOM MOUNTING FOR SPECIAL CONDITIONS**

LOCATION CALLED OUT ON INTERIOR ELEVATIONS (A211-213) OR INDICATED IN COMMENT SECTION OF MESSAGE SCHEDULE.

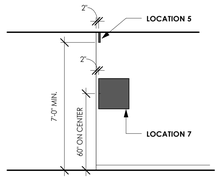


**2-SIDED OVERHEAD HANGING & WALL TACTILE**

2" AWAY FROM WALL CORNER

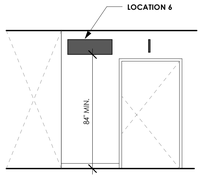


**WALL MOUNTED OVERHEAD DIRECTIONAL & FLAG**

BOTTOM OF SIGN, 84" MIN.

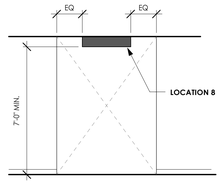


**2-SIDED OVERHEAD CEILING HUNG**

CENTER IN OPENING

## SIGNAGE LEGEND:

**REFERENCE TAG**

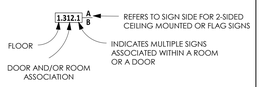


0.000 IDENTIFICATION SIGN TAG

0.000 DIRECTIONAL SIGN TAG

**MOUNT TYPE**

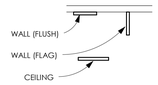


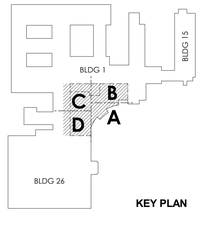


**KEY PLAN**

| No. | Description | Date |
|---|---|---|
| | | |

## ENGINEERS & CONSULTANTS:

**CIVIL**
SK Design Group, Inc.
4600 College Blvd, Suite 100
Overland Park, KS 66211
913.451.1818

**STRUCTURAL**
Leigh & O'Kane
9201 Ward Parkway, Suite 301
Kansas City, MO 64114
816.444.3144

**MECHANICAL, ELECTRICAL, PLUMBING, TELECOM, SECURITY**
InSite Group, Inc.
1950 NW Copper Oaks Cr
Blue Springs, MO 64015
816.228.3377

**FIRE PROTECTION & LIFE SAFETY**
FSC, Inc.
9225 Indian Creek Pkwy, Ste 300
Overland Park, KS 66210
913.722.3473

**ASBESTOS ABATEMENT**
Terracon
13910 W 96th Terrace
Lenexa, KS 66215
913.492.7777

**COMMISSIONING**
pro balance
5411 West 40 Highway
Blue Springs, MO 64015
816.228.7800

STATE OF MISSOURI JULIE PLAGA WELLNER NUMBER A-5006 REGISTERED ARCHITECT

## ARCHITECT:

WELLNER architects inc.
Wellner Architects, Inc.
802 Broadway Blvd, 4th Floor
Kansas City, MO 64105
816.221.0017

Drawing Title: 1ST FLOOR AND EXTERIOR SIGNAGE

Approved: Kathleen R. Fogarty, Medical Center Director

Project Title: CONSTRUCT OEF/OIF AND SPECIALTY CARE ADDITION

Location: 4801 LINWOOD BLVD, KANSAS CITY, MO 64128

Date: 15 April 2016 | Checked: MJS | Drawn: AMM

Project Number: 589-CA3-472

Building Number:

Drawing Number: I-105

Dwg. 118 of 188

Office of Construction and Facilities Management

Department of Veterans Affairs

4/14/2016 4:42:48 PM

VA FORM 08-6231

SOLICITATION FOR CONSTRUCTION PROPOSAL DOCUMENTS

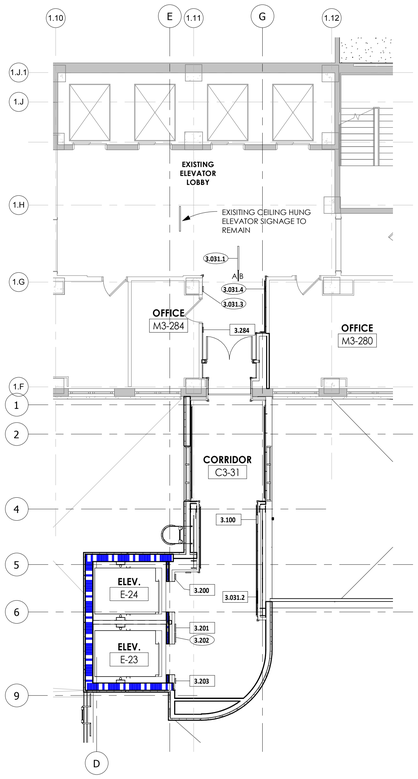


DEDUCT 1B: OMIT INTERIOR SIGNAGE

## THIRD FLOOR SIGNAGE PLAN (2)

REFERENCED FROM 1 / A-201 1/8" = 1'-0"

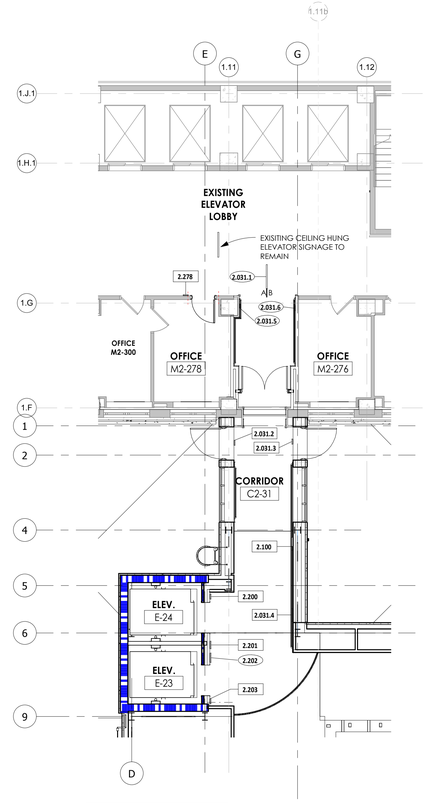


DEDUCT 1B: OMIT INTERIOR SIGNAGE

## SECOND FLOOR SIGNAGE PLAN (1)

REFERENCED FROM 1 / A-201 1/8" = 1'-0"

## GENERAL SIGNAGE NOTES:

1. REFER TO MESSAGE SCHEDULE IN TECHNICAL SPECIFICATIONS FOR EXACT SIZING, MOUNTING INSTRUCTIONS, MESSAGES & LOCATION.

2. HANGING & FLAG SIGNS MUST REMAIN 24" FROM SPRINKLER HEADS.

3. SIGNS CANNOT VISUALLY BLOCK ILLUMINATED EXIT SIGNS TO MAINTAIN A 100' VISUALLY UNOBSTRUCTED VIEW.

4. INSTALLATION SHALL MEET ALL REQUIREMENTS FOR THE ADA GUIDELINES.

5. REUSE SALVAGED EXISTING SIGNAGE WHERE APPLICABLE

6. REVIEW DEDUCT DESCRIPTIONS ON G-004 IN CONJUNCTION WITH PLANS, ELEVATIONS, SECTIONS & DETAILS. DEDUCTS ARE DESCRIBED IN WORDS, VIGNIETTE SKETCHES, NOTES AND DRAWINGS THROUGHOUT THE SET. HOWEVER, DETAILS FOR ALL ASPECTS OF EACH DEDUCT ARE NOT INCLUDED. IT IS THE BIDDER'S RESPONSIBILITY TO UNDERSTAND THE SCOPE OF EACH DEDUCT AND TO ALLOW FOR ALL COMPONENTS AFFECTED TO PROVIDE A COMPLETE ASSEMBLY OR OPERATING SYSTEM. QUESTIONS ON ALTERNATES ARE TO BE RAISED DURING BIDDING.

## MOUNTING METHODS:

1. MOUNTING METHODS ARE INDICATED IN THE MESSAGE SCHEDULE. EACH METHOD IS FOLLOWED BY A LOCATION (#1-8) AS DEPICTED BELOW.

## INTERIOR SIGNAGE LOCATION GUIDE

## SIGNAGE LEGEND:

**REFERENCE TAG**

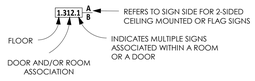


0.000 IDENTIFICATION SIGN TAG

0.000 DIRECTIONAL SIGN TAG

**MOUNT TYPE**

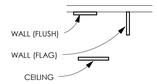


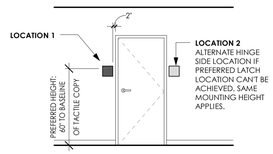


**ROOM SIGNAGE, TYP.**

48" MINIMUM & 60" MAX. ABOVE THE ADJACENT FLOOR FINISH, MEASURED FROM THE BASELINE OF THE UPPERMOST TACTILE CHARACTERS

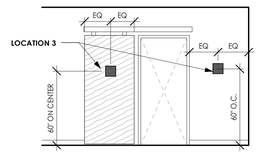


**CENTER SIGN ON DOOR OR WALL SPACE HORIZONTALLY**

WHERE SPECIFIED TO BE PLACED ON DOORS OR WHERE TYPICAL ROOM SIGN LOCATIONS (1 & 2) ARE NOT AVAILABLE.

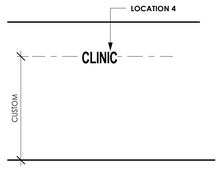


**CUSTOM MOUNTING FOR SPECIAL CONDITIONS**

LOCATION CALLED OUT ON INTERIOR ELEVATIONS (A211-213) OR INDICATED IN COMMENT SECTION OF MESSAGE SCHEDULE.

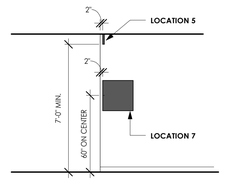


**2-SIDED OVERHEAD HANGING & WALL TACTILE**

2" AWAY FROM WALL CORNER

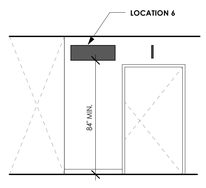


**WALL MOUNTED OVERHEAD DIRECTIONAL & FLAG**

BOTTOM OF SIGN, 84" MIN.

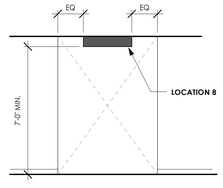


**2-SIDED OVERHEAD CEILING HUNG**

CENTER IN OPENING

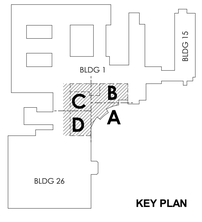


**KEY PLAN**

| No. | Description | Date |
|---|---|---|

## ENGINEERS & CONSULTANTS:

**CIVIL**
SK Design Group, Inc.
4600 College Blvd. Suite 100
Overland Park, KS 66211
913.451.1818

**STRUCTURAL**
Leigh & O'Kane
9201 Ward Parkway, Suite 301
Kansas City, MO 64114
816.444.3144

**MECHANICAL, ELECTRICAL, PLUMBING, TELECOM, SECURITY**
InSite Group, Inc.
1950 NW Copper Oaks Cr
Blue Springs, MO 64015
816.228.3377

**FIRE PROTECTION & LIFE SAFETY**
FSC, Inc.
9225 Indian Creek Pkwy, Ste 300
Overland Park, KS 66210
913.722.3473

**ASBESTOS ABATEMENT**
Terracon
13910 W 96th Terrace
Lenexa, KS 66215
913.492.7777

**COMMISSIONING**
Pro Balance, Inc.
5411 West 40 Highway
Blue Springs, MO 64015
816.228.7800

STATE OF MISSOURI — JULIE BLACK WELLNER — NUMBER A-5006 — REGISTERED ARCHITECT

## ARCHITECT:

WELLNER architects inc.
Wellner Architects, Inc.
802 Broadway Blvd, 4th Floor
Kansas City, MO 64105
816.221.0017

Drawing Title: 2ND AND 3RD FLOOR SIGNAGE

Approved: Kathleen R. Fogarty, Medical Center Director

Project Title: CONSTRUCT OEF/OIF AND SPECIALTY CARE ADDITION

Location: 4801 LINWOOD BLVD, KANSAS CITY, MO 64128

Date: 15 April 2016 | Checked: MJS | Drawn: AMM

Project Number: 589-CA3-472

Building Number:

Drawing Number: I-106

Dwg. 119 of 188

Office of Construction and Facilities Management

Department of Veterans Affairs

4/14/2016 4:43:52 PM

VA FORM 08-6231

SOLICITATION FOR CONSTRUCTION PROPOSAL DOCUMENTS

DEDUCT 5: OMIT M0506 & M0507 ON VESTIBULE WALL

TRUE NORTH
PROJECT NORTH

## FURNISHINGS & EQUIPMENT PLAN, AREA B (1)

1/4" = 1'-0"

# FFE SCHEDULE

| JSN | NAME | QTY | VV | VC | CC | Comments |
|---|---|---|---|---|---|---|
| A0000 | Tampon/Napkin Vendor | 1 | No | No | Yes | |
| A1011 | Telephone, Desk | 13 | No | No | Yes | |
| A1012 | Telephone, Wall-mounted | 7 | No | No | Yes | |
| A1015 | Telephone, Desk, Multiple line | 11 | No | No | Yes | |
| A1016 | Telephone, Desk | 1 | No | No | Yes | |
| A1067 | Mirror, SS Frame, 18x36 | 9 | No | No | Yes | |
| A1080 | Mirror, Posture, 24x36 | 1 | No | No | Yes | |
| A1132 | Rail, Accessory Mounting | 1 | Yes | No | No | |
| A4995 | Diaper Changing, Wall-mounted | 2 | No | No | Yes | |
| A5075 | Soap Dispenser | 14 | No | Yes | No | |
| A5077 | Dispenser, Hand Sanitizer | 1 | Yes | No | No | |
| A5082 | Paper Towel Dispenser, Hands Free | 14 | No | Yes | No | |
| A5090 | Disposal, Sanitary Napkin, SS, Surface Mounted | 7 | No | No | Yes | |
| A5106 | Waste Disposal Units, Sharps w/glove dispenser | 1 | Yes | No | No | |
| A5107 | Dispenser, Gloves | 4 | Yes | No | No | |
| A5108 | Waste Disposal Units, Sharps | 4 | Yes | No | No | |
| A5109 | Grab Bar, SS, 1-2/4" Dia, 2 wall, 36" x42" | 2 | No | No | Yes | For in wall support, refer to 15/A-512 |
| A5110 | Grab Bar, SS, 1-1/4" Dia., 42" | 8 | No | No | Yes | For in wall support, refer to 15/A-512 |
| A5110 | Grab Bar, SS, 1-2/4" Dia, 18" | 6 | No | No | Yes | For in wall support, refer to 15/A-512 |
| A5111 | Grab Bar, S.S, swing-upw/integral tissue dispenser | 8 | No | No | Yes | For in wall support, refer to 9/A-532 |
| A5145 | Hook, Garment, Double, SS | 26 | No | No | Yes | Mount- 60" AFF |
| A5180 | Track, Cubicle, Surface Mounted w/Curtain | 6 | No | No | Yes | Curtain provided by owner |
| A5200 | Toilet Tissue Dispenser, SS, Surface Mounted, 2-roll | 6 | No | Yes | No | |
| A6046 | Artwork | 28 | Yes | No | No | |
| E0000 | Copier, Printer | 2 | Yes | No | No | |
| E0042 | Workstation, Computer, Free-standing | 8 | Yes | No | No | |
| E0078 | Desk | 4 | Yes | No | No | |
| E0078 | Desk, L-Shaped | 12 | Yes | No | No | |
| E0123 | Workstation, Straight, Free-standing, 60" | 4 | Yes | No | No | |
| E0915 | Locker, Supply | 1 | Yes | No | No | |
| E0930 | Locker, Supply | 2 | Yes | No | No | |
| E0933 | Locker, Supply | 2 | Yes | No | No | |
| E0945 | Cart, Computer | 3 | Yes | No | No | |
| E0948 | Cart, General Storage | 5 | Yes | No | No | |
| F0000 | 5'-0"W x 12"D Stainless Steel Bench | 2 | No | No | Yes | Bolt to wall thru seat lip |
| F0110 | Bookshelf, 3 Shelf | 2 | Yes | No | No | |
| F0205 | Chair, Side w/Arms | 36 | Yes | No | No | |
| F0206 | Sofa | 5 | Yes | No | No | |
| F0255 | Chair, Waiting w/Arms, Upholstered | 108 | Yes | No | No | |
| F0275 | Chair, Task, High-back | 37 | Yes | No | No | |
| F0295 | Chair, Stacking | 18 | Yes | No | No | |
| F0340 | Stool, Self-adjusting | 5 | Yes | No | No | |
| F0375 | Sofa | 2 | Yes | No | No | |
| F0420 | Cabinet, File, Lateral | 4 | Yes | No | No | |
| F0435 | Cabinet, Storage, Multimedia | 1 | Yes | No | No | |
| F0510 | Cart, Soiled Linen | 2 | Yes | No | No | |
| F0535 | Cart, Utility | 1 | Yes | No | No | |
| F0635 | Desk, Double Pedestal | 4 | Yes | No | No | |
| F0690 | Workstation, Computer, Retractable | 2 | Yes | No | No | |
| F0710 | Table, Computer with Printer | 1 | Yes | No | No | |
| F0725 | Side Table, Wood | 12 | Yes | No | No | |
| F0750 | Table, Mobile, 24x60 | 2 | Yes | No | No | |
| F0860 | Table, Mobile, 24x60 | 3 | Yes | No | No | |
| F2000 | Wastepaper, Basket | 15 | Yes | No | No | |
| F2005 | Wastepaper, Basket-Wood | 2 | Yes | No | No | |
| F2010 | Wastepaper, Step-on | 8 | Yes | No | No | |
| F2015 | Wastepaper, Swinging doors | 4 | Yes | No | No | |
| F2420 | Lamp, Table | 2 | Yes | No | No | |
| F3010 | Board, Tack/Marker | 4 | Yes | No | No | |
| F3060 | Interactive White Board | 1 | No | No | Yes | Smartboard, Model#SBID8065i-G5-SMP |
| F3200 | Clock | 17 | Yes | No | No | |
| M0506 | Television, 42" Flatscreen | 6 | Yes | No | No | |
| M0506 | Television, 60" Flatscreen | 2 | Yes | No | No | |
| M0507 | Television, Wall Mount Bracket | 8 | No | No | Yes | Rocketfish, Model # RF-TVMLPT03 |
| M0508 | Television, Ceiling Mount Bracket | 2 | No | No | Yes | SIIG, Model #CE-MT0T12-S1 |
| M0750 | Flowmeter, Air Connect w/50 PSI Supply | 1 | Yes | No | No | |
| M0755 | Flowmeter, Oxygen | 1 | Yes | No | No | |
| M0765 | Regulator, Vacuum | 1 | Yes | No | No | |
| M1000 | Wireless Digital number display | 1 | No | No | Yes | Recessed in column cover, re: 2/A-211 |
| M1801 | Computer, Microprocessing | 33 | Yes | No | No | |
| M1802 | Workstation, Computer, Retractable | 4 | Yes | No | No | |
| M1825 | Printer, Desktop | 3 | Yes | No | No | |
| M1890 | Kiosk, Educational | 3 | Yes | No | No | |
| M2055 | Shelving, Wire 18x48 | 3 | Yes | No | No | |
| M2070 | Shelving, Wire 18x36 | 2 | Yes | No | No | |
| M3070 | Hamper, Linen, Mobile | 1 | Yes | No | No | |
| M3072 | Waste, Infectious | 4 | Yes | No | No | |
| M3150 | Distribution, Meds | 3 | Yes | No | No | |
| M4100 | Sphygmomanometer, wall-mounted | 5 | Yes | No | No | |
| M4116 | Monitor, Vital signs | 5 | Yes | No | No | |
| M4200 | Otoscope, wall-mounted | 5 | Yes | No | No | |
| M4255 | Stand, IV, Mobile | 1 | Yes | No | No | |
| M4655 | Table, Examination | 3 | Yes | No | No | |
| M4705 | Wheelchair, Folding | 16 | Yes | No | No | |
| M7401 | Light, Exam, Mobile | 4 | Yes | No | No | |
| M7710 | Electrocardiograph, Portable | 1 | Yes | No | No | |
| M8085 | Lift, Patient, Mobile, Bariatric | 1 | Yes | No | No | |
| M8810 | Stand, Mayo | 1 | Yes | No | No | |
| M9025 | Table, Examination | 2 | Yes | No | No | |

## FFE GENERAL NOTES

1. REFER TO TECHNICAL SPECIFICATIONS FOR REQUIREMENTS OF CONTRACTOR PROVIDED RESTROOM ACCESSORIES.

2. REFER TO INTERIOR ELEVATIONS A211-213 FOR MOUNTING HEIGHTS OF CONTRACTOR INSTALLED ITEMS.

3. FFE LAYOUT SHOWN AS OWNER INSTALLED IS FOR REFERENCE ONLY. FINAL LAYOUT TO BE PROVIDED & CONFIRMED BY OWNER.

4. QUANTITIES SHOWN IN SCHEDULE ABOVE TO BE COORDINATED WITH FFE DRAWINGS & OWNER REQUIREMENTS PRIOR TO PURCHASING.

5. FFE ITEM MAY BE TAGGED ONCE IN PLANS & ELEVATIONS, HOWEVER, TAG APPLIES TO ALL SIMILAR SITUATIONS.

## FFE LEGEND

| | |
|---|---|
| X0000 | OWNER'S FURNITURE/EQUIPMENT IDENTIFICATION (JSN#) |
| | FFE TO BE INSTALLED BY OWNER |
| | FFE TO BE INSTALLED BY CONTRACTOR |
| CC | CONTRACTOR PROVIDED & CONTRACTOR INSTALLED |
| VC | VA PROVIDED & CONTRACTOR INSTALLED |
| VV | VA PROVIDED & VA INSTALLED |

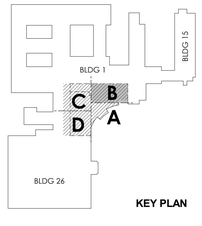


KEY PLAN

| No. | Description | Date |
|---|---|---|
| | | |

## ENGINEERS & CONSULTANTS:

**CIVIL**
SK Design Group, Inc.
4600 College Blvd, Suite 100
Overland Park, KS 66211
913.451.1818

**STRUCTURAL**
Leigh & O'Kane
9201 Ward Parkway, Suite 301
Kansas City, MO 64114
816.444.3144

**MECHANICAL, ELECTRICAL, PLUMBING, TELECOM, SECURITY**
InSite Group, Inc.
1950 NW Copper Oaks Cr
Blue Springs, MO 64015
816.228.3377

**FIRE PROTECTION & LIFE SAFETY**
FSC, Inc.
9225 Indian Creek Pkwy, Ste 300
Overland Park, KS 66210
913.722.3473

**ASBESTOS ABATEMENT**
Terracon
Terracon
13910 W 96th Terrace
Lenexa, KS 66215
913.492.7777

**COMMISSIONING**
pro balance
Pro Balance, Inc.
5411 West 40 Highway
Blue Springs, MO 64015
816.228.7800

STATE OF MISSOURI
JULIE BLAIN WELLNER
NUMBER A-5006
REGISTERED ARCHITECT

## ARCHITECT:

WELLNER architects inc.
Wellner Architects, Inc.
802 Broadway Blvd, 4th Floor
Kansas City, MO 64105
816.221.0017

Drawing Title: 1ST FLOOR FURNISHINGS AND EQUIPMENT, AREA B

Approved: Kathleen R. Fogarty, Medical Center Director

Project Title: CONSTRUCT OEF/OIF AND SPECIALTY CARE ADDITION

Location: 4801 LINWOOD BLVD, KANSAS CITY, MO 64128

Date: 15 April 2016 | Checked: MJS | Drawn: AMM

Project Number: 589-CA3-472

Building Number:

Drawing Number: I-112

Dwg. 120 of 188

Office of Construction and Facilities Management

Department of Veterans Affairs

4/14/2016 4:44:32 PM

VA FORM 08-6231

SOLICITATION FOR CONSTRUCTION PROPOSAL DOCUMENTS

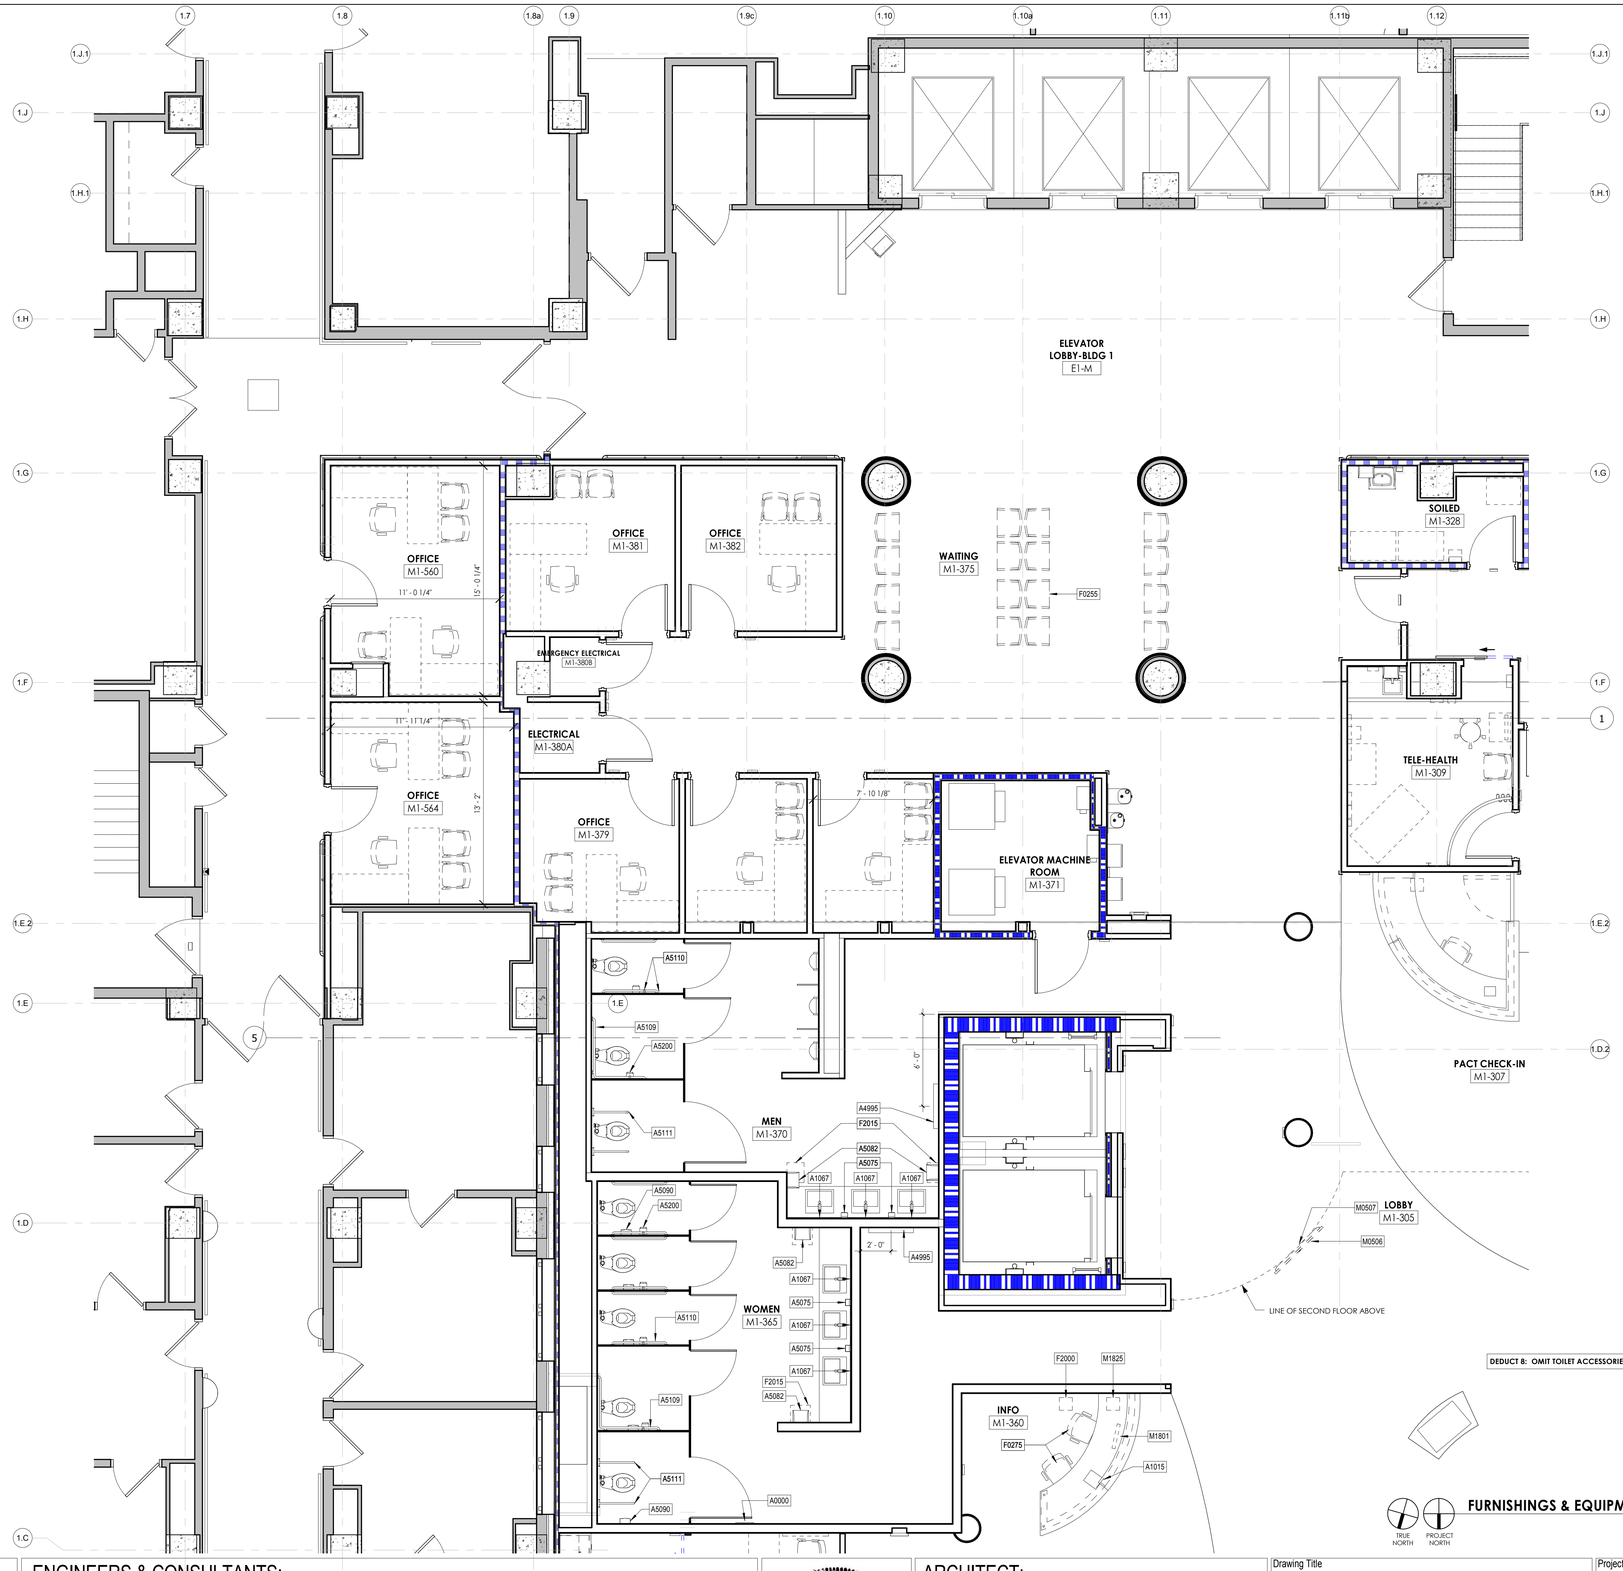


DEDUCT 8: OMIT TOILET ACCESSORIES

## FFE SCHEDULE

| JSN | NAME | QTY | VV | VC | CC | Comments |
|---|---|---|---|---|---|---|
| A0000 | Tampon/Napkin Vendor | 1 | No | No | Yes | |
| A1011 | Telephone, Desk | 13 | No | No | Yes | |
| A1012 | Telephone, Wall-mounted | 7 | No | No | Yes | |
| A1015 | Telephone, Desk, Multiple line | 11 | No | No | Yes | |
| A1016 | Telephone, Desk | 1 | No | No | Yes | |
| A1067 | Mirror, SS Frame, 18x36 | 9 | No | No | Yes | |
| A1080 | Mirror, Posture, 24x36 | 1 | No | No | Yes | |
| A1132 | Rail, Accessory Mounting | 1 | Yes | No | No | |
| A4995 | Diaper Changing, Wall-mounted | 2 | No | No | Yes | |
| A5075 | Soap Dispenser | 14 | No | Yes | No | |
| A5077 | Dispenser, Hand Sanitizer | 1 | Yes | No | No | |
| A5082 | Paper Towel Dispenser, Hands Free | 14 | No | Yes | No | |
| A5090 | Disposal, Sanitary Napkin, SS, Surface Mounted | 7 | No | No | Yes | |
| A5106 | Waste Disposal Units, Sharps w/glove dispenser | 1 | Yes | No | No | |
| A5107 | Dispenser, Gloves | 4 | Yes | No | No | |
| A5108 | Waste Disposal Units, Sharps | 4 | Yes | No | No | |
| A5109 | Grab Bar, SS, 1-2/4" Dia, 2 wall, 36" x42" | 2 | No | No | Yes | For in wall support, refer to 15/A-512 |
| A5110 | Grab Bar, SS, 1-1/4" Dia., 42" | 8 | No | No | Yes | For in wall support, refer to 15/A-512 |
| A5110 | Grab Bar, SS, 1-2/4" Dia, 18" | 6 | No | No | Yes | For in wall support, refer to 15/A-512 |
| A5111 | Grab Bar, S.S, swing-upw/integral tissue dispenser | 8 | No | Yes | Yes | For in wall support, refer to 9/A-532 |
| A5145 | Hook, Garment, Double, SS | 26 | No | No | Yes | Mount: 60" AFF |
| A5180 | Track, Cubicle, Surface Mounted w/Curtain | 6 | No | No | Yes | Curtain provided by owner |
| A5200 | Toilet Tissue Dispenser, SS, Surface Mounted, 2-roll | 6 | No | Yes | No | |
| A6046 | Artwork | 28 | Yes | No | No | |
| E0000 | Copier, Printer | 2 | Yes | No | No | |
| E0042 | Workstation, Computer, Free-standing | 8 | Yes | No | No | |
| E0078 | Desk | 4 | Yes | No | No | |
| E0078 | Desk, L-Shaped | 12 | Yes | No | No | |
| E0123 | Workstation, Straight, Free-standing, 60" | 4 | Yes | No | No | |
| E0915 | Locker, Supply | 1 | Yes | No | No | |
| E0930 | Locker, Supply | 2 | Yes | No | No | |
| E0933 | Locker, Supply | 2 | Yes | No | No | |
| E0945 | Cart, Computer | 3 | Yes | No | No | |
| E0948 | Cart, General Storage | 5 | Yes | No | No | |
| F0000 | 5'-0"W x 12"D Stainless Steel Bench | 2 | No | No | Yes | Bolt to wall thru seat lip |
| F0110 | Bookshelf, 3 Shelf | 2 | Yes | No | No | |
| F0205 | Chair, Side w/Arms | 36 | Yes | No | No | |
| F0206 | Sofa | 5 | Yes | No | No | |
| F0255 | Chair, Waiting w/Arms, Upholstered | 108 | Yes | No | No | |
| F0275 | Chair, Task, High-back | 37 | Yes | No | No | |
| F0295 | Chair, Stacking | 18 | Yes | No | No | |
| F0340 | Stool, Self-adjusting | 5 | Yes | No | No | |
| F0375 | Sofa | 2 | Yes | No | No | |
| F0420 | Cabinet, File, Lateral | 4 | Yes | No | No | |
| F0435 | Cabinet, Storage, Multimedia | 1 | Yes | No | No | |
| F0510 | Cart, Soiled Linen | 2 | Yes | No | No | |
| F0535 | Cart, Utility | 1 | Yes | No | No | |
| F0635 | Desk, Double Pedestal | 4 | Yes | No | No | |
| F0690 | Workstation, Computer, Retractable | 2 | Yes | No | No | |
| F0710 | Table, Computer with Printer | 1 | Yes | No | No | |
| F0725 | Side Table, Wood | 12 | Yes | No | No | |
| F0750 | Table, Mobile, 24x60 | 2 | Yes | No | No | |
| F0860 | Table, Mobile, 24x60 | 3 | Yes | No | No | |
| F2000 | Wastepaper, Basket | 15 | Yes | No | No | |
| F2005 | Wastepaper, Basket-Wood | 2 | Yes | No | No | |
| F2010 | Wastepaper, Step-on | 8 | Yes | No | No | |
| F2015 | Wastepaper, Swinging doors | 4 | Yes | No | No | |
| F2420 | Lamp, Table | 2 | Yes | No | No | |
| F3010 | Board, Tack/Marker | 4 | Yes | No | No | |
| F3060 | Interactive White Board | 1 | No | No | Yes | Smartboard, Model#SBIDB065I-G5-SMP |
| F3200 | Clock | 17 | Yes | No | No | |
| M0506 | Television, 42" Flatscreen | 6 | Yes | No | No | |
| M0506 | Television, 60" Flatscreen | 2 | Yes | No | No | |
| M0507 | Television, Wall Mount Bracket | 8 | No | No | Yes | Rocketfish, Model # RF-TVMLPT03 |
| M0508 | Television, Ceiling Mount Bracket | 2 | No | No | Yes | SIIG, Model #CE-MTOT12-S1 |
| M0750 | Flowmeter, Air Connect w/50 PSI Supply | 1 | Yes | No | No | |
| M0755 | Flowmeter, Oxygen | 1 | Yes | No | No | |
| M0765 | Regulator, Vacuum | 1 | Yes | No | No | |
| M1000 | Wireless Digital number display | 1 | No | No | Yes | Recessed in column cover, re: 2/A-211 |
| M1801 | Computer, Microprocessing | 33 | Yes | No | No | |
| M1802 | Workstation, Computer, Retractable | 4 | Yes | No | No | |
| M1825 | Printer, Desktop | 3 | Yes | No | No | |
| M1890 | Kiosk, Educational | 3 | Yes | No | No | |
| M2055 | Shelving, Wire 18x48 | 3 | Yes | No | No | |
| M2070 | Shelving, Wire 18x36 | 2 | Yes | No | No | |
| M3070 | Hamper, Linen, Mobile | 1 | Yes | No | No | |
| M3072 | Waste, Infectious | 4 | Yes | No | No | |
| M3150 | Distribution, Meds | 3 | Yes | No | No | |
| M4100 | Sphygmomanometer, wall-mounted | 5 | Yes | No | No | |
| M4116 | Monitor, Vital signs | 5 | Yes | No | No | |
| M4200 | Otoscope, wall-mounted | 5 | Yes | No | No | |
| M4255 | Stand, IV, Mobile | 1 | Yes | No | No | |
| M4655 | Table, Examination | 3 | Yes | No | No | |
| M4705 | Wheelchair, Folding | 16 | Yes | No | No | |
| M7401 | Light, Exam, Mobile | 4 | Yes | No | No | |
| M7710 | Electrocardiograph, Portable | 1 | Yes | No | No | |
| M8085 | Lift, Patient, Mobile, Bariatric | 1 | Yes | No | No | |
| M8810 | Stand, Mayo | 1 | Yes | No | No | |
| M9025 | Table, Examination | 2 | Yes | No | No | |

### FFE GENERAL NOTES

1. REFER TO TECHNICAL SPECIFICATIONS FOR REQUIREMENTS OF CONTRACTOR PROVIDED RESTROOM ACCESSORIES.

2. REFER TO INTERIOR ELEVATIONS A211-213 FOR MOUNTING HEIGHTS OF CONTRACTOR INSTALLED ITEMS.

3. FFE LAYOUT SHOWN AS OWNER INSTALLED IS FOR REFERENCE ONLY. FINAL LAYOUT TO BE PROVIDED & CONFIRMED BY OWNER.

4. QUANTITIES SHOWN IN SCHEDULE ABOVE TO BE COORDINATED WITH FFE DRAWINGS & OWNER REQUIREMENTS PRIOR TO PURCHASING.

5. FFE ITEM MAY BE TAGGED ONCE IN PLANS & ELEVATIONS, HOWEVER, TAG APPLIES TO ALL SIMILAR SITUATIONS.

### FFE LEGEND

| | |
|---|---|
| X0000 | OWNER'S FURNITURE/EQUIPMENT IDENTIFICATION (JSN#) |
| | FFE TO BE INSTALLED BY OWNER |
| | FFE TO BE INSTALLED BY CONTRACTOR |
| CC | CONTRACTOR PROVIDED & CONTRACTOR INSTALLED |
| VC | VA PROVIDED & CONTRACTOR INSTALLED |
| VV | VA PROVIDED & VA INSTALLED |

TRUE NORTH PROJECT NORTH

## FURNISHINGS & EQUIPMENT PLAN , AREA C (1)

1/4" = 1'-0"

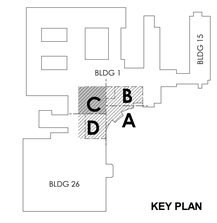


KEY PLAN

| No. | Description | Date |
|---|---|---|
| | | |

## ENGINEERS & CONSULTANTS:

**CIVIL**
SK Design Group, Inc.
4600 College Blvd. Suite 100
Overland Park, KS 66211
913.451.1818

**STRUCTURAL**
Leigh & O'Kane
9201 Ward Parkway, Suite 301
Kansas City, MO 64114
816.444.3144

**MECHANICAL, ELECTRICAL, PLUMBING, TELECOM, SECURITY**
InSite Group, Inc.
1950 NW Copper Oaks Cr
Blue Springs, MO 64015
816.228.3377

**FIRE PROTECTION & LIFE SAFETY**
FSC, Inc.
9225 Indian Creek Pkwy, Ste 300
Overland Park, KS 66210
913.722.3473

**ASBESTOS ABATEMENT**
Terracon
13910 W 96th Terrace
Lenexa, KS 66215
913.492.7777

**COMMISSIONING**
Pro Balance, Inc.
5411 West 40 Highway
Blue Springs, MO 64015
816.228.7800

STATE OF MISSOURI — JULIE BLACK WELLNER NUMBER A-5006 — REGISTERED ARCHITECT

## ARCHITECT:

WELLNER architects inc.
Wellner Architects, Inc.
802 Broadway Blvd, 4th Floor
Kansas City, MO 64105
816.221.0017

Drawing Title: 1ST FLOOR FURNISHINGS AND EQUIPMENT, AREA C

Approved: Kathleen R. Fogarty, Medical Center Director

Project Title: CONSTRUCT OEF/OIF AND SPECIALTY CARE ADDITION

Location: 4801 LINWOOD BLVD, KANSAS CITY, MO 64128

Date: 15 April 2016 | Checked: MJS | Drawn: AMM

Project Number: 589-CA3-472

Building Number: 1

Drawing Number: I-113

Dwg. 121 of 188

Office of Construction and Facilities Management

Department of Veterans Affairs

4/14/2016 4:45:23 PM

VA FORM 08-6231

SOLICITATION FOR CONSTRUCTION PROPOSAL DOCUMENTS

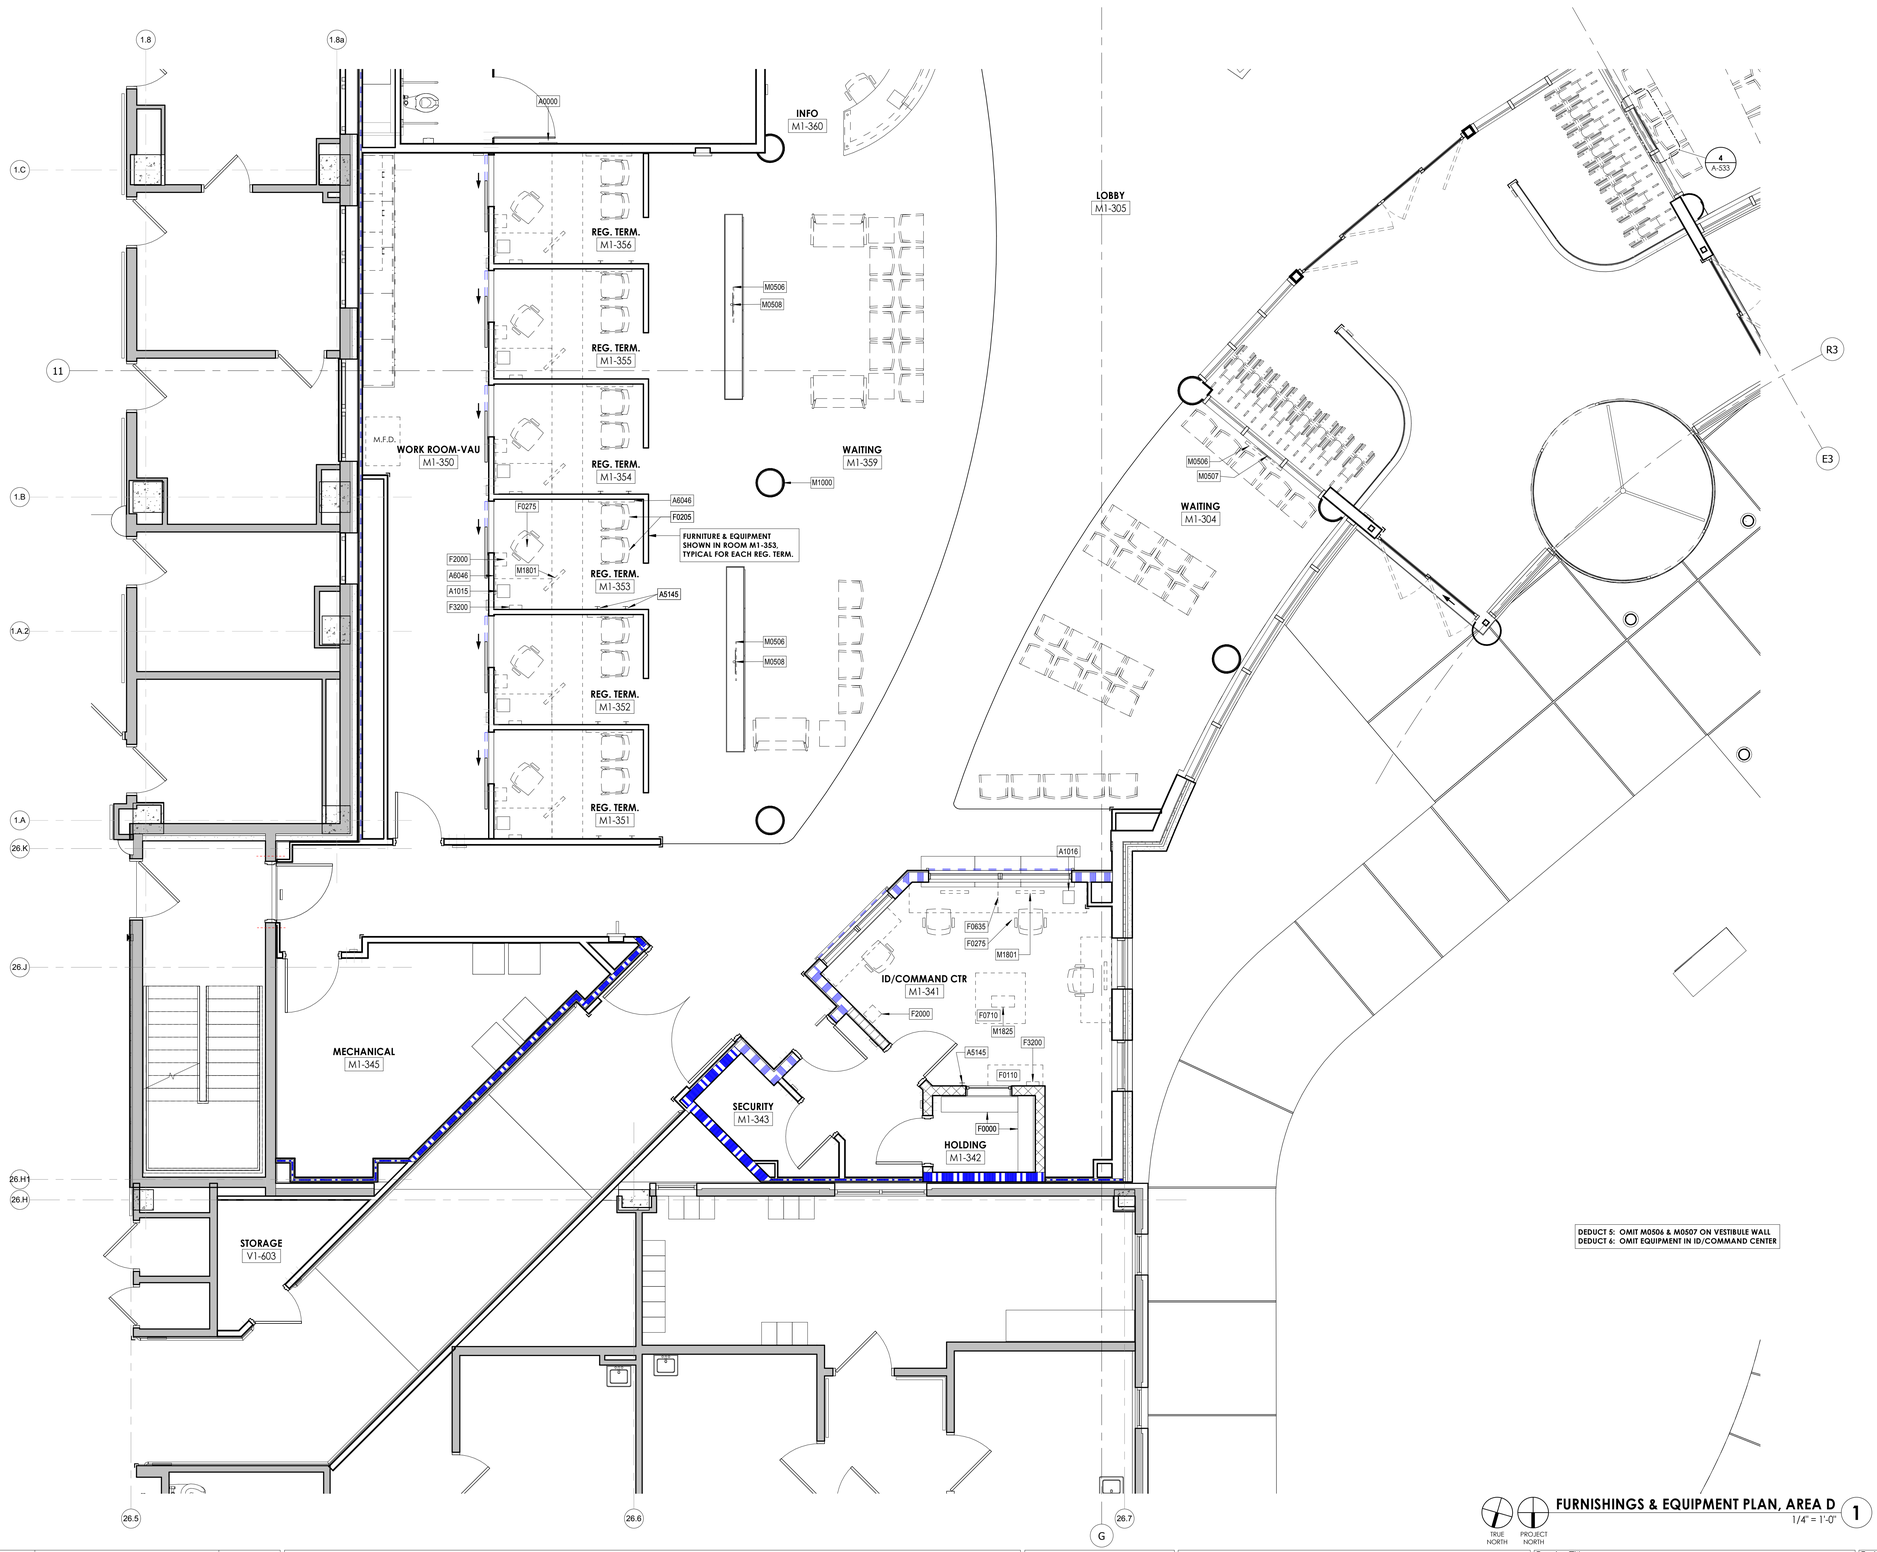


DEDUCT 5: OMIT M0506 & M0507 ON VESTIBULE WALL
DEDUCT 6: OMIT EQUIPMENT IN ID/COMMAND CENTER

TRUE NORTH PROJECT NORTH

## FURNISHINGS & EQUIPMENT PLAN, AREA D (1)

1/4" = 1'-0"

# FFE SCHEDULE

| JSN | NAME | QTY | VV | VC | CC | Comments |
|---|---|---|---|---|---|---|
| A0000 | Tampon/Napkin Vendor | 1 | No | No | Yes | |
| A1011 | Telephone, Desk | 13 | No | No | Yes | |
| A1012 | Telephone, Wall-mounted | 7 | No | No | Yes | |
| A1015 | Telephone, Desk, Multiple line | 11 | No | No | Yes | |
| A1016 | Telephone, Desk | 1 | No | No | Yes | |
| A1067 | Mirror, SS Frame, 18x36 | 9 | No | No | Yes | |
| A1080 | Mirror, Pasture, 24x36 | 1 | No | No | Yes | |
| A1132 | Rail, Accessory Mounting | 1 | Yes | No | No | |
| A4995 | Diaper Changing, Wall-mounted | 2 | No | No | Yes | |
| A5075 | Soap Dispenser | 14 | No | Yes | No | |
| A5077 | Dispenser, Hand Sanitizer | 1 | Yes | No | No | |
| A5082 | Paper Towel Dispenser, Hands Free | 14 | No | Yes | No | |
| A5090 | Disposal, Sanitary Napkin, SS, Surface Mounted | 7 | No | No | Yes | |
| A5106 | Waste Disposal Units, Sharps w/glove dispenser | 1 | Yes | No | No | |
| A5107 | Dispenser, Gloves | 4 | Yes | No | No | |
| A5108 | Waste Disposal Units, Sharps | 4 | Yes | No | No | |
| A5109 | Grab Bar, SS, 1-2/4" Dia, 2 wall, 36" x42" | 2 | No | No | Yes | For in wall support, refer to 15/A-512 |
| A5110 | Grab Bar, SS, 1-1/4" Dia., 42" | 8 | No | No | Yes | For in wall support, refer to 15/A-512 |
| A5110 | Grab Bar, SS, 1-2/4" Dia, 18" | 6 | No | No | Yes | For in wall support, refer to 15/A-512 |
| A5111 | Grab Bar, S.S. swing-upw/integral tissue dispenser | 8 | No | No | Yes | For in wall support, refer to 9/A-532 |
| A5145 | Hook, Garment, Double, SS | 26 | No | No | Yes | Mount- 60" AFF |
| A5180 | Track, Cubicle, Surface Mounted w/Curtain | 6 | No | No | Yes | Curtain provided by owner |
| A5200 | Toilet Tissue Dispenser, SS, Surface Mounted, 2-roll | 6 | No | Yes | No | |
| A6046 | Artwork | 28 | Yes | No | No | |
| E0000 | Copier, Printer | 2 | Yes | No | No | |
| E0042 | Workstation, Computer, Free-standing | 8 | Yes | No | No | |
| E0078 | Desk | 4 | Yes | No | No | |
| E0078 | Desk, L-Shaped | 12 | Yes | No | No | |
| E0123 | Workstation, Straight, Free-standing, 60" | 4 | Yes | No | No | |
| E0915 | Locker, Supply | 1 | Yes | No | No | |
| E0930 | Locker, Supply | 2 | Yes | No | No | |
| E0933 | Locker, Supply | 2 | Yes | No | No | |
| E0945 | Cart, Computer | 3 | Yes | No | No | |
| E0948 | Cart, General Storage | 5 | Yes | No | No | |
| F0000 | 5'-0"W x 12"D Stainless Steel Bench | 2 | No | No | Yes | Bolt to wall thru seat lip |
| F0110 | Bookshelf, 3 Shelf | 2 | Yes | No | No | |
| F0205 | Chair, Side w/Arms | 36 | Yes | No | No | |
| F0206 | Sofa | 5 | Yes | No | No | |
| F0255 | Chair, Waiting w/Arms, Upholstered | 108 | Yes | No | No | |
| F0275 | Chair, Task, High-back | 37 | Yes | No | No | |
| F0295 | Chair, Stacking | 18 | Yes | No | No | |
| F0340 | Stool, Self-adjusting | 5 | Yes | No | No | |
| F0375 | Sofa | 2 | Yes | No | No | |
| F0420 | Cabinet, File, Lateral | 4 | Yes | No | No | |
| F0435 | Cabinet, Storage, Multimedia | 1 | Yes | No | No | |
| F0510 | Cart, Soiled Linen | 2 | Yes | No | No | |
| F0535 | Cart, Utility | 1 | Yes | No | No | |
| F0635 | Desk, Double Pedestal | 4 | Yes | No | No | |
| F0690 | Workstation, Computer, Retractable | 2 | Yes | No | No | |
| F0710 | Table, Computer with Printer | 1 | Yes | No | No | |
| F0725 | Side Table, Wood | 12 | Yes | No | No | |
| F0750 | Table, Mobile, 24x60 | 2 | Yes | No | No | |
| F0860 | Table, Mobile, 24x60 | 3 | Yes | No | No | |
| F2000 | Wastepaper, Basket | 15 | Yes | No | No | |
| F2005 | Wastepaper, Basket-Wood | 2 | Yes | No | No | |
| F2010 | Wastepaper, Step-on | 8 | Yes | No | No | |
| F2015 | Wastepaper, Swinging doors | 4 | Yes | No | No | |
| F2420 | Lamp, Table | 2 | Yes | No | No | |
| F3010 | Board, Tack/Marker | 4 | Yes | No | No | |
| F3060 | Interactive White Board | 1 | No | No | Yes | Smartboard, Model#SBID806Si-GS-SMP |
| F3200 | Clock | 17 | Yes | No | No | |
| M0506 | Television, 42" Flatscreen | 6 | Yes | No | No | |
| M0506 | Television, 60" Flatscreen | 2 | Yes | No | No | |
| M0507 | Television, Wall Mount Bracket | 8 | No | No | Yes | Rocketfish, Model # RF-TVMLPT03 |
| M0508 | Television, Ceiling Mount Bracket | 2 | No | No | Yes | SIIG, Model #CE-MTOT12-S1 |
| M0750 | Flowmeter, Air Connect w/50 PSI Supply | 1 | Yes | No | No | |
| M0755 | Flowmeter, Oxygen | 1 | Yes | No | No | |
| M0765 | Regulator, Vacuum | 1 | Yes | No | No | |
| M1000 | Wireless Digital number display | 1 | No | No | Yes | Recessed in column cover, re: 2/A-211 |
| M1801 | Computer, Microprocessing | 33 | Yes | No | No | |
| M1802 | Workstation, Computer, Retractable | 4 | Yes | No | No | |
| M1825 | Printer, Desktop | 3 | Yes | No | No | |
| M1890 | Kiosk, Educational | 3 | Yes | No | No | |
| M2055 | Shelving, Wire 18x48 | 3 | Yes | No | No | |
| M2070 | Shelving, Wire 18x36 | 2 | Yes | No | No | |
| M3070 | Hamper, Linen, Mobile | 1 | Yes | No | No | |
| M3072 | Waste, Infectious | 4 | Yes | No | No | |
| M3150 | Distribution, Meds | 3 | Yes | No | No | |
| M4100 | Sphygmomanometer, wall-mounted | 5 | Yes | No | No | |
| M4116 | Monitor, Vital signs | 5 | Yes | No | No | |
| M4200 | Otoscope, wall-mounted | 5 | Yes | No | No | |
| M4255 | Stand, IV, Mobile | 1 | Yes | No | No | |
| M4655 | Table, Examination | 3 | Yes | No | No | |
| M4705 | Wheelchair, Folding | 16 | Yes | No | No | |
| M7401 | Light, Exam, Mobile | 4 | Yes | No | No | |
| M7710 | Electrocardiograph, Portable | 1 | Yes | No | No | |
| M8085 | Lift, Patient, Mobile, Bariatric | 1 | Yes | No | No | |
| M8810 | Stand, Mayo | 1 | Yes | No | No | |
| M9025 | Table, Examination | 2 | Yes | No | No | |

### FFE GENERAL NOTES

1. REFER TO TECHNICAL SPECIFICATIONS FOR REQUIREMENTS OF CONTRACTOR PROVIDED RESTROOM ACCESSORIES.

2. REFER TO INTERIOR ELEVATIONS A211-213 FOR MOUNTING HEIGHTS OF CONTRACTOR INSTALLED ITEMS.

3. FFE LAYOUT SHOWN AS OWNER INSTALLED IS FOR REFERENCE ONLY. FINAL LAYOUT TO BE PROVIDED & CONFIRMED BY OWNER.

4. QUANTITIES SHOWN IN SCHEDULE ABOVE TO BE COORDINATED WITH FFE DRAWINGS & OWNER REQUIREMENTS PRIOR TO PURCHASING.

5. FFE ITEM MAY BE TAGGED ONCE IN PLANS & ELEVATIONS, HOWEVER, TAG APPLIES TO ALL SIMILAR SITUATIONS.

### FFE LEGEND

| | |
|---|---|
| X0000 | OWNER'S FURNITURE/EQUIPMENT IDENTIFICATION (JSN#) |
| | FFE TO BE INSTALLED BY OWNER |
| | FFE TO BE INSTALLED BY CONTRACTOR |
| CC | CONTRACTOR PROVIDED & CONTRACTOR INSTALLED |
| VC | VA PROVIDED & CONTRACTOR INSTALLED |
| VV | VA PROVIDED & VA INSTALLED |

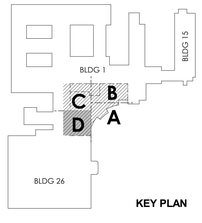


KEY PLAN

| No. | Description | Date |
|---|---|---|
| | | |


ENGINEERS & CONSULTANTS:

CIVIL
SK Design Group, Inc.
Since 1989
SK Design Group, Inc.
4600 College Blvd, Suite 100
Overland Park, KS 66211
913.451.1818

STRUCTURAL
Leigh & O'Kane
Leigh & O'Kane
9201 Ward Parkway, Suite 301
Kansas City, MO 64114
816.444.3144

MECHANICAL, ELECTRICAL, PLUMBING, TELECOM, SECURITY
InSite Group, Inc.
Consulting Engineers
InSite Group, Inc.
1950 NW Copper Oaks Cr
Blue Springs, MO 64015
816.228.3377

FIRE PROTECTION & LIFE SAFETY
FSC, Inc.
CONSULTING ENGINEERS
FSC, Inc.
9225 Indian Creek Pkwy, Ste 300
Overland Park, KS 66210
913.722.3473

ASBESTOS ABATEMENT
Terracon
Consulting Engineers and Scientists
Terracon
13910 W 96th Terrace
Lenexa, KS 66215
913.492.7777

COMMISSIONING
pb pro balance
Pro Balance, Inc.
5411 West 40 Highway
Blue Springs, MO 64015
816.228.7800


STATE OF MISSOURI
JULIE BLACK WELLNER
NUMBER A-5006
REGISTERED ARCHITECT


ARCHITECT:
WELLNER architects inc.
Wellner Architects, Inc.
802 Broadway Blvd, 4th Floor
Kansas City, MO 64105
816.221.0017


Drawing Title: 1ST FLOOR FURNISHINGS AND EQUIPMENT, AREA D

Approved: Kathleen R. Fogarty, Medical Center Director

Project Title: CONSTRUCT OEF/OIF AND SPECIALTY CARE ADDITION

Location: 4801 LINWOOD BLVD, KANSAS CITY, MO 64128

Date: 15 April 2016 | Checked: MJS | Drawn: AMM

Project Number: 589-CA3-472

Building Number: 1

Drawing Number: I-114

Dwg. 122 of 188

Office of Construction and Facilities Management

Department of Veterans Affairs

4/14/2016 4:46:34 PM

VA FORM 08-6231

SOLICITATION FOR CONSTRUCTION PROPOSAL DOCUMENTS