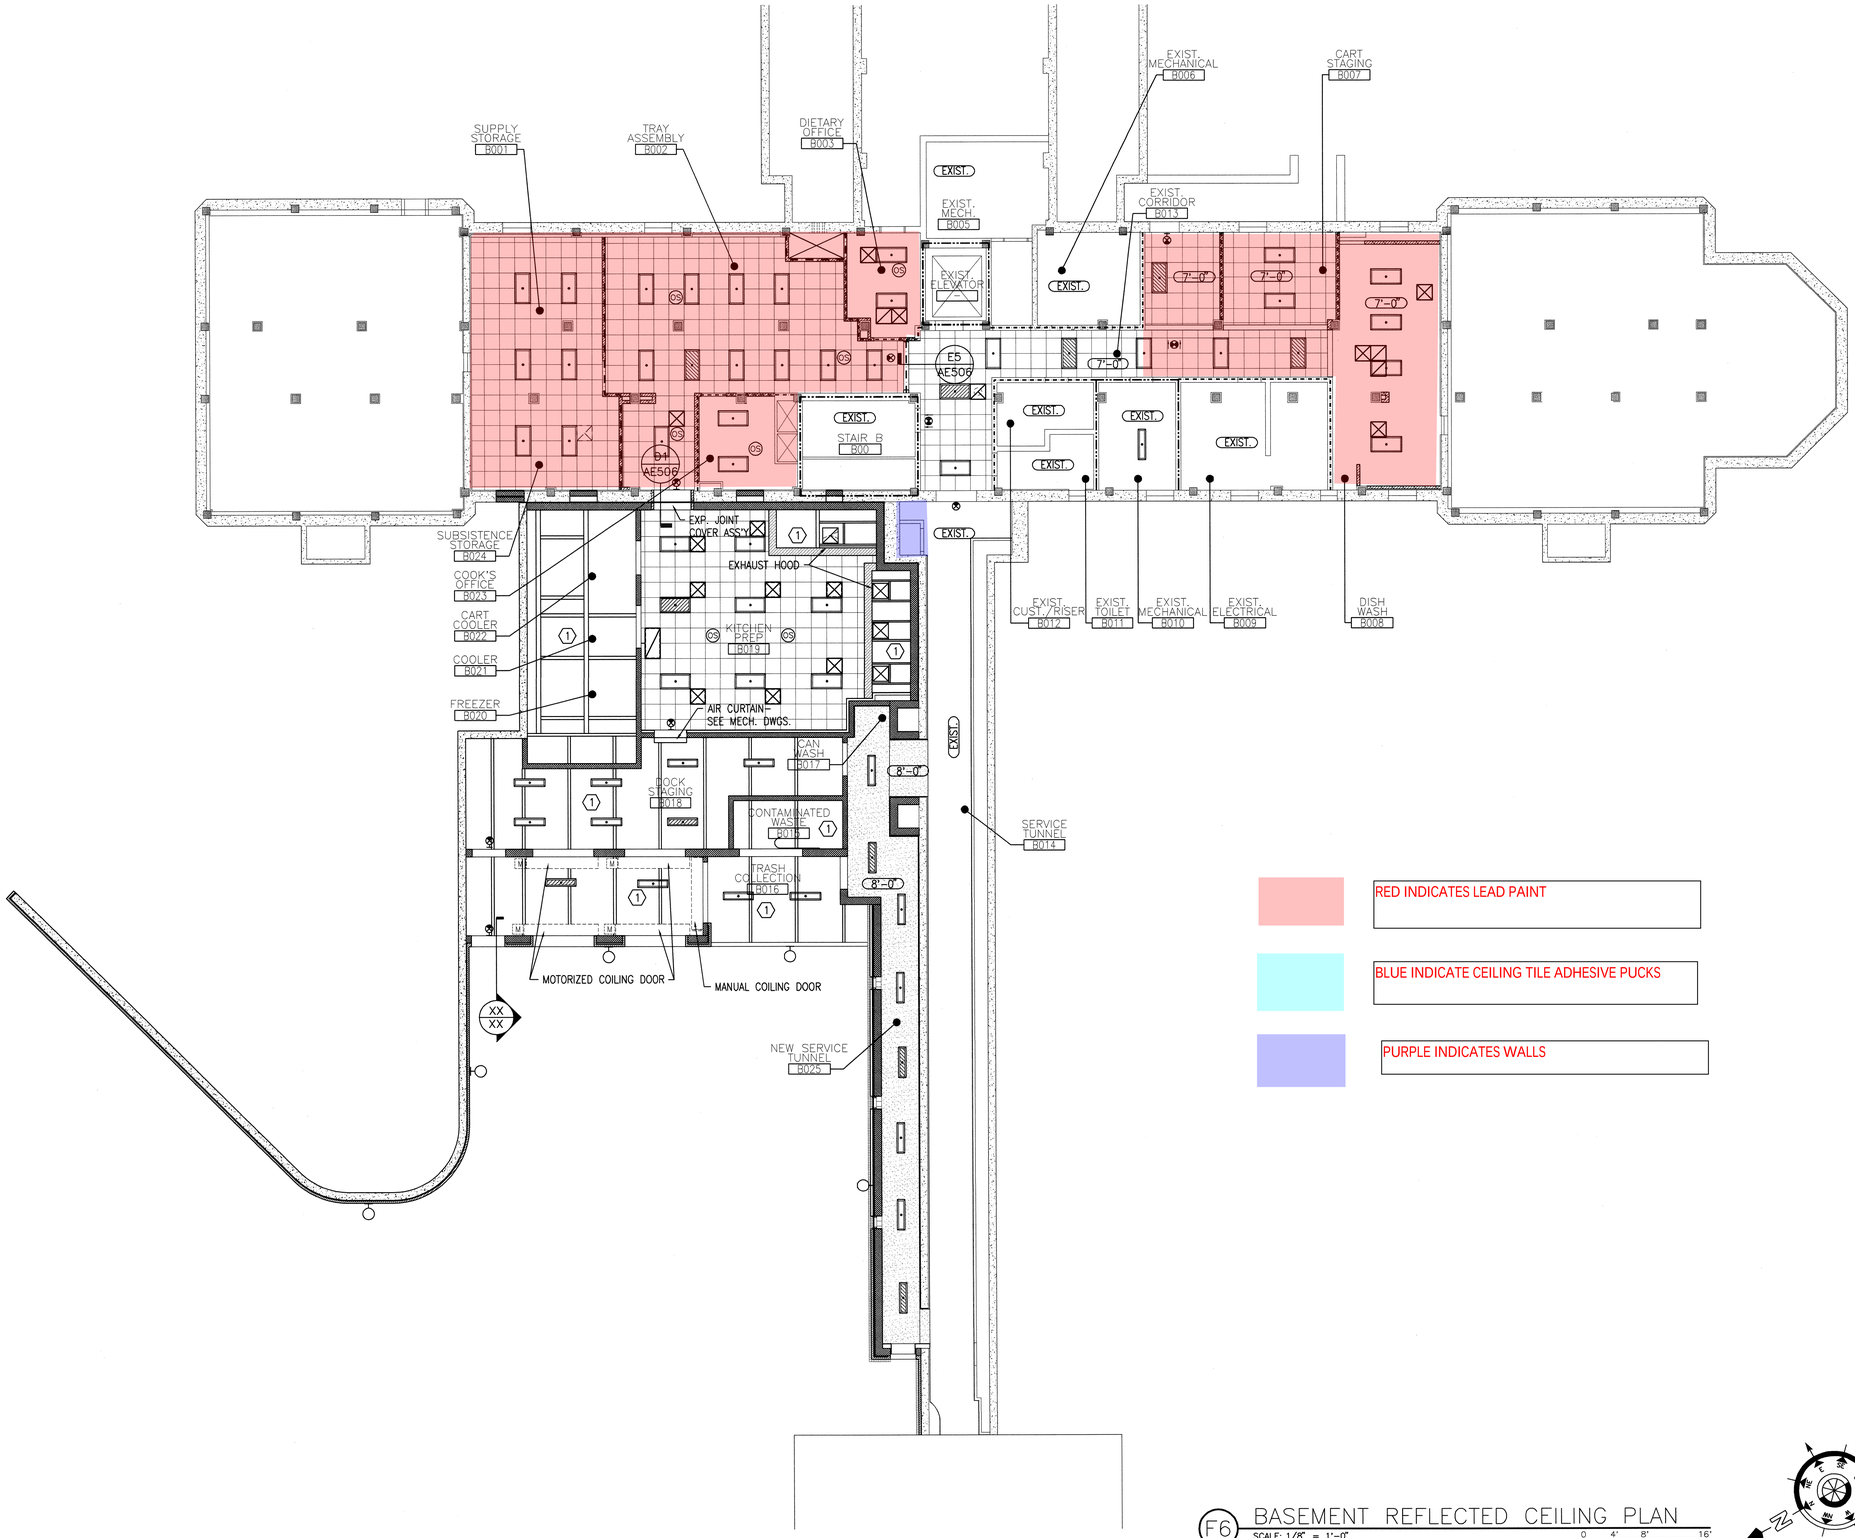

F6 BASEMENT REFLECTED CEILING PLAN
SCALE: 1/8" = 1'-0"

0 4' 8' 16'

GENERAL SHEET NOTES

A. FIELD VERIFY CEILING HEIGHTS AND MATCH EXISTING WHERE POSSIBLE.
B. TYPICAL ACOUSTICAL CEILING PANELS ARE AT 8'-0" A.F.F. U.N.O.
C. TYPICAL GWB SOFFITS AND CEILINGS ARE AT 7'-6" A.F.F. U.N.O.

RCP PLAN SYMBOLS

- FLUORESCENT LIGHT FIXTURE (EMERGENCY)
- 2x4 FLUORESCENT LIGHT FIXTURE
- RECESSED CAN LIGHT FIXTURE
- EXIT SIGN – WALL MOUNT/ CEILING MOUNT
- LAY-IN ACOUSTICAL CEILING TILE
- GYPSUM BOARD CEILINGS AND SOFFITS
- STAINLESS STEEL CEILING TILE
- HVAC RETURN AIR GRILLE
- HVAC SUPPLY AIR DIFFUSER
- HVAC EXHAUST GRILLE
- OCCUPANCY SENSOR
- X'-X" CEILING HEIGHT TAG
- WALL MOUNTED LIGHT

RCP KEYNOTES (#)

1. EXPOSED STRUCTURE. SEE FINISH PLAN AND SCHEDULE FOR MORE INFORMATION.
2. CURTAIN TRACK.

RED INDICATES LEAD PAINT

BLUE INDICATE CEILING TILE ADHESIVE PUCKS

PURPLE INDICATES WALLS

REVISION NO.	REVISION DESCRIPTION	
Revisions		By Date

Department of Veterans Affairs
VA Butler Healthcare
325 New Castle Road
Butler, Pa. 16001

SEAL

Architect/Engineer Address
Harrell, Saltrick & Hopper
Design & Management Solutions for the Built Environment
8016 TOWER POINT DRIVE CHARLOTTE, NC 28227
P 704.814.1320 F 704.321.0833
WWW.HSHPC.COM
COPYRIGHT © 2013 HARRELL SALTRICK & HOPPER, PC
HSH PROJECT # 12019

Recommended Approvals:	
1. MEDICAL DIRECTOR	6. SAFETY MANAGER
2. ASSOCIATE DIRECTOR	7. GENERAL ENGINEER
3. CHIEF OF STAFF	8. COR
4. SERVICE LINE MGRS.	
5. INFECTION CONTROL MANAGER	

Drawing Title: BASEMENT REFLECTED CEILING PLAN
FINAL BID DOCUMENTS
Project Title: RENOVATE BUILDING 2
Drawn: MDW
Checked
Building Number
Reviewed
AutoCAD File Name
Const. Contract No.
Date: APRIL 08, 2013
Project Number: 529-12-107
DRAWING No. AE105
DWG 48 OF 159
Veterans Affairs