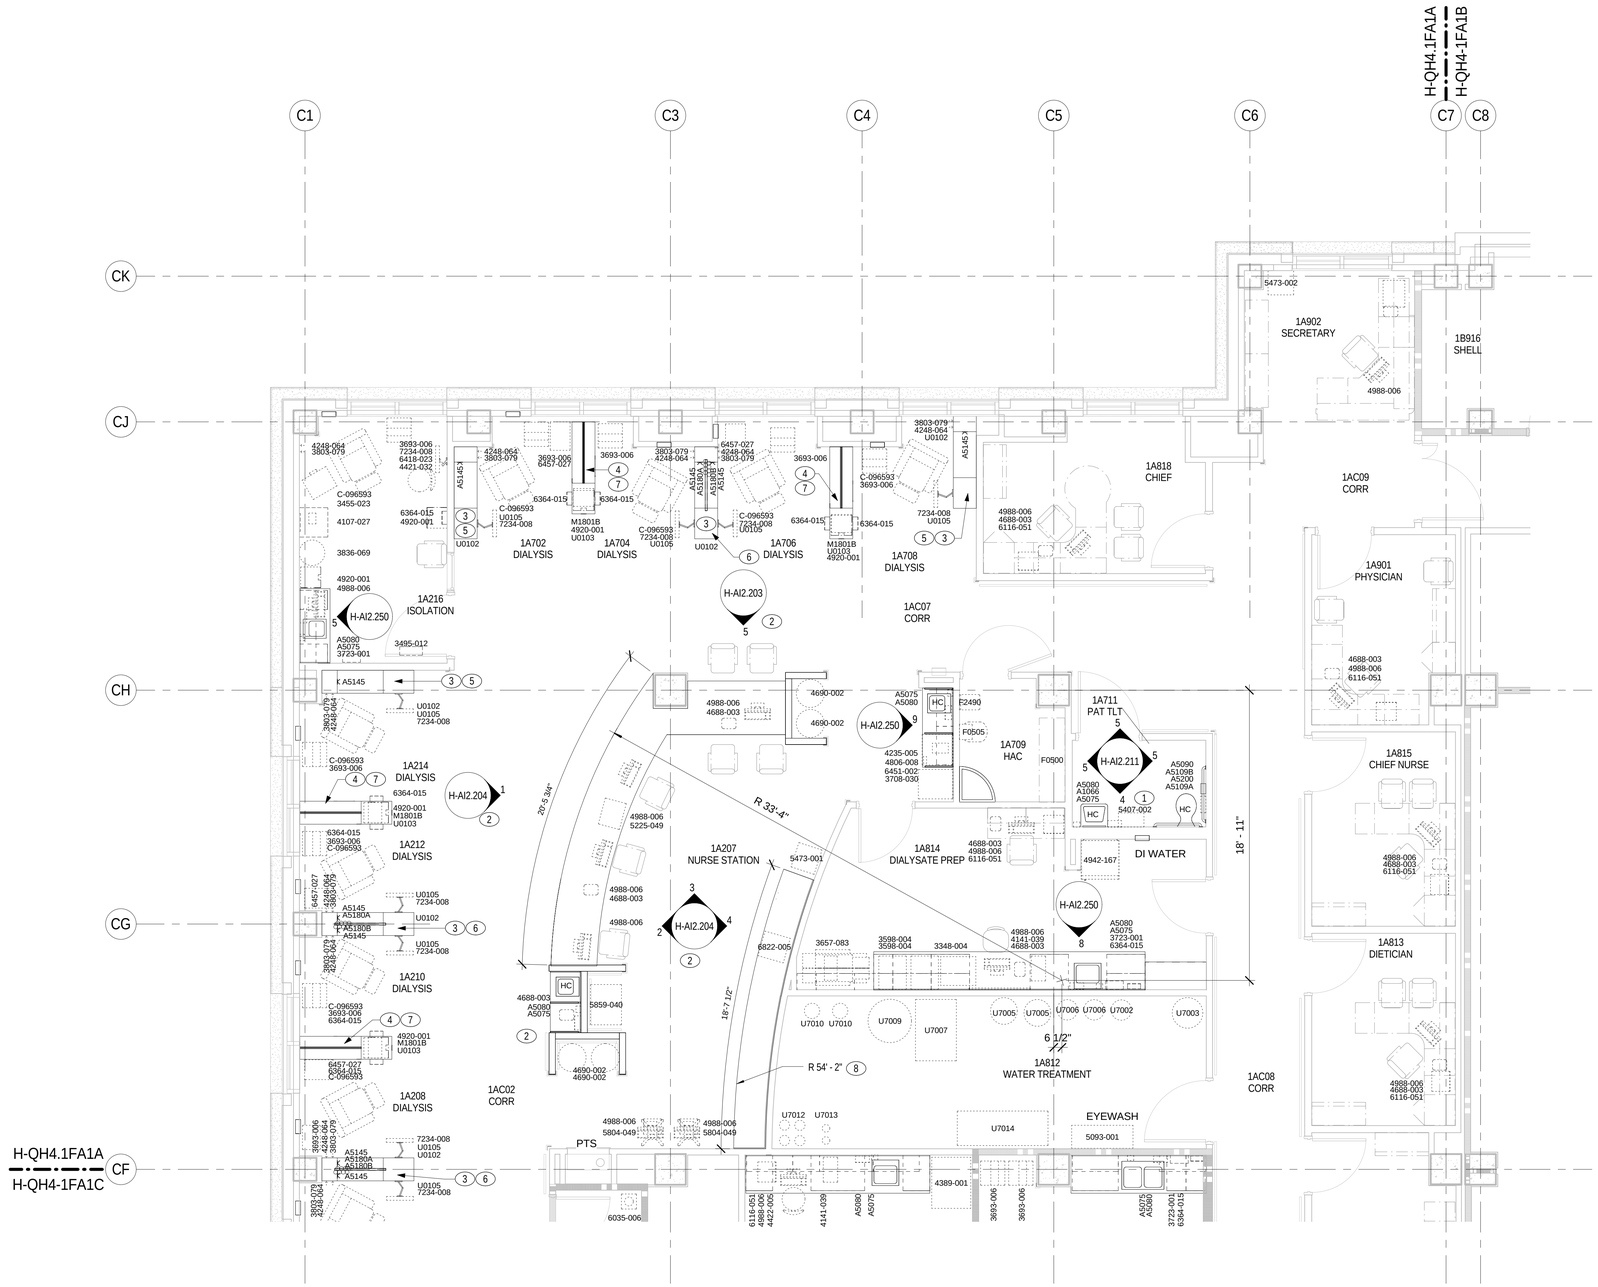

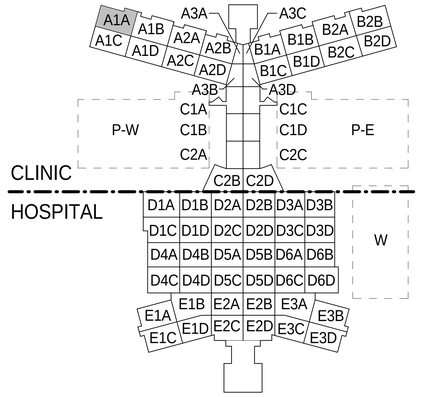

KEY PLAN

AREA A, ZONE 1, SECTOR A

0 2' 4' 8' 16'

1/4" = 1'-0" GRAPHIC SCALE

NOTES:

SHEET NOTES:

A. SEE SHEET G-011 FOR GENERAL ABBREVIATIONS AND ARCHITECTURAL SYMBOLS.

B. FOR MEDICAL EQUIPMENT IDENTIFIED BY NUMERIC CODE (I.E. 5936-043), REFER TO SPECIFICATION SECTION 11 70 00, EQUIPMENT SUMMARY REPORT.

C. FOR NON-MEDICAL EQUIPMENT AND ACCESSORIES IDENTIFIED BY AN ALPH-NUMERIC CODE (I.E. A5080), REFER TO SHEET SERIES H-QH6.100.

D. NON TAGGED FURNITURE SHOWN FOR COORDINATION. NOT IN CONTRACT.

E. REFER TO SHEET H-QH6.102 FOR TYPICAL MOUNTING HEIGHTS.

F. REFER TO SHEET H-QH6.102 FOR TYPICAL HC TOILET ROOM MOUNTING HEIGHTS.

G. ALL PATIENT LIFTS ARE TO BE SUPPORTED DIRECTLY FROM STRUCTURAL DECK, U.N.O. SEE DETAIL 6/H-QH5.101.

H. ALL TOILET PARTITIONS ARE TO BE CEILING SUPPORTED, U.N.O. SEE DETAIL 2/HAE5.431.

I. REFER TO H-IN1 SERIES FOR WALL FINISH LOCATION PLANS, AND FOR ADDITIONAL ROOM FINISH AND WALL PROTECTION INFORMATION.

J. REFER TO SHEET SERIES H-IN6 FOR KEY TO FINISHES FOR CUBICLE CURTAIN MATERIAL INFORMATION.

K. REFER TO SHEET SERIES H-AI1 FOR CUBICLE CURTAIN TRACK LOCATIONS.

L. SEE SERIES H-MP FOR MEDICAL GAS PLACEMENT LOCATIONS.

M. REFER TO SHEET SERIES H-QH5 FOR TYPICAL EQUIPMENT MOUNTING DETAILS.

N. COORDINATE POWER AND DATA WITH WORKSTATIONS IN OPEN OFFICE AREA. REFER TO SHEET SERIES H-EP AND H-ET FOR ADDITIONAL INFORMATION.

KEY NOTES: (00)

1 ELEVATION TYPICAL FOR ALL ROOMS IDENTIFIED AS "PATIENT TOILET" ON THIS SHEET UNLESS OTHERWISE NOTED, INTENT IS FOR TILE PATTTERN.
2 ELEVATION INTENT IS FOR MILLWORK AND FINISH IDENTIFICATION.
3 REFER TO 6, 7 / H-AI2.203 FOR FINISH AND DETAIL INFORMATION
4 REFER TO 8, 9 / H-AI2.203 FOR FINISH AND DETAIL INFORMATION
5 SINGLE SIDED UNIT, JSN # U0102
6 DOUBLE SIDED UNIT, JSN # U0102
7 DOUBLE SIDED UNIT, JSN # U0103
8 MATCH WALL RADIUS

BUILDING IS FULLY SPRINKLERED

No.	Description	Date

CONSULTANTS:

Professional Seals:

STATE OF FLORIDA — REGISTERED ARCHITECT — 6-4-10

ARCHITECT/ENGINEERS:

RLF ELLERBE BECKET
A JOINT VENTURE

145 Lincoln Avenue
Winter Park, Florida 32789
407 647 1039

1001 G Street,NW, Suite 1000
Washington, D.C. 20001
202 654 9300

Drawing Title: HOSPITAL / CLINIC LEVEL 1, AREA A, ZONE 1, SECTOR A EQUIPMENT PLAN

Approved: Project Director: Milan Arsenic

Project Title: A NEW HOSPITAL FOR VAMC ORLANDO, FLORIDA

Location: Orlando, Florida

Date: 04 JUNE, 2010 | Checked: BKH | Drawn: EB / RLF

Project Number: 673-950

Building Number: 01 AND 02

Drawing Number: H-QH4.1FA1A

Dwg.1618 of 4322

OFFICE OF FACILITIES MANAGEMENT

Department of Veterans Affairs

VA FORM 08-6231, OCT 1978