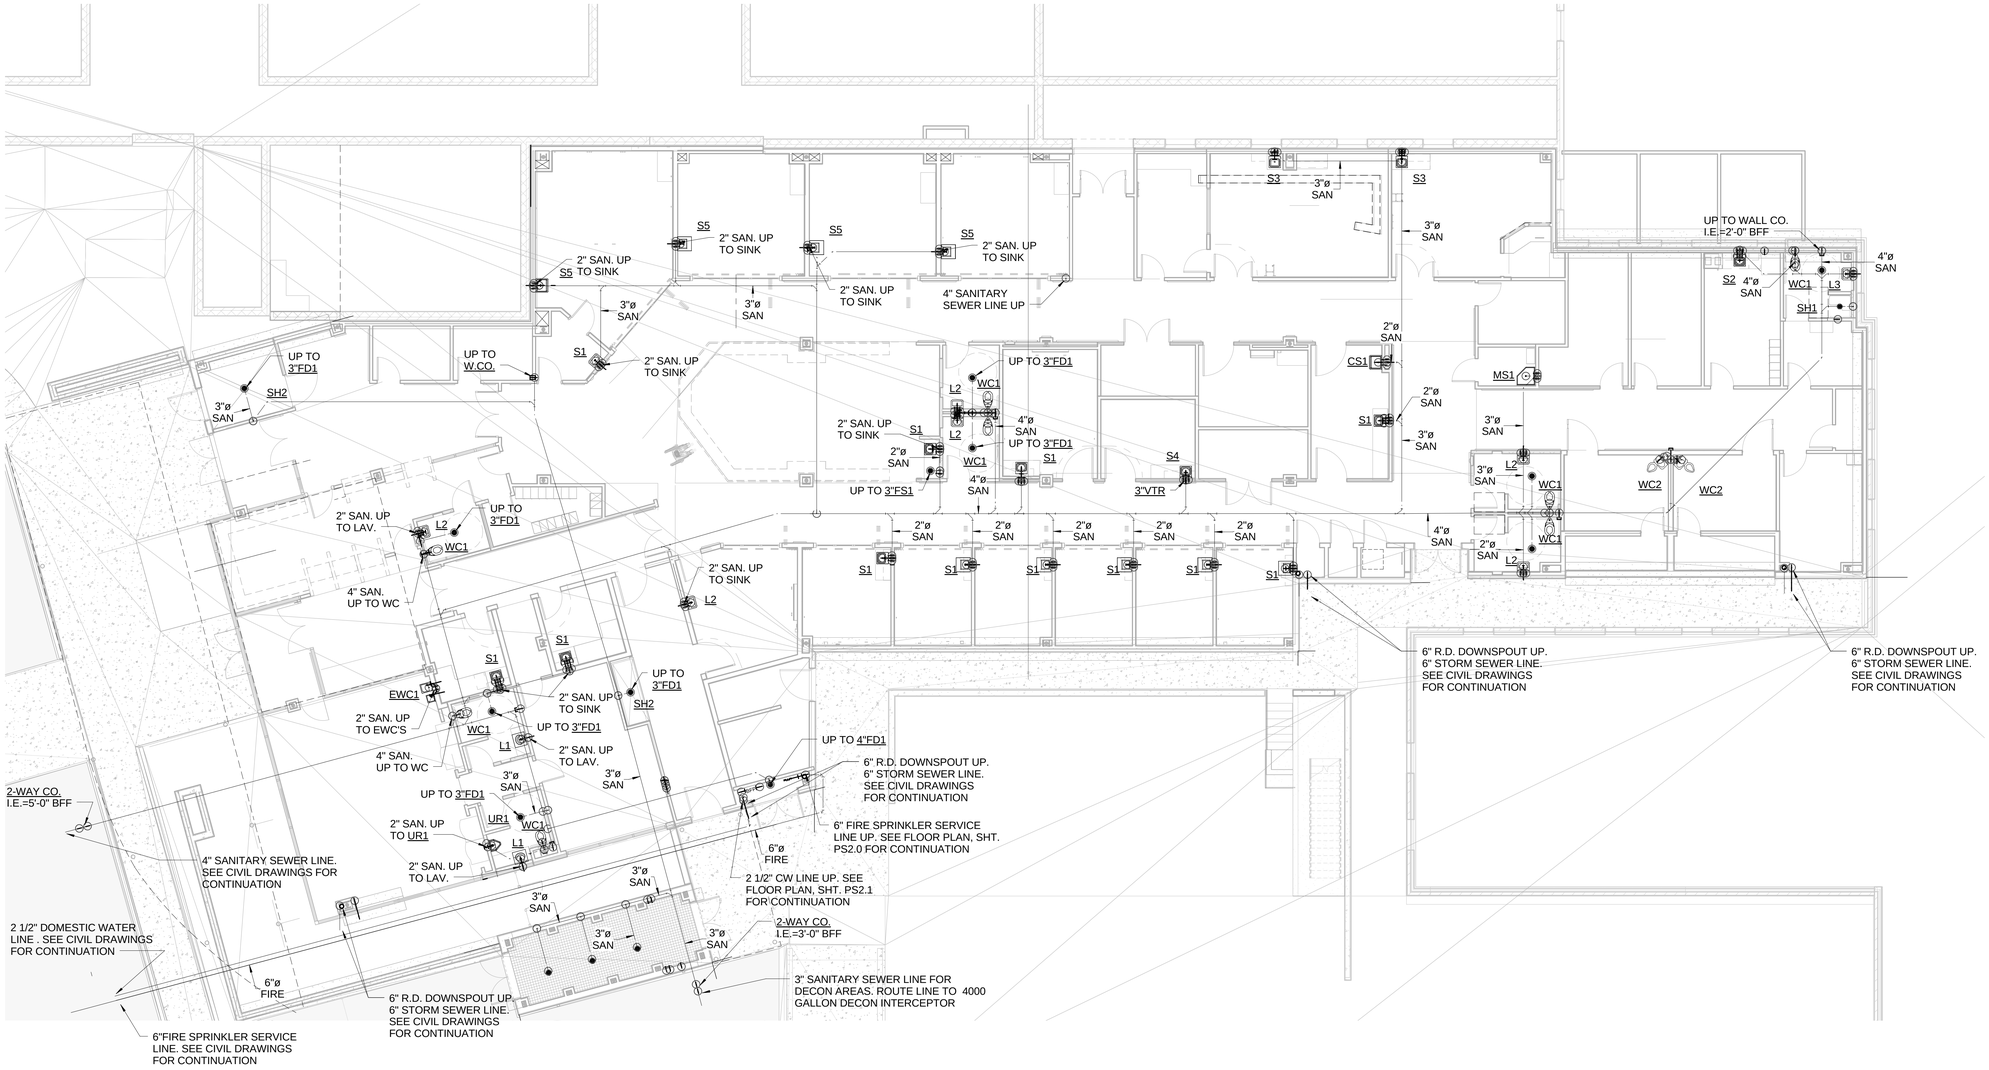

Keynote Legend	
Key Value	Keynote Text

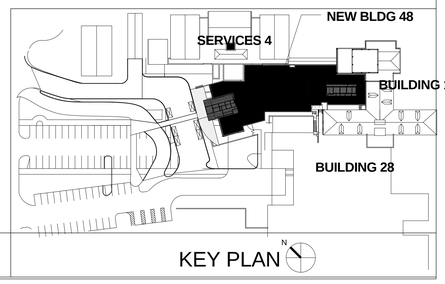

KEY PLAN

PLUMBING LEVEL 1 UNDERFLOOR PLAN

TELIOS
3535 Travis Street, Ste. 115
Dallas, Texas 75204
phone: 214.744.6199
fax: 214.744.0770
Texas Registration #F-6494
MEP ENGINEERING • ENERGY MODELING
LEED CONSULTATION • COMMISSIONING

Department of Veterans Affairs

STATE OF TEXAS SHANNON K. McCALL 82715 REGISTERED PROFESSIONAL ENGINEER
07/15/11

ARCHITECT OF RECORD:
SBBL Architecture + Planning
1001 North Alvernon Way # 105, Tucson, Arizona 85711
t: 520.620.0255 f: 520.620.0553 e: sbbl@sbbl.biz

EMERGENCY DEPARTMENT

AMARILLO VA HEALTH CARE SYSTEM
AMARILLO, TEXAS

Approved: VA Area Proj. Mgr.

V.A. PROJECT NO: VA258-P-0196
SBBL PROJECT NO: 0110.00.0
DRAWN BY: Author
CHECKED BY: Checker
DATE: 07/15/11

△	Date	Revision

Approved: Med. Cter. Director

Approved: Asst. Admin Engineering Service

Approved: Asst. VA Medical Director

Approved: Chief of Facilities

Approved: Chief of Engineering

Approved: Chief of Projects

48-PS2.0