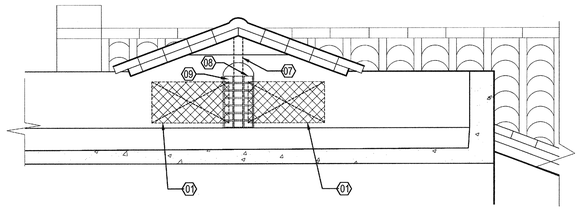

A1 PARTIAL DEMO ELEVATION
SCALE:1/2" = 1'-0"

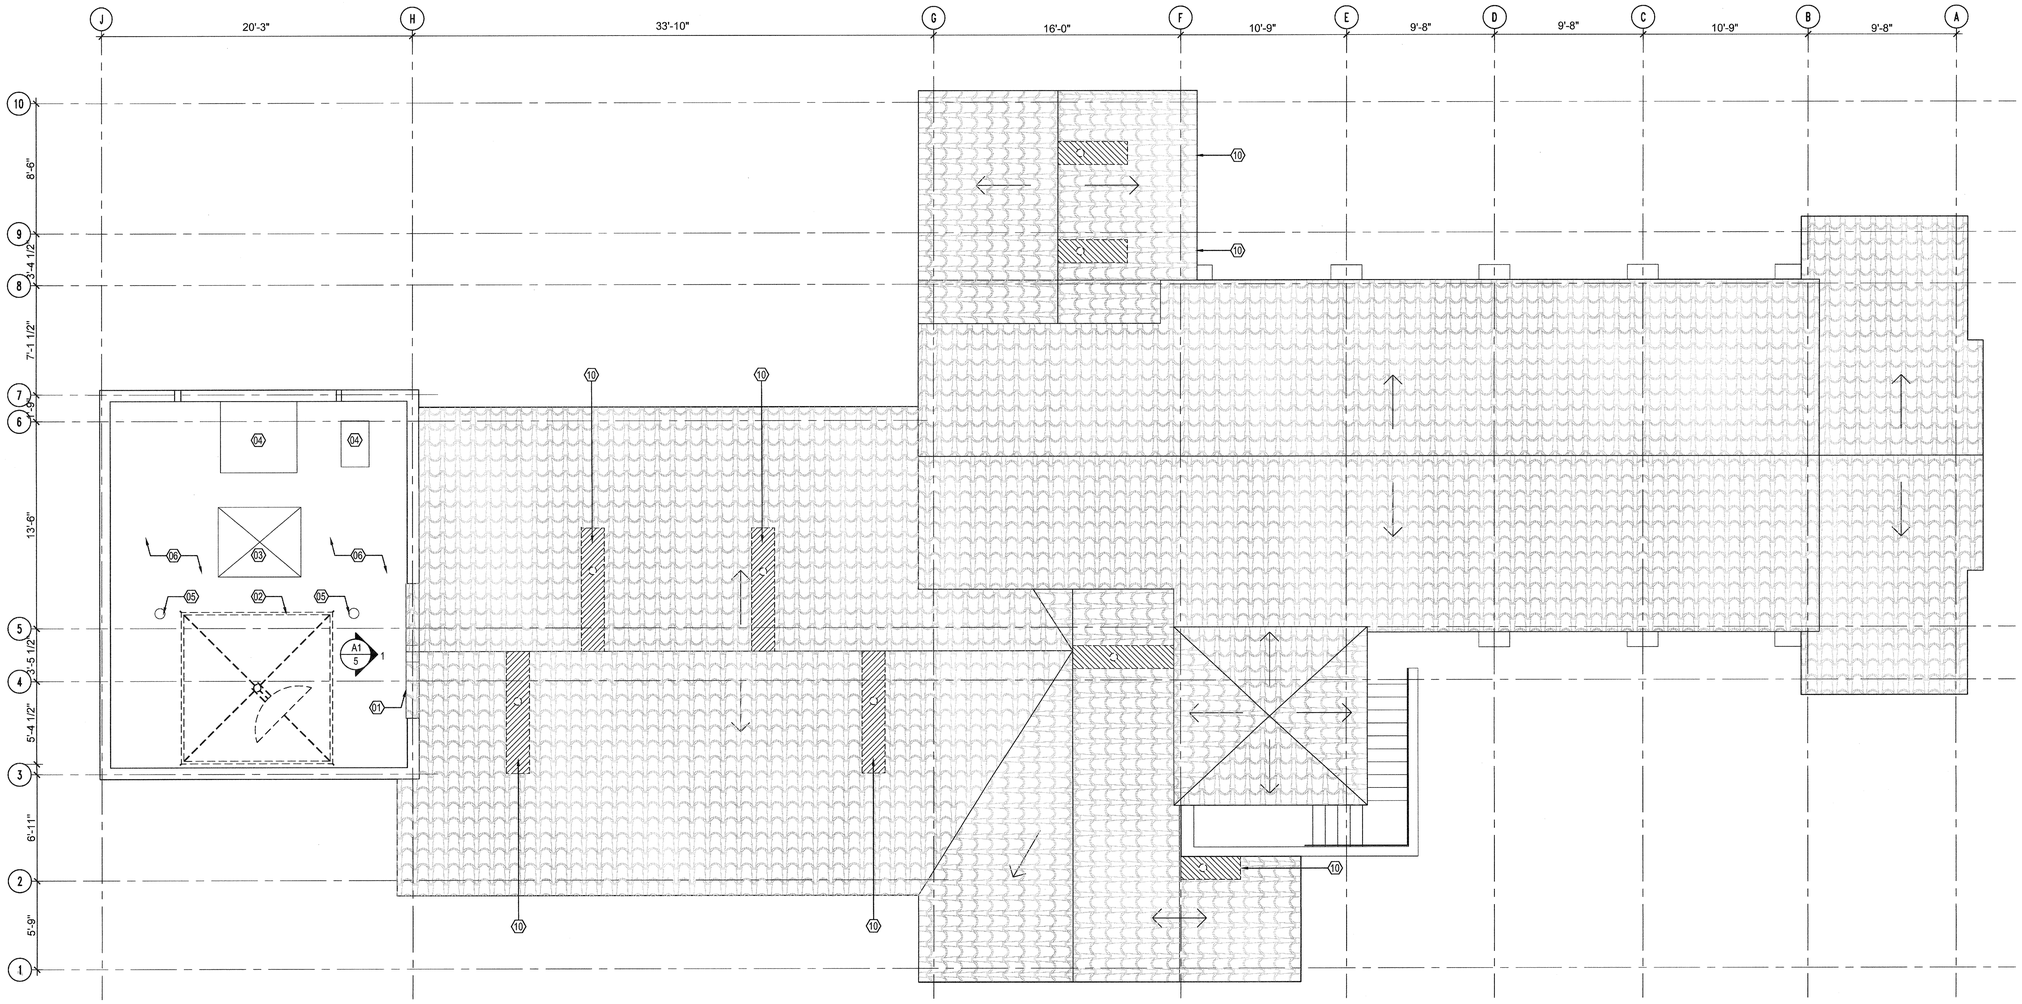

F1 PLAN - ROOF DEMOLITION
SCALE:1/4" = 1'-0"

TRUE NORTH
N

SHEET NOTES

1. CONTRACTOR MUST FIELD VERIFY ALL DIMENSIONS SHOWN FOR EXISTING STRUCTURE
2. ALL DIMENSIONS ARE FROM FACE OF WALL FINISH UNLESS OTHERWISE NOTED.
3. LOCATE ALL DOORS FRAMES WITH FACE OF JAMB 4" AWAY FROM ADJACENT WALL UNLESS OTHERWISE NOTED.
4. SEE SHEET 29 FOR FINISH PLAN AND ROOM & MATERIAL SCHEDULE
5. REFER TO SHEETS X5 AND X6 FOR ACCESSIBILITY NOTES AND DIAGRAMS.
6. SEE SHEETS X3 AND 1 FOR ARCHITECTURAL SYMBOLS AND NOTES
7. ALL EXTERIOR WINDOWS ARE TO BE REHABILITATED. REFER TO BUILDING ELEVATION SHEETS 10 AND 11, AND WINDOW TYPES SHEETS 27 AND 28
8. SEE SHEET 27 AND 28 FOR DOOR AND WINDOW SCHEDULES
9. REPAIR PLASTER CRACKS AT ALL LOCATIONS
10. REPLACE ALL BROKEN ROOF TILES AS REQUIRED. NEW ROOF TILE MATERIAL, COLOR, AND FINISH TO MATCH EXISTING ROOF TILES.

KEYNOTES

01 SAWCUT / REMOVE PORTION OF EXISTING CONCRETE WALL FOR INSTALLATION OF NEW MECHANICAL DUCT. SEE MECHANICAL. PROVIDE WEATHER TIGHT FLASHING COLLAR AT ALL NEW DUCT PENETRATIONS.

02 REMOVE EXISTING SATELLITE DISH, SUPPORT FRAME, AND ALL ASSOCIATED WIRING COMPLETE. SEAL PENETRATIONS WEATHERTIGHT AS REQUIRED.

03 REMOVE ALL SKYLIGHT SEALANT, REINSTALL EXISTING GLAZING AS REQUIRED, MAKE SKYLIGHT WATER TIGHT. REMOVE AND REINSTALL AS REQUIRED FOR INSTALLATION OF NEW ROOF MEMBRANE.

04 EXISTING EQUIPMENT PAD TO REMAIN, PROTECT IN PLACE

05 EXISTING ROOF VENT TO REMAIN, PROTECT IN PLACE

06 REMOVE EXISTING BUILT-UP ROOFING, PREPARE SUBSTRATE FOR NEW MEMBRANE ROOF

07 EXISTING WOOD POST BEYOND TO REMAIN, COORDINATE EXACT LOCATION FOR HVAC DUCT INSTALLATION

08 LOCATION OF REFRIGERANT PIPE PENETRATION, SEE MECHANICAL TO COORDINATE EXACT LOCATION AND SIZE

09 LOCATION OF CONDUIT PENETRATION FOR HVAC EQUIPMENT POWER AND LOW VOLTAGE FEED. SEE ELECTRICAL TO COORDINATE EXACT LOCATION AND SIZE

10 REPLACE / PATCH PORTION OF ROOF ASSEMBLY FOR INSTALLATION OF VENTS PER MECHANICAL. CAREFULLY REMOVE EXISTING CLAY SPANISH TILES AND REUSE / REINSTALL. MATCH EXISTING ROOF TILES ONLY WHEN REQUIRED TO REPLACE BROKEN TILES.

NON-SPRINKLERED
CD2 SUBMISSION - ISSUED FOR CONSTRUCTION

No.	Description	Date

CONSULTANTS:

Seals and Signatures

LICENSED ARCHITECT ROBERT B. NIXON C-29164 REN. 03/31/2017 STATE OF CALIFORNIA

ARCHITECT/ENGINEERS:
LEO A DALY
PLANNING ARCHITECTURE ENGINEERING INTERIORS
550 South Hope Street, 27th Floor
Los Angeles, California 90071, USA
213-629-0100 F213-629-0070
EST. 1915

Drawing Title: **PLAN - DEMOLITION ROOF**

Approved: Project Director

Project Title: VA Los Angeles National Cemetery, Phase 1A

Location: Los Angeles National Cemetery, 950 South Sepulveda Boulevard, Los Angeles, California 90049

Date: 06-10-2016 | Checked | Drawn

VA Project Number: 898CM2032

Building Number: 1001

Drawing Number: 5

Dwg. of

Office of Construction and Facilities Management

Department of Veterans Affairs

VA FORM 08-6231

one eighth inch = one foot one quarter inch = one foot three eighths inch = one foot one half inch = one foot three quarters inch = one foot one inch = one foot one and one half inches = one foot three inches = one foot
J:\046-10073-000 VA WLA Chapel\E_WORKING\E 10 Design\E 10 20 CAD\10 Architectural (A)\5 PLAN - DEMOLITION ROOF.dwg 6-08-16 10:44:33 AM bretegado

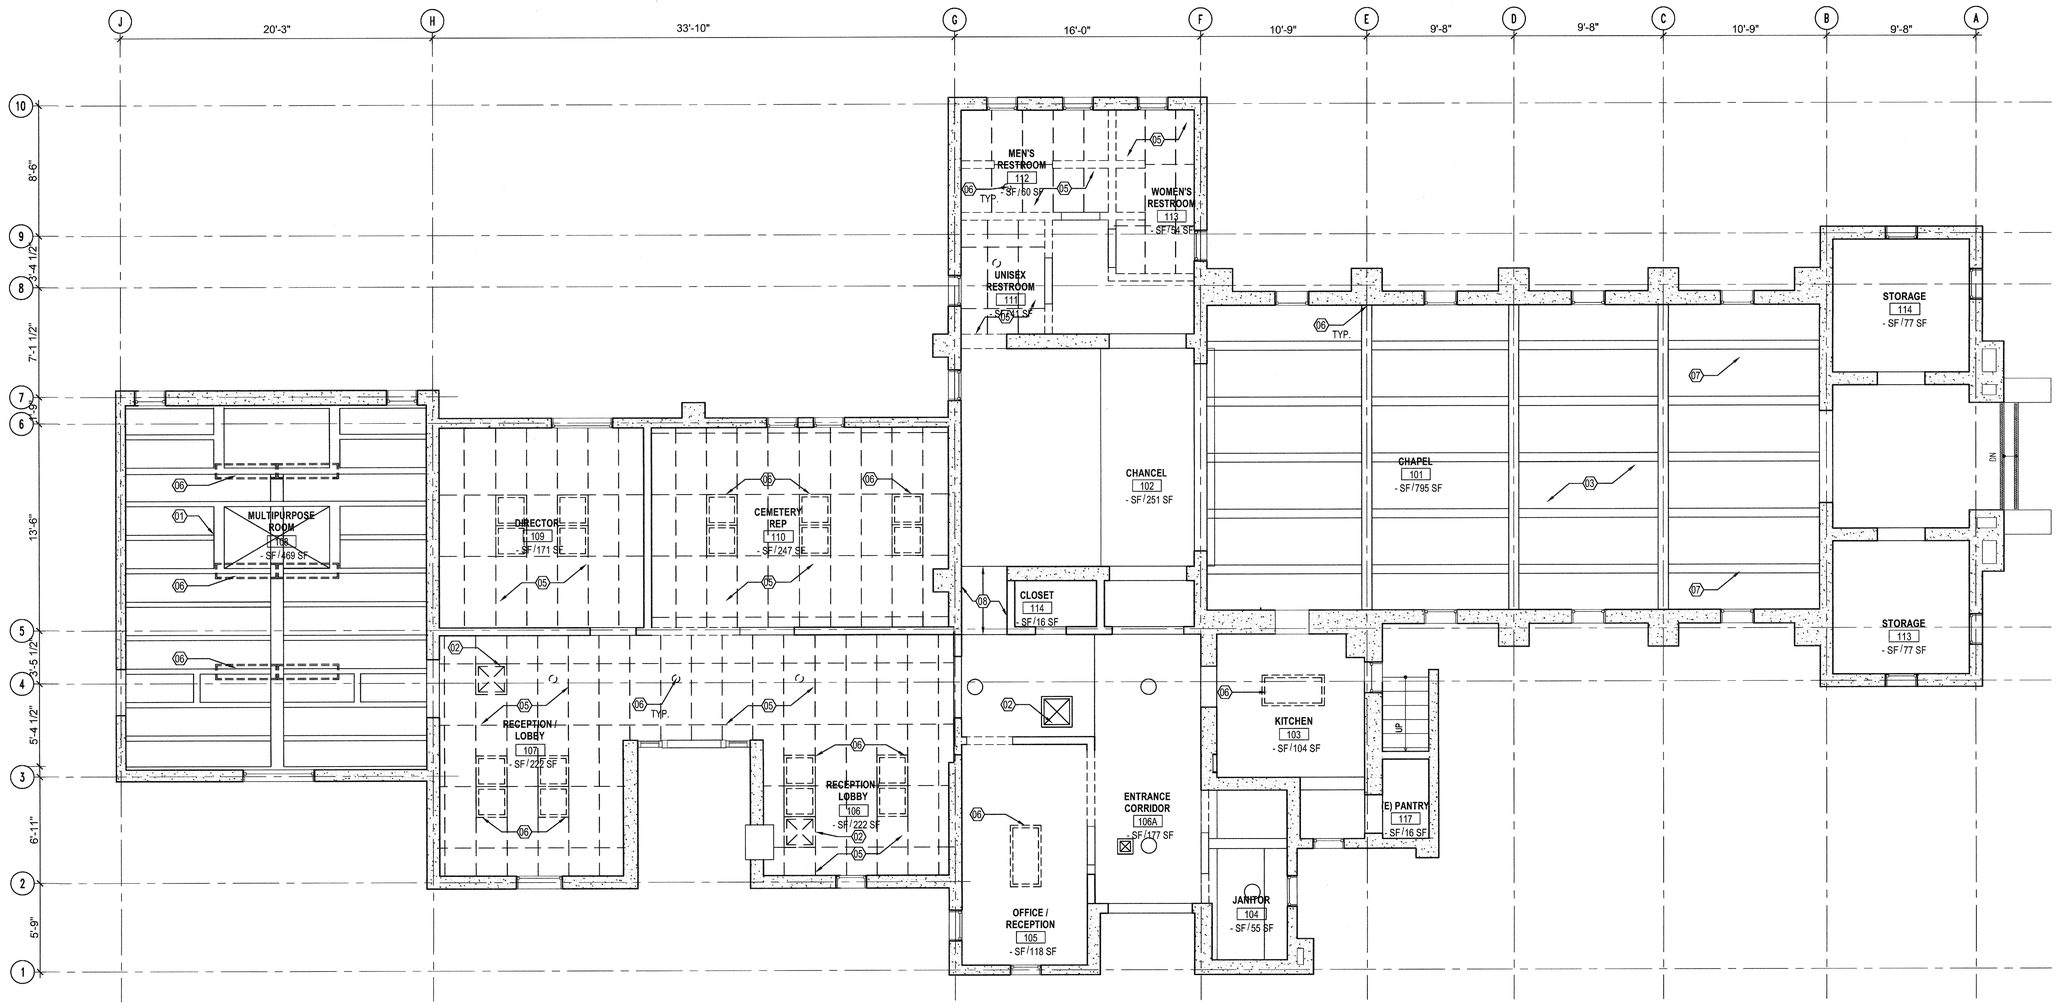

F1 PLAN - REFLECTED CEILING DEMOLITION FIRST FLOOR
SCALE:3/16" = 1'-0"

GENERAL NOTES

1. CONTRACTOR MUST FIELD VERIFY ALL DIMENSIONS SHOWN FOR EXISTING STRUCTURE

SHEET NOTES

1. CENTER LIGHT FIXTURE WITHIN SPACES UNLESS OTHERWISE NOTED
2. PATCH AND REPAIR (E) DAMAGED CEILINGS
3. REFER TO SHEET 29 FOR CEILING FINISHES
4. REFER TO ELECTRICAL PLANS FOR LIGHTING INFORMATION

KEYNOTES

01. EXISTING SKYLIGHT TO REMAIN, PROTECT IN PLACE
02. REMOVE EXISTING HVAC REGISTER.
03. PROTECT (E) WOOD CEILING IN PLACE.
04. EXISTING CEILING TO REMAIN
05. REMOVE EXISTING SUSPENDED ACOUSTICAL CEILING ASSEMBLY IN ITS ENTIRETY.
06. REMOVE EXISTING LIGHT FIXTURE.
07. REMOVE OVERHEAD UNIT HEATER, VENTS, SUPPORT, PIPING, ACCESSORIES AND PATCH EXISTING STRUCTURE AS REQUIRED.
08. REMOVE EXISTING GYP. BD. / PLASTER CEILING

LEGEND

ACOUSTICAL CEILING TILE TO BE REMOVED

EXISTING HVAC REGISTER TO BE REMOVED

EXISTING DOWNLIGHT TO BE REMOVED

EXISTING 2X2 LIGHT FIXTURE TO BE REMOVED

EXISTING 2X4 LIGHT FIXTURE TO BE REMOVED

TRUE NORTH

NON-SPRINKLERED
CD2 SUBMISSION - ISSUED FOR CONSTRUCTION

No.	Description	Date

CONSULTANTS:

Seals and Signatures

LICENSED ARCHITECT ROBERT B. NICHOLAS C-29164 REN. 03/31/2017 STATE OF CALIFORNIA

ARCHITECT/ENGINEERS:

LEO A DALY
PLANNING ARCHITECTURE ENGINEERING INTERIORS
550 South Hope Street, 27th Floor
Los Angeles, California 90071, USA
213-629-0100 F213-629-0070
EST. 1915

Drawing Title: **PLAN - DEMOLITION CEILING FIRST FLOOR**

Approved: Project Director

Project Title: VA Los Angeles National Cemetery, Phase 1A

Location: Los Angeles National Cemetery, 950 South Sepulveda Boulevard, Los Angeles, California 90049

Date: 06-10-2016 | Checked | Drawn

VA Project Number: 898CM2032

Building Number: 1001

Drawing Number: 6

Dwg. of

Office of Construction and Facilities Management

Department of Veterans Affairs

VA FORM 08-6231

J:\046-10073-000 VA WLA Chapel\E_WORKING\E 10 Design\E 10 20 CAD\10 Architectural (A)\6 PLAN - CEILING DEMOLITION FIRST FLOOR.dwg 6-08-16 10:44:39 AM brelegado

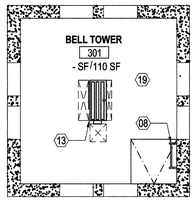

B4 PLAN - BELL TOWER
SCALE: 1/4"=1'-0"

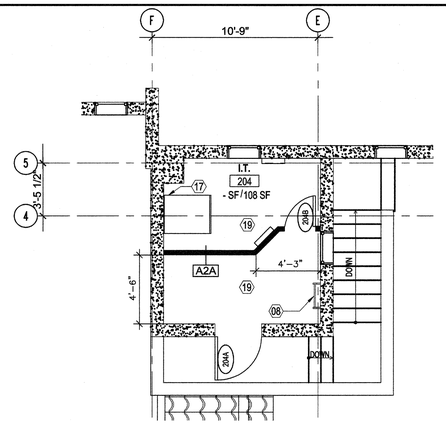

B6 PLAN - TOWER / I.T. ROOM
SCALE: 1/4"=1'-0"

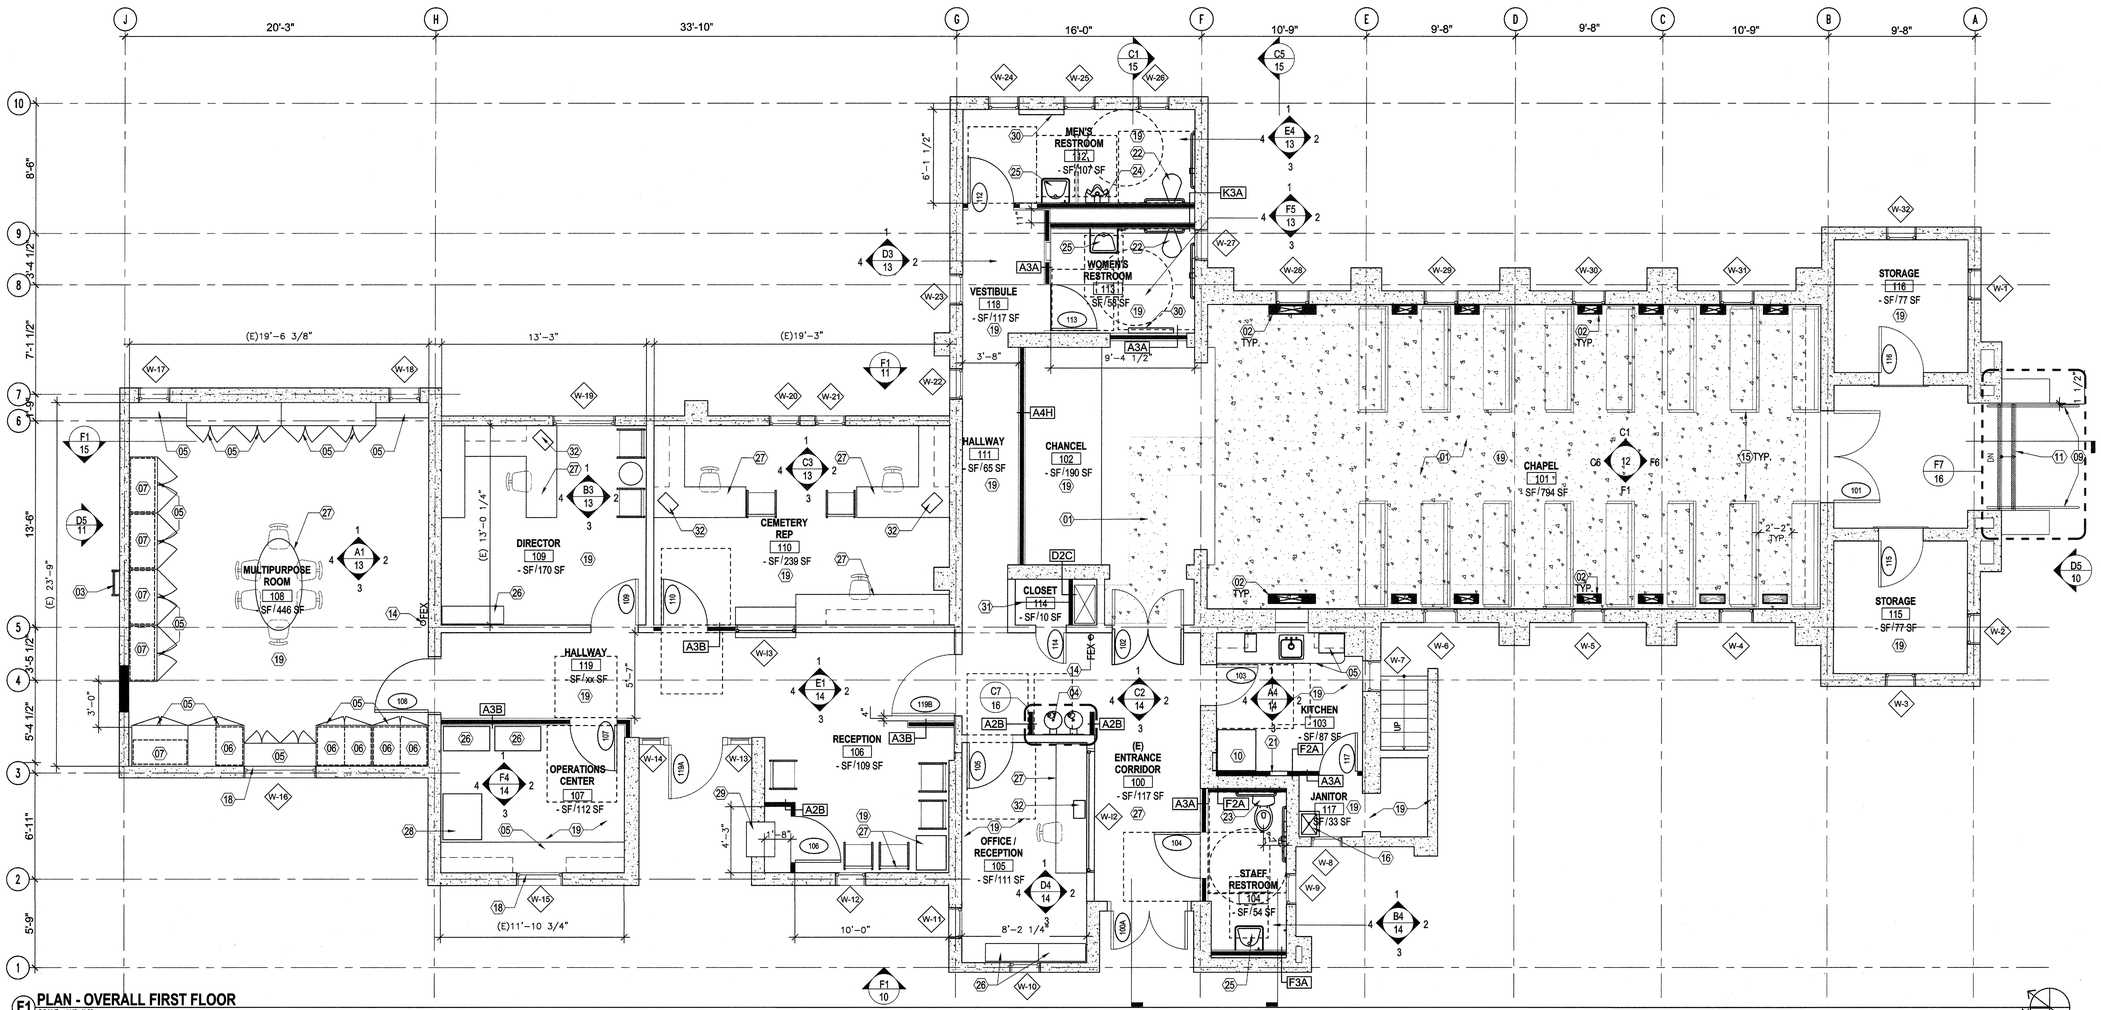

F1 PLAN - OVERALL FIRST FLOOR
SCALE: 1/4"=1'-0"

GENERAL NOTES

1. CONTRACTOR MUST FIELD VERIFY ALL DIMENSIONS SHOWN FOR EXISTING STRUCTURE

SHEET NOTES

1. ALL DIMENSIONS ARE FROM FACE OF WALL FINISH UNLESS OTHERWISE NOTED.
2. LOCATE ALL DOOR FRAMES WITH FACE OF JAMB 4" AWAY FROM ADJACENT PERPENDICULAR WALL UNLESS OTHERWISE NOTED.
3. SEE SHEET 29 FOR FINISH PLAN AND ROOM & MATERIAL SCHEDULE
4. REFER TO SHEETS X5 AND X6 FOR ACCESSIBILITY NOTES AND DIAGRAMS.
5. SEE SHEETS X3 AND 1 FOR ARCHITECTURAL SYMBOLS AND NOTES
6. ALL EXTERIOR WINDOWS ARE TO BE REHABILITATED. REFER TO BUILDING ELEVATION SHEETS 10 AND 11 AND WINDOW TYPES SHEETS 27 AND 28.
7. SEE SHEETS 27 AND 28 FOR DOOR SCHEDULE
8. REPAIR PLASTER CRACKS AT ALL LOCATIONS
9. PATCH HOLES FROM REMOVED EQUIPMENT, NAILS AND SCREWS TO MATCH EXISTING FINISHES

KEYNOTES

01 NEW CONCRETE SLAB
02 PROVIDE MECHANICAL FLOOR DIFFUSER SPACED EQUALLY BETWEEN PEWS, SEE MECHANICAL
03 PROVIDE ROOF ACCESS LADDER WITH ANTI–CLIMB LOCKABLE DOOR – SEE DETAIL XXXX
04 PROVIDE HI–LOW ACCESSIBLE DRINKING FOUNTAIN SEE DETAIL F1/X5
05 PROVIDE CASEWORK.
06 EXISTING RELOCATED R.O.I. 6 DRAWER HIGH METAL CABINET
07 EXISTING RELOCATED R.O.I. 4 DRAWER HIGH METAL CABINET
08 EXISTING BELL TOWER ACCESS LADDER TO BE RE–ATTACHED TO EXISTING WALL
09 PROVIDE 1–1/2" DIA. PAINTED STEEL HANDRAIL AND POST AT 36" A.F.F.
10 REFRIGERATOR BY OWNER
11 2" WIDE GROOVED SAFETY STRIP PAINTED WITH CONTRASTING COLOR AT NOSING
12 REPAIR STEEL WINDOW FRAME MULLIONS, REPLACE BROKEN GLAZING TO MATCH EXISTING HAMMERED YELLOW HISTORIC GLAZING (ALL WINDOWS)
13 HVAC CONDENSER, SEE MECHANICAL
14 EXISTING FIRE EXTINGUISHER TO REMAIN
15 REINSTALL EXISTING PEWS, SEE C4/SHEET 28
16 MOP SINK, SEE PLUMBING
17 I.T. RACK, SEE ELECTRICAL
18 PROVIDE STORM WINDOW INSIDE EXISTING WINDOW FRAME SEE DETAIL F4/21
19 REPAIR, PATCH & PAINT ALL WALLS IN THIS ROOM.
20 FURNITURE, OWNER FURNISHED, OWNER INSTALLED
21 WALL MOUNTED ELECTRICAL PANEL, SEE ELECTRICAL.
22 PROVIDE WALL MOUNTED WATER CLOSET.
23 PROVIDE FLOOR MOUNTED WATER CLOSET.
24 PROVIDE WALL MOUNTED URINAL.
25 PROVIDE WALL MOUNTED LAVATORY.
26 RELOCATE METAL STORAGE CABINETS FROM TRAILER
27 SYSTEMS FURNITURE FURNISHED BY OWNER INSTALLED BY CONTRACTOR.
28 RELOCATE COPIER FROM FROM TEMPORARY TRAILER, CONNECT TO POWER AND DATA.
29 REINSTALL GRAVESITE LOCATOR KIOSK FROM TEMPORARY TRAILER LOCATION.
30 PROVIDE DIAPER CHANGING TABLE, SEE SHEET X6
31 PROVIDE 4 FIXED MELAMINE SHELVES 18" DEEP EQUALLY SPACED @ 18" O.C.
32 RELOCATE COMPUTERS FROM TEMPORARY TRAILER, CONNECT TO POWER AND DATA.

LEGEND

EXISTING CONSTRUCTION TO REMAIN IN PLACE
NEW PARTITION WALL
NEW CONCRETE SLAB

NON-SPRINKLERED
CD2 SUBMISSION - ISSUED FOR CONSTRUCTION

No.	Description	Date

CONSULTANTS:

Seals and Signatures

LICENSED ARCHITECT ROBERT S. NICOLS C-29164 REN. 03/31/2017 STATE OF CALIFORNIA

ARCHITECT/ENGINEERS:

LEO A DALY
550 South Hope Street, 27th Floor
Los Angeles, California 90071, USA
213-629-0100 F213-629-0070
PLANNING ARCHITECTURE ENGINEERING INTERIORS
EST. 1915

Drawing Title: **PLAN - OVERALL FIRST FLOOR**

Approved: Project Director

Project Title: VA Los Angeles National Cemetery, Phase 1A

Location: Los Angeles National Cemetery, 950 South Sepulveda Boulevard, Los Angeles, California 90049

Date: 06-10-2016 | Checked | Drawn

VA Project Number: 898CM2032
Building Number: 1001
Drawing Number: 7
Dwg. of

Office of Construction and Facilities Management
Department of Veterans Affairs

VA FORM 08-6231

J:\046-10073-000 VA WLA Chapel\E_WORKING\E 10 Design\E 10 20 CAD\10 Architectural (A)\7 PLAN - OVERALL FIRST FLOOR.dwg 6-24-16 10:25:58 AM brolegodo

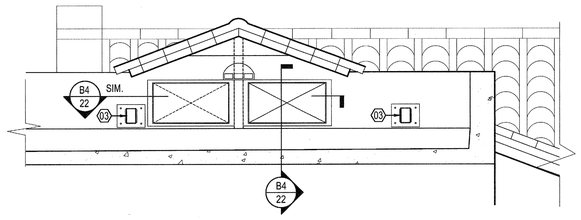

A1 DUCT PENETRATION SECTION
SCALE:1/2" = 1'-0"

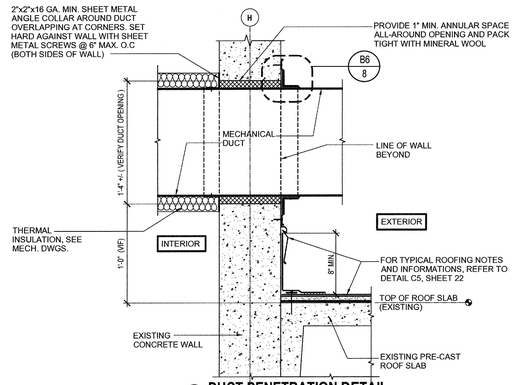

B4 DUCT PENETRATION DETAIL
SCALE: 1 1/2" = 1'-0"

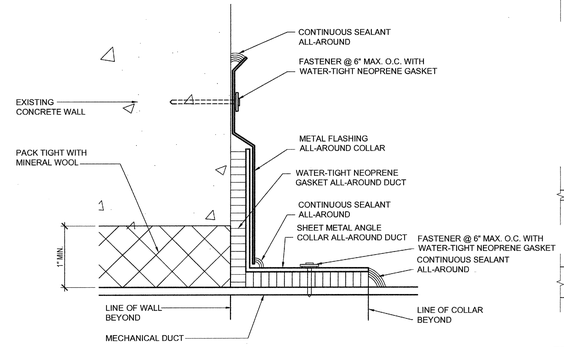

B6 DUCT FLASHING DETAIL
SCALE: FULL

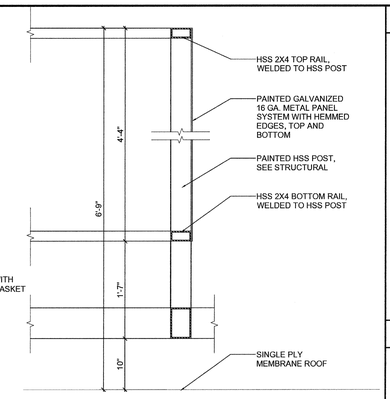

B8 MECHANICAL SCREEN DETAIL
SCALE:1" = 1'-0"

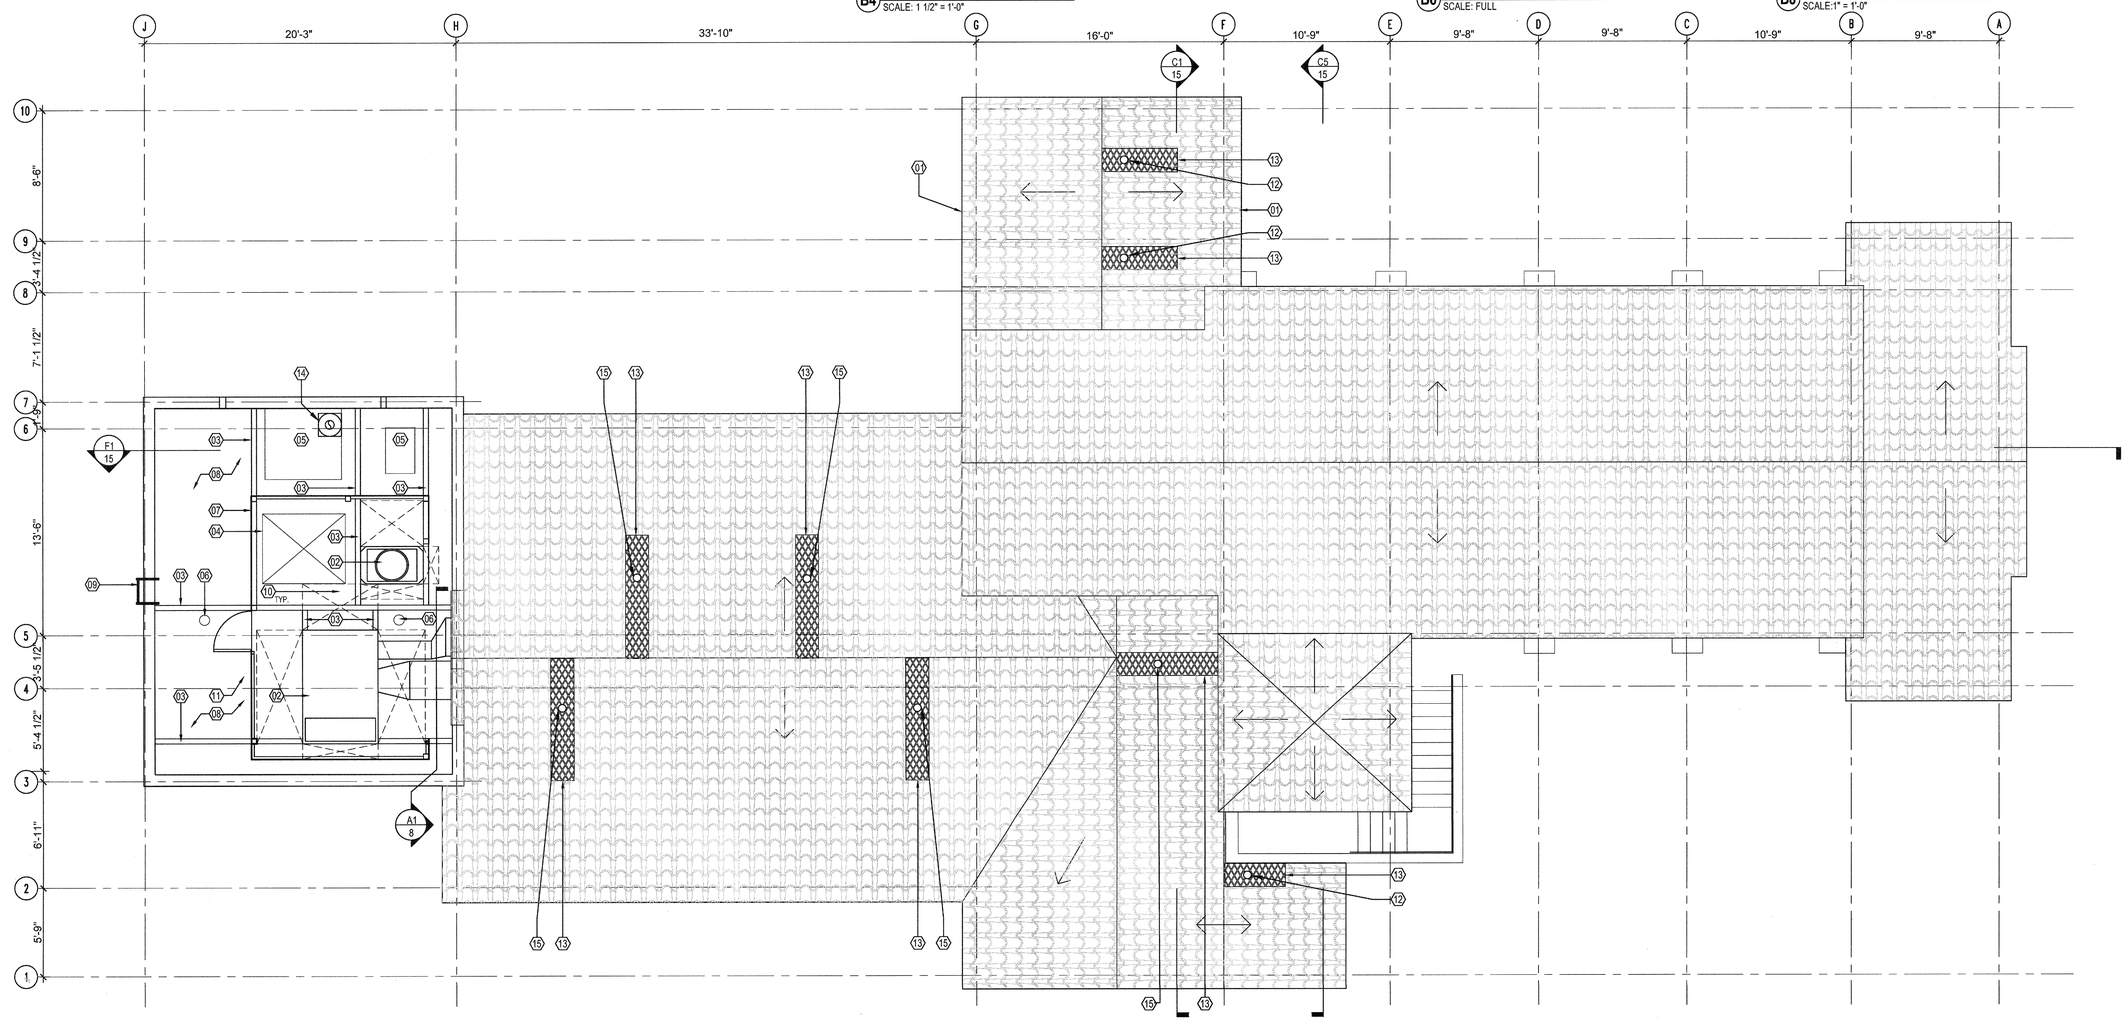

F4 PLAN - OVERALL ROOF
SCALE: 1/4"=1'-0"

SHEET NOTES

1. CONTRACTOR MUST FIELD VERIFY ALL DIMENSIONS SHOWN FOR EXISTING STRUCTURE
2. ALL DIMENSIONS ARE FROM FACE OF WALL FINISH UNLESS OTHERWISE NOTED.
3. LOCATE ALL DOORS FRAMES WITH FACE OF JAMB 4" AWAY FROM ADJACENT WALL UNLESS OTHERWISE NOTED.
4. SEE SHEET 28 FOR FINISH PLAN AND ROOM & MATERIAL SCHEDULE
5. REFER TO X5 AND X6 FOR ACCESSIBILITY NOTES AND DIAGRAMS.
6. SEE SHEETS X3 AND 1 FOR ARCHITECTURAL SYMBOLS AND NOTES
7. ALL EXTERIOR WINDOWS ARE TO BE REHABILITATED. REFER TO BUILDING ELEVATION SHEETS 10 AND 11, AND WINDOW TYPES SHEET 27
8. SEE SHEET 26 FOR DOOR SCHEDULE
9. REPAIR PLASTER CRACKS AT ALL LOCATIONS
10. PATCH HOLES FROM REMOVED EQUIPMENT, NAILS AND SCREWS TO MATCH EXISTING FINISHES

KEYNOTES

01 PROVIDE MATCHING ROOF TILES TO REPLACE MISSING OR BROKEN TILES AND BIRDSTOPS
02 PROVIDE HVAC UNIT, SEE MECHANICAL
03 PROVIDE MECHANICAL SUPPORT BEAMS, SEE STRUCTURAL
04 SEAL AND REASSEMBLE SKYLIGHT TO MAKE WATER TIGHT
05 EQUIPMENT PAD RE-ROOF W/ SINGLE PLY AS REQUIRED
06 EXISTING ROOF VENT TO REMAIN, PROTECT IN PLACE
07 PROVIDE PAINTED METAL ROOF SCREEN STRUCTURE, SEE B8/8
08 PROVIDE MEMBRANE ROOF, SEE C5/22
09 PROVIDE ROOF LADDER, SEE E1, E3/22
10 CLEAR AREA REQUIRED FOR MAINTENANCE AROUND MECHANICAL EQUIPMENT.
11 MECHANICAL SCREEN HINGED ACCESS GATE
12 PROVIDE ROOF VENTS – SEE PLUMBING
13 NEW SPANISH TILE ROOF ASSEMBLY AS REQUIRED TO INSTALL NEW PLUMBING VENTS, SALVAGE AND RE-USE EXISTING SPANISH ROOF TILES IF POSSIBLE. SEE ROOF DETAILS ON SHEET 10 FOR MORE INFORMATION.
14 NEW GRAVITY VENT, SEE MECHANICAL.
15 NEW OUTSIDE AIR VENT, SEE D1/10 AND MECHANICAL.

LEGEND

PROVIDE NEW ROOF TILES TO MATCH EXISTING DUE TO INSTALLATION OF NEW PLUMBING VENTS

TRUE NORTH

NON-SPRINKLERED
CD2 SUBMISSION - ISSUED FOR CONSTRUCTION

No.	Description	Date

CONSULTANTS:

Seals and Signatures

LICENSED ARCHITECT ROBERT B. NICHOLS C-29164 REN. 03/31/2017 STATE OF CALIFORNIA

ARCHITECT/ENGINEERS:

LEO A DALY
PLANNING ARCHITECTURE ENGINEERING INTERIORS
550 South Hope Street, 27th Floor
Los Angeles, California 90071, USA
213-629-0100 F213-629-0070
EST. 1915

Drawing Title: **PLAN - OVERALL ROOF / DETAILS**

Approved: Project Director

Project Title: VA Los Angeles National Cemetery, Phase 1A

Location: Los Angeles National Cemetery, 950 South Sepulveda Boulevard, Los Angeles, California 90049

Date: 06-10-2016 | Checked | Drawn

VA Project Number: 898CM2032

Building Number: 1001

Drawing Number: 8

Dwg. of

Office of Construction and Facilities Management

Department of Veterans Affairs

VA FORM 08-6231

J:\046-10073-000 VA WLA Chapel\E_WORKING\E 10 Design\E 10 20 CAD\10 Architectural (A)\8 PLAN - OVERALL ROOF.dwg 6-08-16 10:45:00 AM brelegado

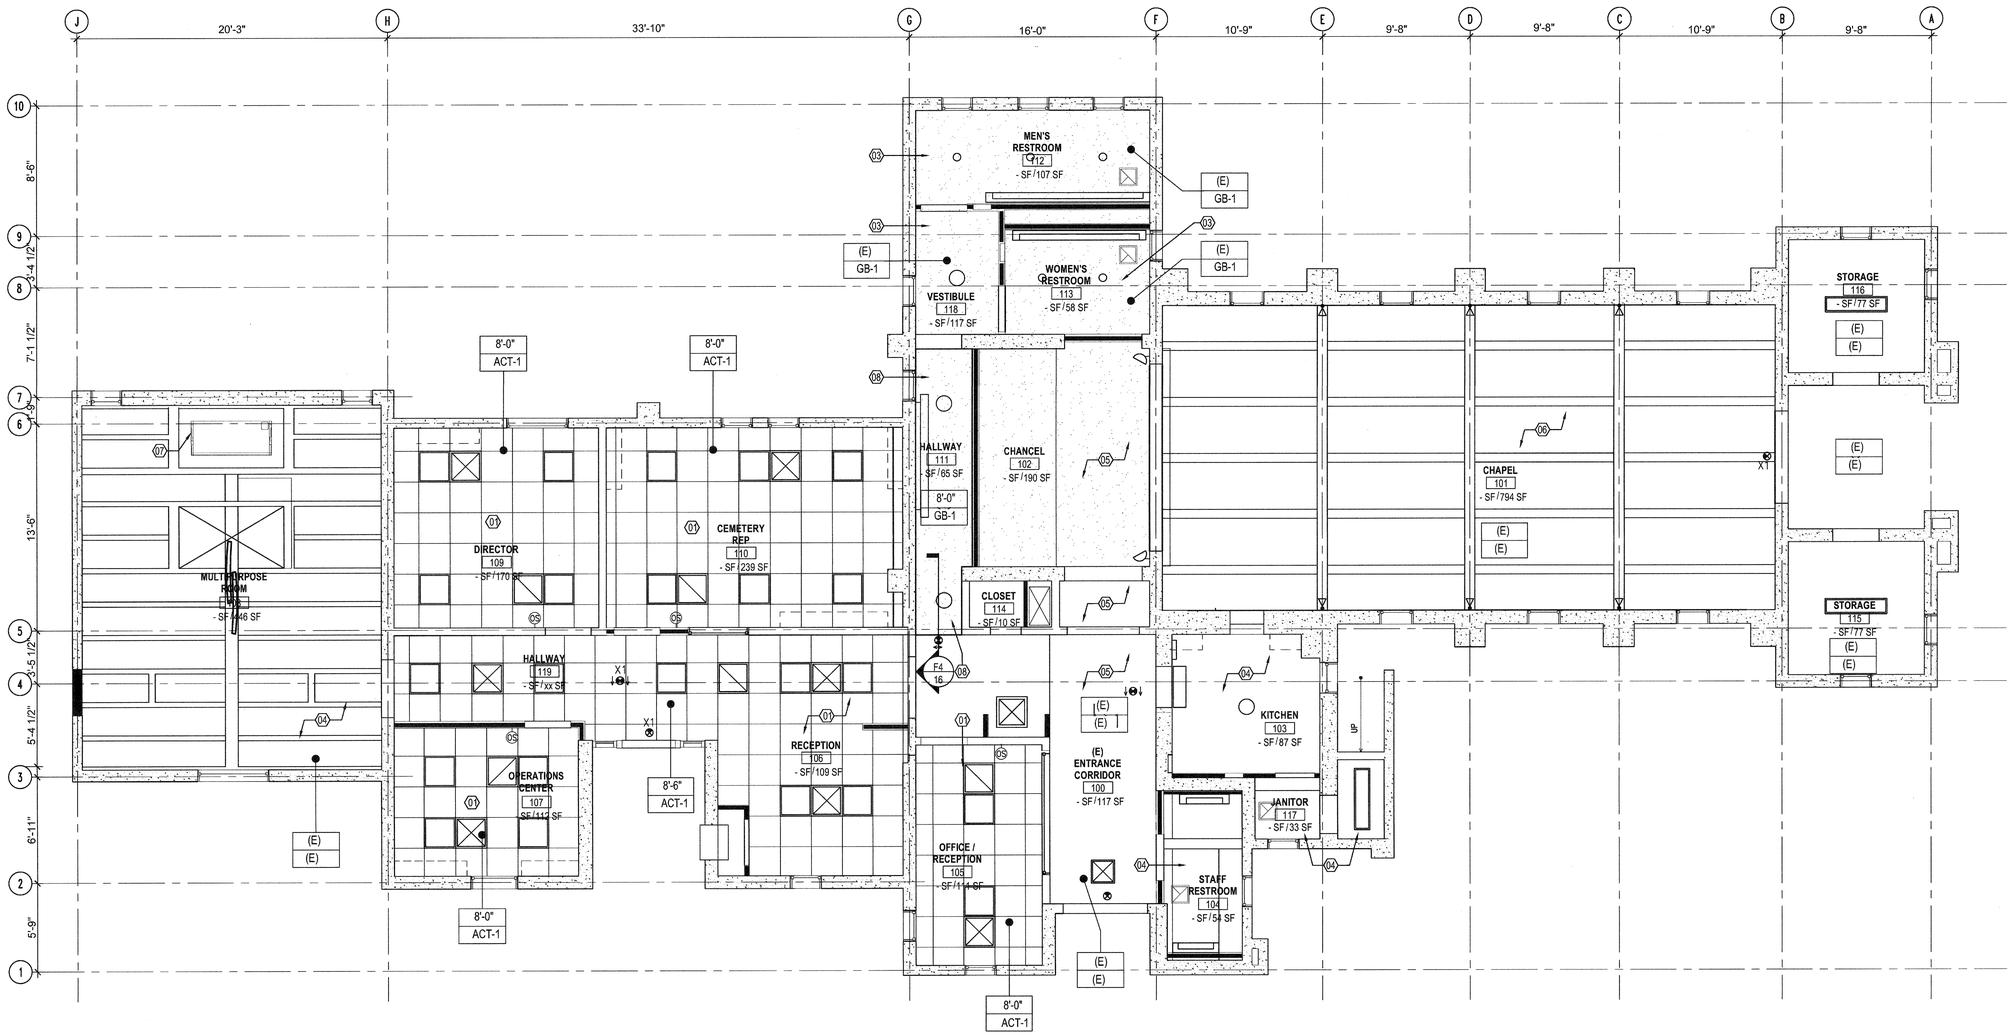

F1 PLAN - REFLECTED CEILING FIRST FLOOR
SCALE: 1/4"=1'-0"

SHEET NOTES

1. CONTRACTOR MUST FIELD VERIFY ALL DIMENSIONS SHOWN FOR EXISTING STRUCTURE
2. CENTER LIGHT FIXTURE WITHIN SPACES UNLESS OTHERWISE NOTED
3. PATCH AND REPAIR (E) DAMAGED CEILINGS
4. REFER TO SHEET 29 FOR CEILING FINISHES
5. REFER TO ELECTRICAL PLANS FOR LIGHTING INFORMATION
6. REFER TO SHEET 19 FOR LIGHT FIXTURE AND MECHANICAL DIFFUSER MOUNTING DETAILS

KEYNOTES

01. SUSPENDED ACOUSTICAL CEILING SYSTEM, SEE D5/19
02. SUSPENDED ACOUSTICAL CEILING SYSTEM
03. SUSPENDED GYPSUM BOARD CEILING SYSTEM
04. PAINT (E) CONCRETE CEILING
05. PATCH AND PAINT (E) PLASTER CEILING
06. PROTECT (E) WOOD CEILING IN PLACE
07. SUSPENDED HVAC FAN COIL UNIT, SEE MECHANICAL
08. GYP. BOARD CEILING ATTACHED TO NEW METAL JOISTS

LEGEND

9'-0" / P-2 — CEILING HEIGHT ABOVE FINISH FLOOR; MATERIAL FINISH CODE. SEE ROOM AND MATERIAL FINISH SCHEDULES

GYPSUM BOARD CEILING, SEE SHEET AE503

EXIT SIGN SYMBOL

MECHANICAL SUPPLY REGISTER

MECHANICAL RETURN GRILLE

MECHANICAL EXHAUST GRILLE

CEILING MOUNTED CANDELA SPEAKER/VISIBLE

SD SMOKE DETECTOR

RECESSED DOWNLIGHT

NON-SPRINKLERED
CD2 SUBMISSION - ISSUED FOR CONSTRUCTION

No.	Description	Date

CONSULTANTS:

Seals and Signatures: LICENSED ARCHITECT ROBERT B. NICHOLS C-29164 REN. 03/31/2017 STATE OF CALIFORNIA

ARCHITECT/ENGINEERS:
LEO A DALY
PLANNING ARCHITECTURE ENGINEERING INTERIORS
550 South Hope Street, 27th Floor
Los Angeles, California 90071, USA
213-629-0100 F213-629-0070
EST. 1915

Drawing Title: **PLAN - REFLECTED CEILING FIRST FLOOR**

Approved Project Director

Project Title: VA Los Angeles National Cemetery, Phase 1A

Location: Los Angeles National Cemetery, 950 South Sepulveda Boulevard, Los Angeles, California 90049

Date: 06-10-2016 | Checked | Drawn

VA Project Number: 898CM2032
Building Number: 1001
Drawing Number: 9
Dwg. of

Office of Construction and Facilities Management
Department of Veterans Affairs

VA FORM 08-6231

x:\046-10073-003 VA WLA Chapel\E_WORKING\E 10 Design\E 10 CAD\10 Architectural (A)\9 PLAN - REFLECTED CEILING FIRST FLOOR.dwg 6-08-16 10:45:17 AM brelegado

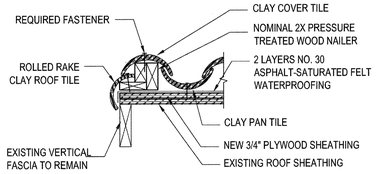

B1 TYP.SECTION AT RAKE TILE EDGE
SCALE: 1 1/2" = 1'-0"

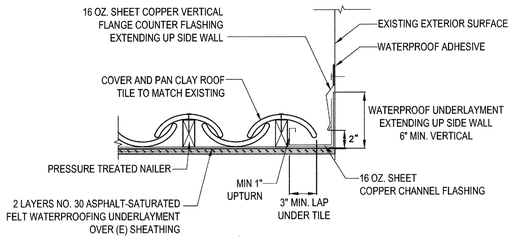

B2 TYP.SECTION AT TILE ROOF EDGE
SCALE: 1 1/2" = 1'-0"

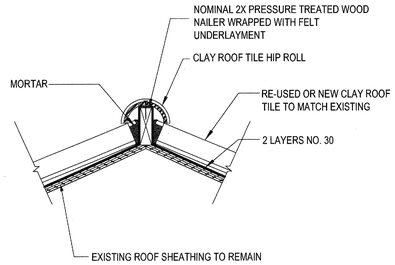

B4 TYP.ROOF HIP
SCALE: 1 1/2" = 1'-0"

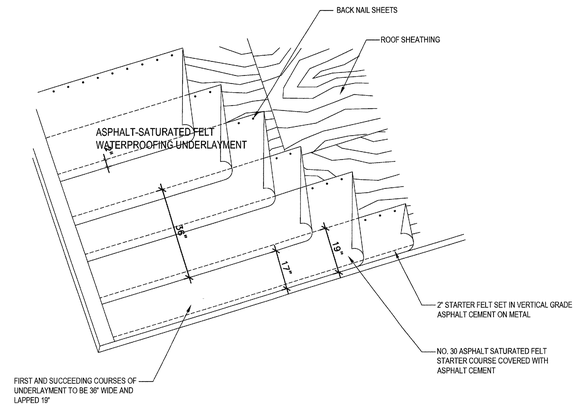

B6 TYP. APPLICATION OF DBL. LAYER FELT UNDERLAYMENT AT CLAY TILE ROOF
SCALE: 1 1/2" = 1'-0"

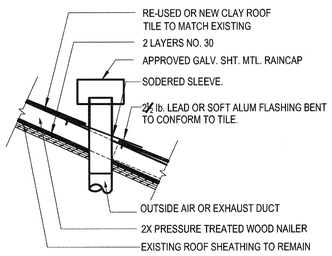

D1 TYP. OUTSIDE AIR/ EXHAUST ROOF PENETRATION
SCALE: 1 1/2" = 1'-0"

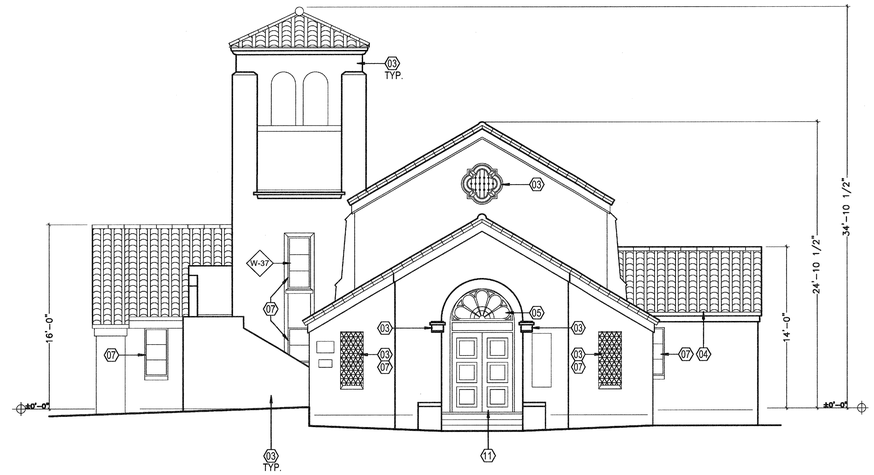

D5 EXTERIOR ELEVATION - SOUTH VIEW
SCALE: 3/16" = 1'-0"

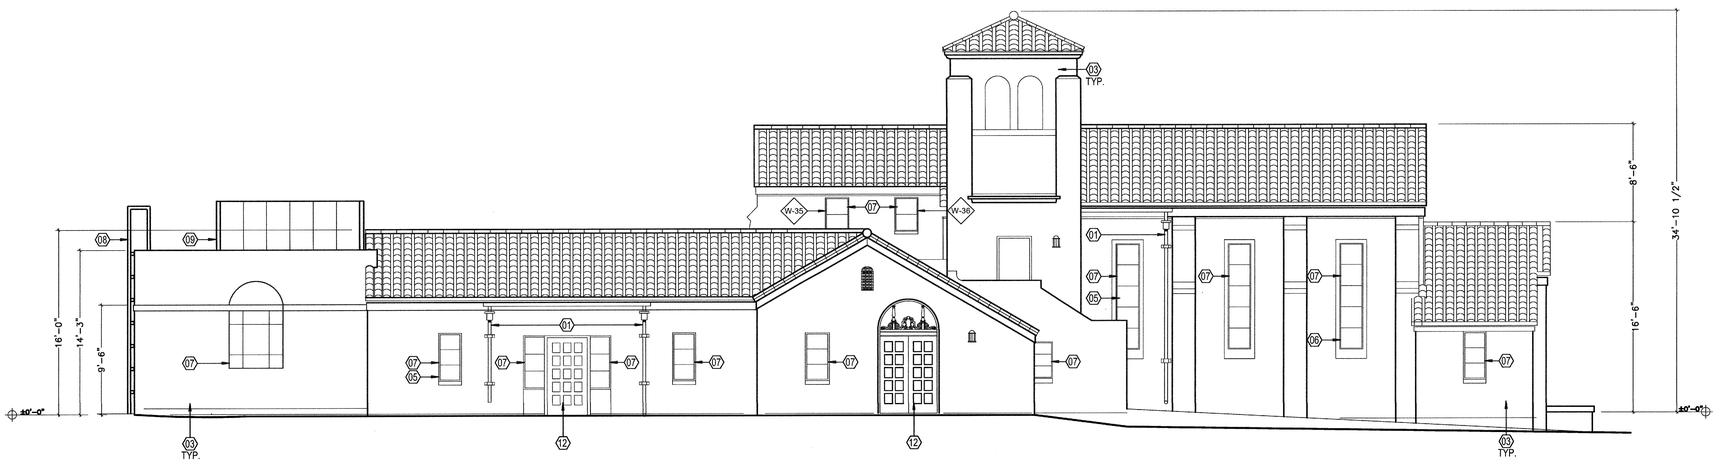

F1 EXTERIOR ELEVATION - WEST VIEW
SCALE: 3/16" = 1'-0"

GENERAL NOTES

1. CONTRACTOR MUST FIELD VERIFY ALL DIMENSIONS SHOWN FOR EXISTING STRUCTURE

SHEET NOTES

1. EXISTING HISTORICAL ELEVATIONS TO BE PROTECTED FROM DAMAGE DURING CONSTRUCTION, NO ITEMS OR PART OF THE BUILDING CAN BE REMOVED UNLESS NOTED OTHERWISE
2. REHABILITATE EXISTING STEEL WINDOW FRAMES – ALL WINDOWS ON ALL ELEVATIONS FALL UNDER THIS CATEGORY UNLESS NOTED OTHERWISE
3. EXISTING EXTERIOR VENTILATION OPENINGS TO REMAIN UNLESS NOTED OTHERWISE
4. ENTIRE EXTERIOR OF BUILDING TO BE PAINTED INCLUDING EXISTING AND NEW ELEMENTS
5. EXTERIOR EXISTING CEMENT PLASTER FINISH TO BE REPAIRED OR REPLACED WHERE DAMAGED (DELAMINATED, EFFLORESCING), REMOVED DURING CONSTRUCTION, AT NEW WALL INFILL LOCATIONS
6. FOR WINDOW SCHEDULE SEE SHEET 27

KEYNOTES

01 EXISTING DOWNSPOUTS AND GUTTERS TO REMAIN. REMOVE ALL CORROSION AND REPAIR ANY AREAS OF REDUCED THICKNESS PER SPECIFICATION SECTION 07 60 00.

02 NEW CONCRETE AND STEEL STUD INFILL WITH STUCCO FINISH TO MATCH EXISTING

03 PAINT ENTIRE BUILDING INCLUDING WALLS, SCREEN, AND DECORATIVE ELEMENTS

04 REPLACE APPROXIMATELY 4 S.F. OF MISSING OR BROKEN SPANISH CLAY ROOF TILES AND BIRDSTOPS. SEE ROOF DETAILS ON THIS SHEET FOR MORE INFO

05 REMOVE BROKEN GLAZING PANE, REPLACE WITH HAMMERED YELLOW HISTORIC GLAZING TO MATCH EXISTING

06 REMOVE CLEAR / TRANSLUCENT GLAZING PANE, REPLACE WITH HAMMERED YELLOW HISTORIC GLAZING TO MATCH EXISTING

07 REFURBISH EXISTING STEEL WINDOW FRAME, RE-PUTTY GLAZING AS REQUIRED, AND PAINT PER FINISH SCHEDULE

08 PROVIDE PAINTED ROOF ACCESS LADDER WITH ANTI-CLIMB LOCKABLE DOOR. BOLT NEW LADDER TO EXISTING CONCRETE WALL, SEE E1/22

09 PAINTED METAL ROOF SCREEN STRUCTURE

10 REMOVE BROKEN CLEAR / TRANSLUCENT GLAZING PANE, REPLACE WITH CLEAR / TRANSLUCENT GLAZING TO MATCH EXISTING

11 REFINISH AND RE-STAIN EXISTING DOOR

12 PAINT EXISTING DOORS

NON-SPRINKLERED
CD2 SUBMISSION - ISSUED FOR CONSTRUCTION

No.	Description	Date

CONSULTANTS:

Seals and Signatures: LICENSED ARCHITECT ROBERT B. NICHOLS C-29164 REN. 03/31/2017 STATE OF CALIFORNIA

ARCHITECT/ENGINEERS:
LEO A DALY
PLANNING ARCHITECTURE ENGINEERING INTERIORS
550 South Hope Street, 27th Floor
Los Angeles, California 90071, USA
213-629-0100 F213-629-0070
EST. 1915

Drawing Title: **ELEVATIONS - EXTERIOR**

Approved Project Director

Project Title: VA Los Angeles National Cemetery, Phase 1A

Location: Los Angeles National Cemetery, 950 South Sepulveda Boulevard, Los Angeles, California 90049

Date: 06-10-2016 | Checked | Drawn

VA Project Number: 898CM2032

Building Number: 1001

Drawing Number: 10

Dwg. of

Office of Construction and Facilities Management

Department of Veterans Affairs

VA FORM 08-6231

three inches = one foot | one and one half inches = one foot | one inch = one foot | three quarters inch = one foot | one half inch = one foot | three eighths inch = one foot | one quarter inch = one foot | one eighth inch = one foot
J:\046-10075-000 VA WLA Chapel\E_WORKING\E 10 Design\E 10 2D CAD\10 Architectural (A)\10 ELEVATIONS - EXTERIOR.dwg 6-08-16 10:45:28 AM brelegato

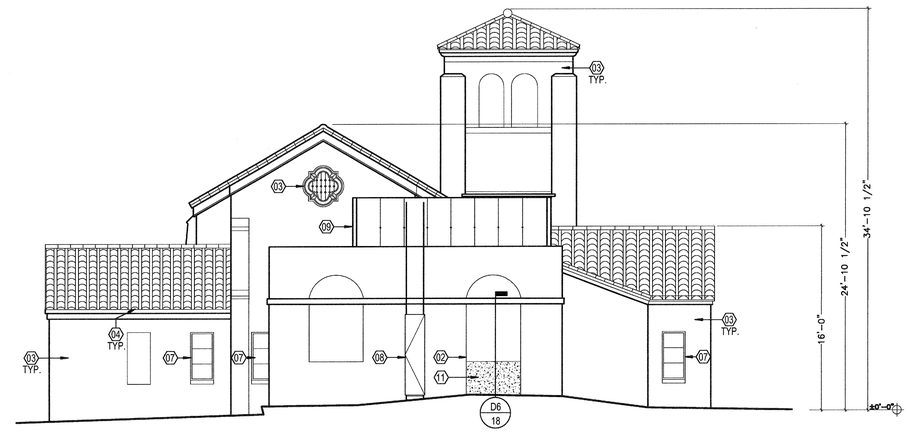

D5 EXTERIOR ELEVATION - NORTH VIEW
SCALE: 3/16" = 1'-0"

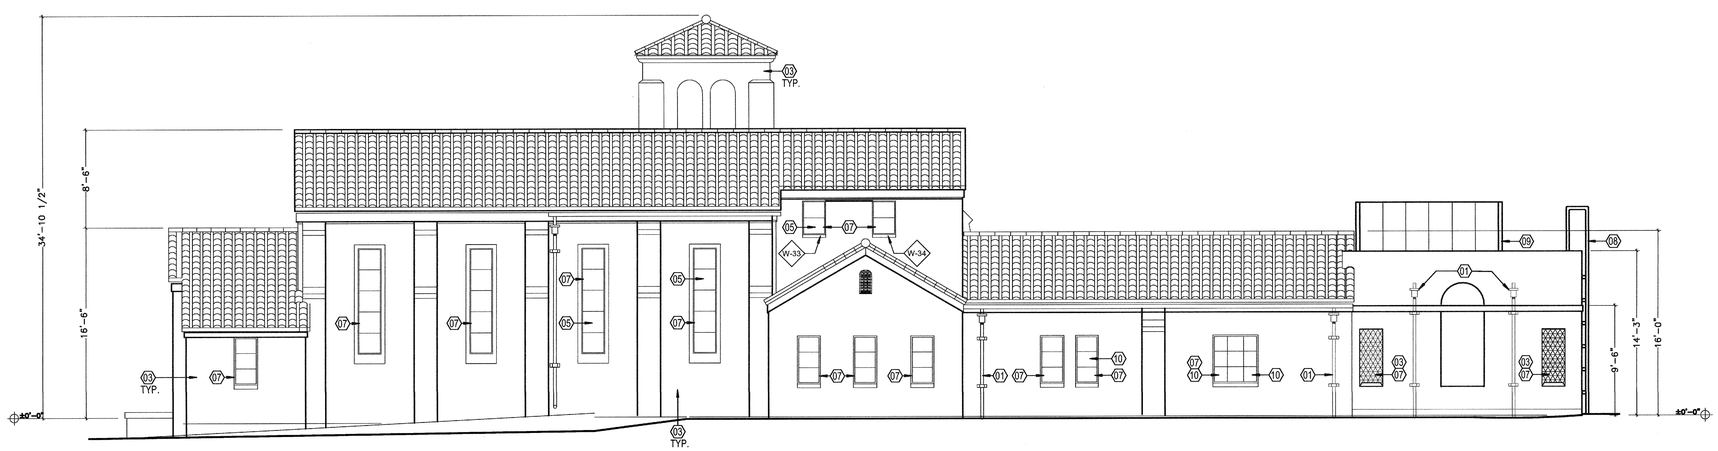

F1 EXTERIOR ELEVATION - EAST VIEW
SCALE: 3/16" = 1'-0"

GENERAL NOTES

1. CONTRACTOR MUST FIELD VERIFY ALL DIMENSIONS SHOWN FOR EXISTING STRUCTURE

SHEET NOTES

1. EXISTING HISTORICAL ELEVATIONS TO BE PROTECTED FROM DAMAGE DURING CONSTRUCTION, NO ITEMS OR PART OF THE BUILDING CAN BE REMOVED UNLESS NOTED OTHERWISE
2. REHABILITATE EXISTING STEEL WINDOW FRAMES – ALL WINDOWS ON ALL ELEVATIONS FALL UNDER THIS CATEGORY UNLESS NOTED OTHERWISE
3. EXISTING EXTERIOR VENTILATION OPENINGS TO REMAIN UNLESS NOTED OTHERWISE
4. ENTIRE EXTERIOR OF BUILDING TO BE PAINTED INCLUDING EXISTING AND NEW ELEMENTS
5. EXTERIOR EXISTING CEMENT PLASTER FINISH TO BE REPAIRED OR REPLACED WHERE DAMAGED (DELAMINATED, EFFLORESCING), REMOVED DURING CONSTRUCTION, AT NEW WALL INFILL LOCATIONS
6. FOR WINDOW SCHEDULE SEE SHEET 27

KEYNOTES

01 EXISTING DOWNSPOUTS AND GUTTERS TO REMAIN. REMOVE ALL CORROSION AND REPAIR ANY AREAS OF REDUCED THICKNESS PER SPECIFICATION SECTION 07 60 00.

02 NEW CONCRETE AND STEEL STUD INFILL WITH STUCCO FINISH TO MATCH EXISTING

03 PAINT ENTIRE BUILDING INCLUDING WALLS, SCREEN, AND DECORATIVE ELEMENTS

04 REPLACE APPROXIMATELY 4 S.F. OF MISSING OR BROKEN SPANISH CLAY ROOF TILES AND BIRDSTOPS. SEE ROOF DETAILS ON SHEET 10 FOR MORE INFO

05 REMOVE BROKEN GLAZING PANE, REPLACE WITH HAMMERED YELLOW HISTORIC GLAZING TO MATCH EXISTING

06 REMOVE CLEAR / TRANSLUCENT GLAZING PANE, REPLACE WITH HAMMERED YELLOW HISTORIC GLAZING TO MATCH EXISTING

07 REFURBISH EXISTING STEEL WINDOW FRAME, RE-PUTTY GLAZING AS REQUIRED, AND PAINT PER FINISH SCHEDULE

08 PROVIDE PAINTED ROOF ACCESS LADDER WITH ANTI-CLIMB LOCKABLE DOOR. BOLT NEW LADDER TO EXISTING CONCRETE WALL, SEE E1/22

09 PAINTED METAL ROOF SCREEN STRUCTURE

10 REMOVE BROKEN CLEAR / TRANSLUCENT GLAZING PANE, REPLACE WITH CLEAR / TRANSLUCENT GLAZING TO MATCH EXISTING

11 INFILL CONCRETE / BOARD FORM TO MATCH EXISTING FINISH

NON-SPRINKLERED
CD2 SUBMISSION - ISSUED FOR CONSTRUCTION

No.	Description	Date

CONSULTANTS:

Seals and Signatures

LICENSED ARCHITECT ROBERT B. NICHOLS C-29164 REN. 03/31/2017 STATE OF CALIFORNIA

ARCHITECT/ENGINEERS:
LEO A DALY
PLANNING ARCHITECTURE ENGINEERING INTERIORS
550 South Hope Street, 27th Floor
Los Angeles, California 90071, USA
213-629-0100 F213-629-0070
EST. 1915

Drawing Title: **ELEVATIONS - EXTERIOR**

Approved: Project Director

Project Title: VA Los Angeles National Cemetery, Phase 1A

Location: Los Angeles National Cemetery, 950 South Sepulveda Boulevard, Los Angeles, California 90049

Date: 06-10-2016 | Checked | Drawn

VA Project Number: 898CM2032

Building Number: 1001

Drawing Number: 11

Dwg. of

Office of Construction and Facilities Management

Department of Veterans Affairs

VA FORM 08-6231

J:\D46-10073-000 VA WLA Chapel\E_WORKING\E 10 Design\E 10 20 CAD\10 Architectural (A)\11 ELEVATIONS - EXTERIOR.dwg 6-08-16 10:45:38 AM bretegado

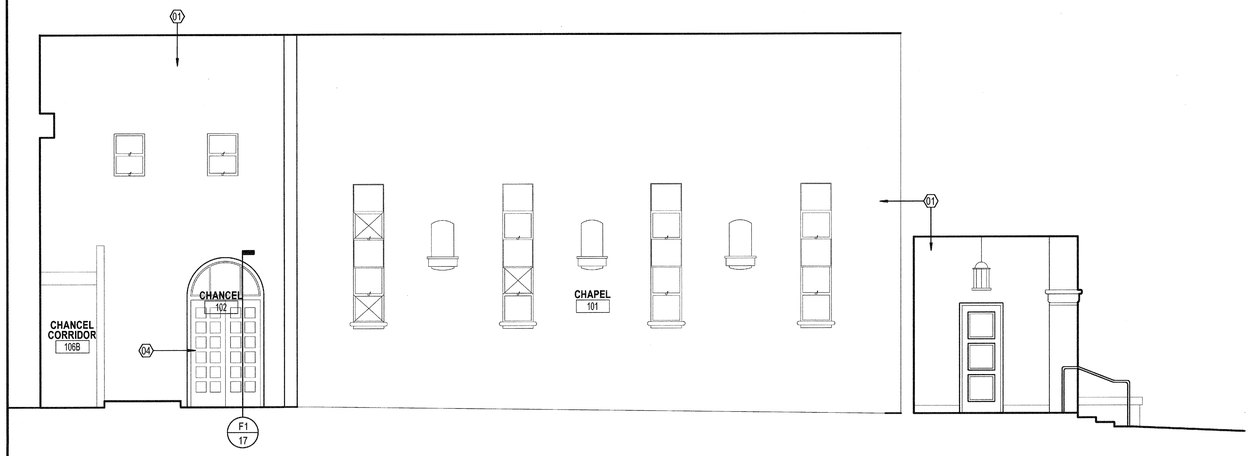

C1 CHAPEL FLOOR ELEVATION - EAST
SCALE: 1/4"=1'-0"

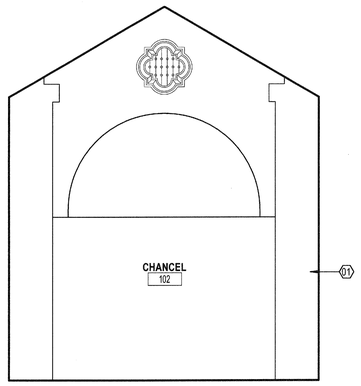

C6 CHAPEL FLOOR ELEVATION - NORTH
SCALE: 1/4"=1'-0"

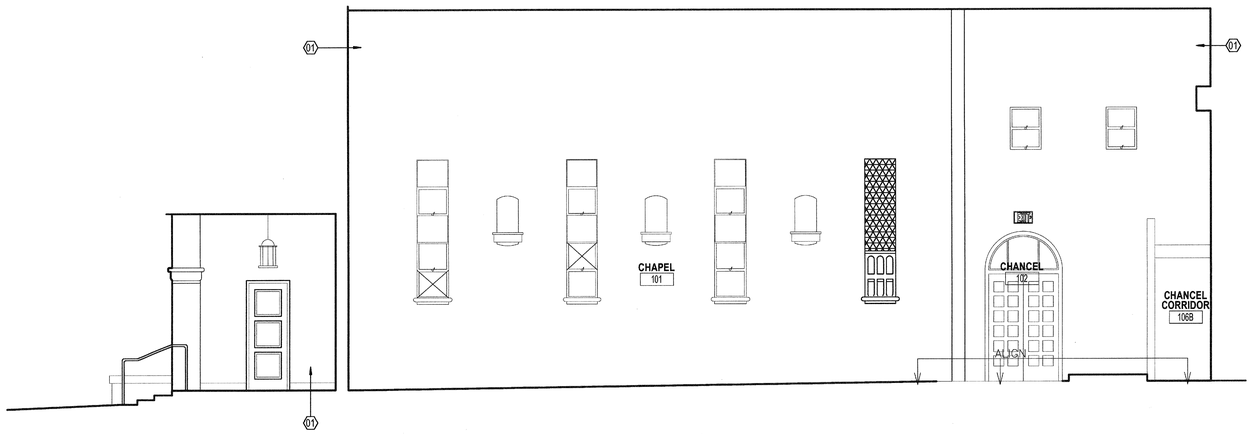

F1 CHAPEL FLOOR ELEVATION - WEST
SCALE: 1/4"=1'-0"

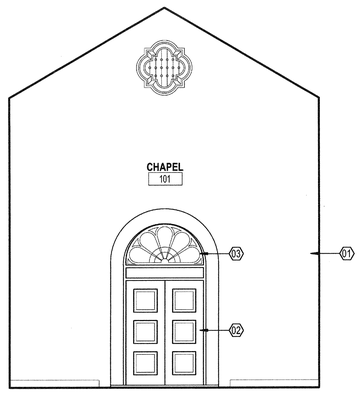

F6 CHAPEL FLOOR ELEVATION - SOUTH
SCALE: 1/4"=1'-0"

GENERAL NOTES

1. CONTRACTOR MUST FIELD VERIFY ALL DIMENSIONS SHOWN FOR EXISTING STRUCTURE

SHEET NOTES

1. EXISTING HISTORICAL ELEVATIONS TO BE PROTECTED FROM DAMAGE DURING CONSTRUCTION, NO ITEMS OR PART OF THE BUILDING CAN BE REMOVED UNLESS NOTED OTHERWISE
2. REHABILITATE EXISTING STEEL WINDOWS REPLACE – ALL WINDOWS ON ALL ELEVATIONS FALL UNDER THIS CATEGORY UNLESS NOTED OTHERWISE
3. EXISTING EXTERIOR VENTILATION OPENINGS TO REMAIN
4. ENTIRE EXTERIOR OF BUILDING TO BE PAINTED INCLUDING EXISTING AND NEW ELEMENTS
5. EXTERIOR EXISTING CEMENT PLASTER FINISH TO BE REPAIRED OR REPLACED WHERE DAMAGED (DELAMINATED, EFFLORESCING), REMOVED DURING CONSTRUCTION, AT NEW WALL INFILL LOCATIONS.
6. FOR WINDOW SCHEDULE SEE SHEET 27

KEYNOTES

01 PROVIDE PAINT, TYP
02 STAIN AND REFINISH EXISTING WOOD DOORS
03 STAIN AND REFINISH EXISTING TRANSOM WINDOW
04 INSTALL PAINTED PANELING AND PANEL MOLDING TO MATCH DETAILING OF PAIR OF DOORS OPPOSITE.

NON-SPRINKLERED
CD2 SUBMISSION - ISSUED FOR CONSTRUCTION

No.	Description	Date

CONSULTANTS:

Seals and Signatures

LICENSED ARCHITECT ROBERT B. NICHOLS C-29164 REN. 03/31/2017 STATE OF CALIFORNIA

ARCHITECT/ENGINEERS:

LEO A DALY
PLANNING ARCHITECTURE ENGINEERING INTERIORS
550 South Hope Street, 27th Floor
Los Angeles, California 90071, USA
213-629-0100 F213-629-0070
EST. 1915

Drawing Title: **ELEVATION - INTERIOR, CHAPEL**

Approved: Project Director

Project Title: VA Los Angeles National Cemetery, Phase 1A

Location: Los Angeles National Cemetery, 950 South Sepulveda Boulevard, Los Angeles, California 90049

Date: 06-10-2016 | Checked | Drawn

VA Project Number: 898CM2032

Building Number: 1001

Drawing Number: 12

Dwg. of

Office of Construction and Facilities Management

Department of Veterans Affairs

J:\046-10073-000 VA WLA Chapel\E_WORKING\E 10 Design\E 10 20 CAD\10 Architectural (A)\12 ELEVATIONS - INTERIOR, CHAPEL.dwg 6-08-16 10:45:44 AM brelegado

VA FORM 08-6231

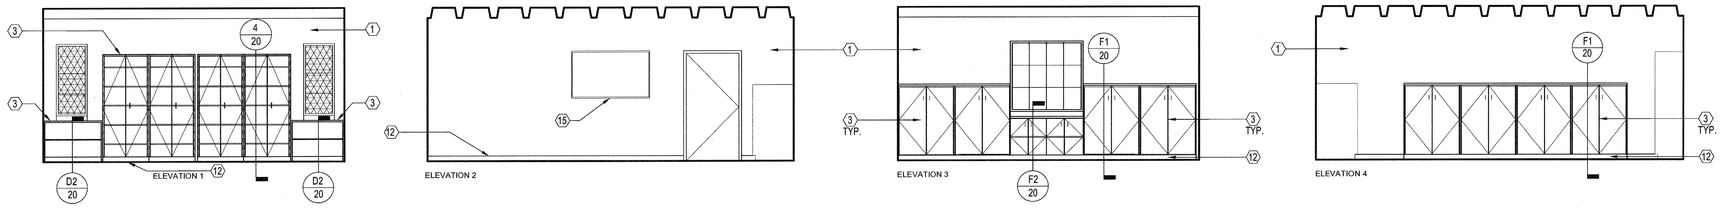

A1 MULTIPURPOSE ROOM
SCALE: 1/4"=1'-0"

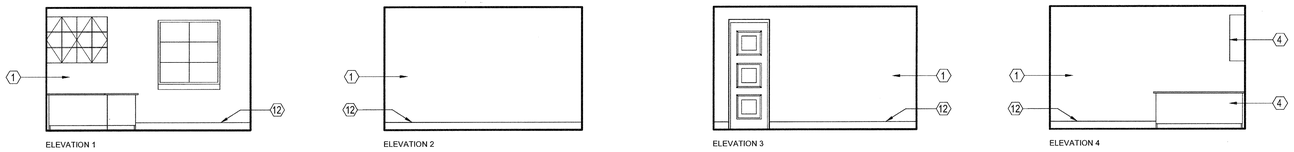

B3 DIRECTOR
SCALE: 1/4"=1'-0"

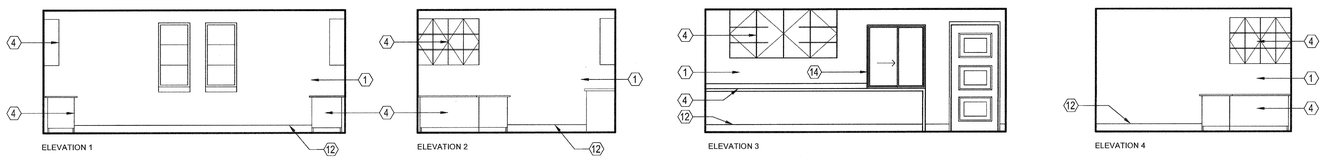

C3 CEMETERY REP
SCALE: 1/4"=1'-0"

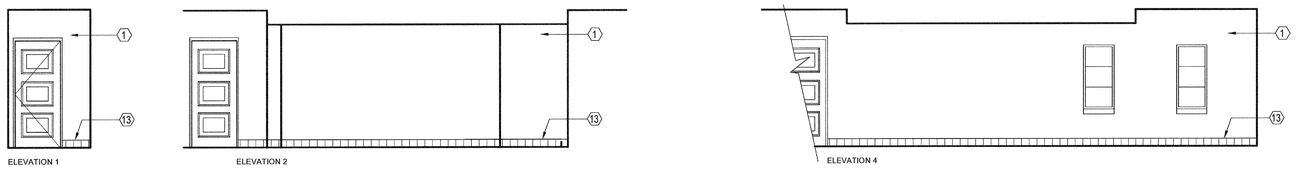

D3 HALLWAY
SCALE: 1/4"=1'-0"

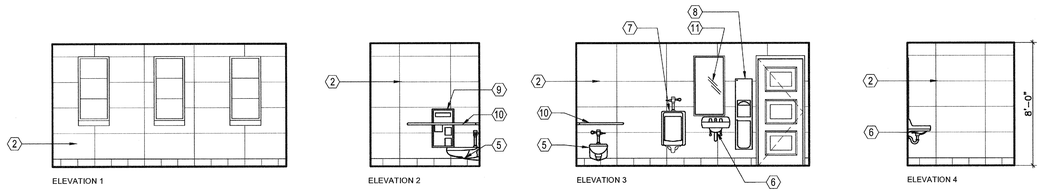

E4 MEN'S RESTROOM
SCALE: 1/4"=1'-0"

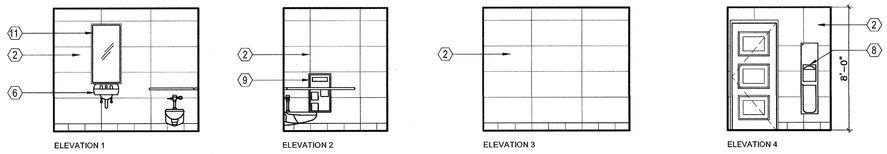

F5 WOMEN'S RESTROOM
SCALE: 1/4"=1'-0"

GENERAL NOTES

1. CONTRACTOR MUST FIELD VERIFY ALL DIMENSIONS SHOWN FOR EXISTING STRUCTURE

SHEET NOTES

1. EXISTING HISTORICAL ELEVATIONS TO BE PROTECTED FROM DAMAGE DURING CONSTRUCTION, NO ITEMS OR PART OF THE BUILDING CAN BE REMOVED UNLESS NOTED OTHERWISE
2. REFURBISH EXISTING STEEL WINDOWS REPLACE – ALL WINDOWS ON ALL ELEVATIONS FALL UNDER THIS CATEGORY UNLESS NOTED OTHERWISE
3. EXISTING EXTERIOR VENTILATION OPENINGS TO REMAIN
4. ENTIRE EXTERIOR OF BUILDING TO BE PAINTED INCLUDING EXISTING AND NEW ELEMENTS
5. EXTERIOR EXISTING CEMENT PLASTER FINISH TO BE REPAIRED OR REPLACED WHERE DAMAGED (DELAMINATED, EFFLORESCING), REMOVED DURING CONSTRUCTION, AT NEW WALL INFILL LOCATIONS.
6. FOR WINDOW SCHEDULE SEE SHEET 27

KEYNOTES

1. PROVIDE PAINT, TYPICAL
2. PROVIDE PORCELAIN TILE, TYPICAL
3. PROVIDE CASEWORK
4. NEW SYSTEMS FURNITURE, OFCI
5. NEW WALL–MOUNTED TOILET
6. NEW WALL–MOUNTED LAVATORY
7. NEW WALL–MOUNTED URINAL
8. NEW WALL–MOUNTED PAPER TOWEL / WASTE ACCESSORY
9. NEW WALL–MOUNTED TOILET PAPER AND TOILET SEAT COVER ACCESSORY
10. NEW GRAB BARS
11. NEW WALL–MOUNTED MIRROR
12. NEW RUBBER BASE
13. NEW PORCELAIN TILE BASE
14. NEW INTERIOR WINDOW
15. OWNER FURNISHED FLAT SCREEN TV, CONTRACTOR TO INSTALL

NON-SPRINKLERED
CD2 SUBMISSION - ISSUED FOR CONSTRUCTION

No.	Description	Date

CONSULTANTS:

Seals and Signatures

LICENSED ARCHITECT ROBERT B. NICHOLS C-29164 REN. 03/31/2017 STATE OF CALIFORNIA

ARCHITECT/ENGINEERS:
LEO A DALY
PLANNING ARCHITECTURE ENGINEERING INTERIORS
550 South Hope Street, 27th Floor
Los Angeles, California 90071, USA
213-629-0100 F213-629-0070
EST. 1915

Drawing Title: **ELEVATION - INTERIOR**

Approved Project Director

Project Title: VA Los Angeles National Cemetery, Phase 1A

Location: Los Angeles National Cemetery, 950 South Sepulveda Boulevard, Los Angeles, California 90049

Date: 06-10-2016 | Checked | Drawn

VA Project Number: 898CM2032

Building Number: 1001

Drawing Number: 13

Dwg. of

Office of Construction and Facilities Management

Department of Veterans Affairs

VA FORM 08-6231

J:\046-10073-000 VA WLA Chapel\E_WORKING\E 10 Design\E 10 20 CAD\10 Architectural (A)\13 ELEVATIONS – INTERIOR.dwg 6-08-16 10:45:52 AM brelegado
one eighth inch = one foot | one quarter inch = one foot | three eighths inch = one foot | one half inch = one foot | three quarters inch = one foot | one inch = one foot | one and one half inches = one foot | three inches = one foot

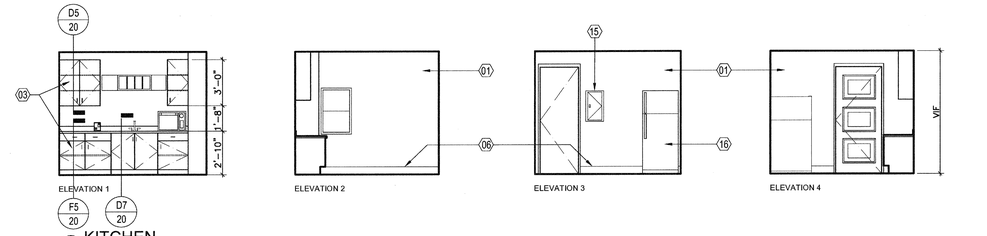

A4 KITCHEN
SCALE: 1/4"=1'-0"

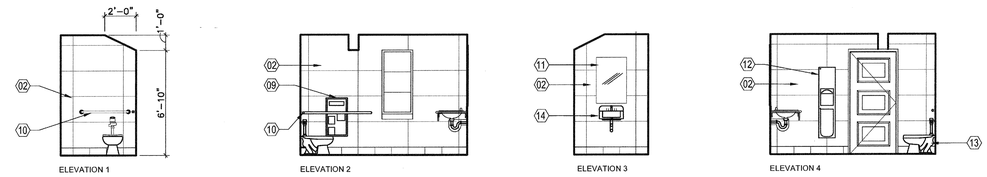

B4 STAFF RESTROOM
SCALE: 1/4"=1'-0"

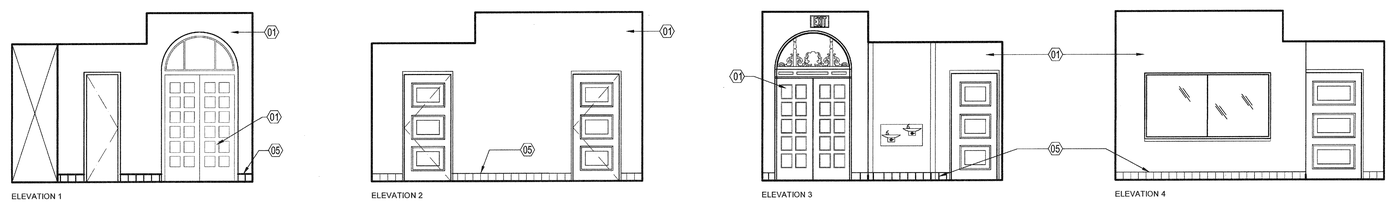

C2 HALLWAY
SCALE: 1/4"=1'-0"

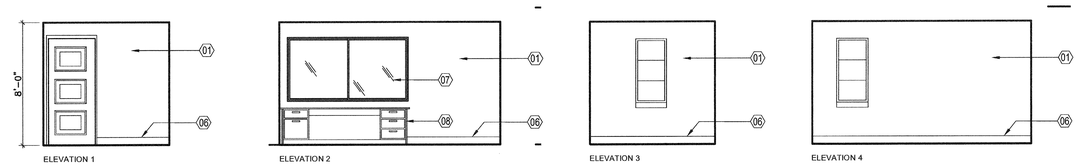

D4 OFFICE/ RECEPTION
SCALE: 1/4"=1'-0"

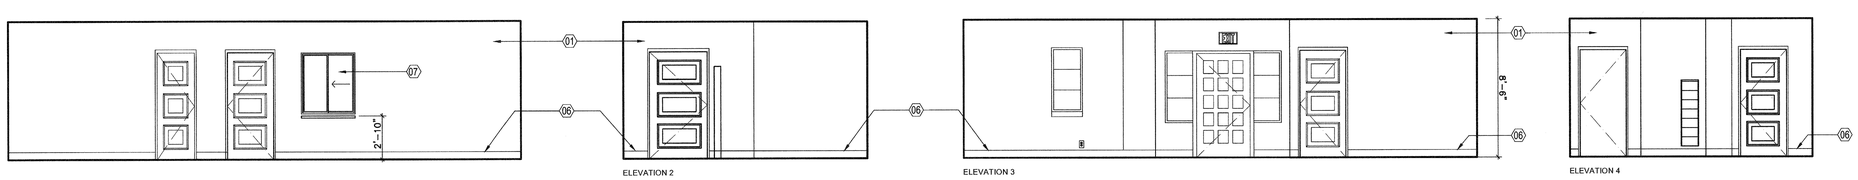

E1 RECEPTION
SCALE: 1/4"=1'-0"

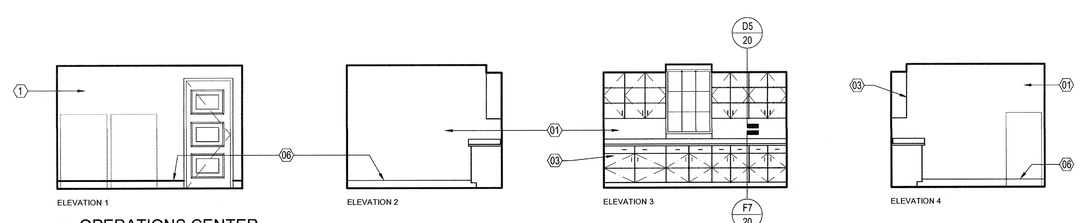

F4 OPERATIONS CENTER
SCALE: 1/4"=1'-0"

GENERAL NOTES

1. CONTRACTOR MUST FIELD VERIFY ALL DIMENSIONS SHOWN FOR EXISTING STRUCTURE

SHEET NOTES

1. EXISTING HISTORICAL ELEVATIONS TO BE PROTECTED FROM DAMAGE DURING CONSTRUCTION, NO ITEMS OR PART OF THE BUILDING CAN BE REMOVED UNLESS NOTED OTHERWISE
2. REFURBISH EXISTING STEEL WINDOWS REPLACE – ALL WINDOWS ON ALL ELEVATIONS FALL UNDER THIS CATEGORY UNLESS NOTED OTHERWISE
3. EXISTING EXTERIOR VENTILATION OPENINGS TO REMAIN
4. ENTIRE EXTERIOR OF BUILDING TO BE PAINTED INCLUDING EXISTING AND NEW ELEMENTS
5. EXTERIOR EXISTING CEMENT PLASTER FINISH TO BE REPAIRED OR REPLACED WHERE DAMAGED (DELAMINATED, EFFLORESCING), REMOVED DURING CONSTRUCTION, AT NEW WALL INFILL LOCATIONS.
6. FOR WINDOW SCHEDULE SEE SHEET 27

KEYNOTES

1. PROVIDE PAINT, TYPICAL
2. PROVIDE PORCELAIN TILE, TYPICAL
3. PROVIDE CASEWORK
4. NOT USED
5. NEW CERAMIC TILE BASE
6. NEW RUBBER BASE
7. PROVIDE WINDOW
8. NEW SYSTEMS FURNITURE, OFCI
9. NEW WALL MOUNTED TOILET PAPER AND TOILET SEAT COVER ACCESSORY
10. NEW GRAB BARS
11. NEW WALL MOUNTED MIRROR
12. NEW WALL MOUNTED PAPER TOWER / WASTE ACCESSORY
13. NEW FLOOR MOUNTED TOILET
14. NEW WALL MOUNTED LAVATORY
15. NEW ELECTRICAL PANEL
16. NEW REFRIGERATOR

NON-SPRINKLERED
CD2 SUBMISSION - ISSUED FOR CONSTRUCTION

No.	Description	Date

CONSULTANTS:

Seals and Signatures

LICENSED ARCHITECT ROGER B. NICHOLS C-29164 REN. 03/31/2017 STATE OF CALIFORNIA

ARCHITECT/ENGINEERS:
LEO A DALY
PLANNING ARCHITECTURE ENGINEERING INTERIORS
550 South Hope Street, 27th Floor
Los Angeles, California 90071, USA
213-629-0100 F213-629-0070
EST. 1915

Drawing Title: **ELEVATION - INTERIOR**

Approved Project Director:

Project Title: VA Los Angeles National Cemetery, Phase 1A

VA Project Number: 898CM2032

Building Number: 1001

Location: Los Angeles National Cemetery, 950 South Sepulveda Boulevard, Los Angeles, California 90049

Date: 06-10-2016 | Checked: | Drawn:

Drawing Number: 14

Dwg. of

Office of Construction and Facilities Management

Department of Veterans Affairs

VA FORM 08-6231

JA\046-10073-000 VA WLA Chapel\E_WORKING\E 10 Design\E 10 20 CAD\10 Architectural (A)\14 ELEVATIONS - INTERIOR.dwg 6-08-16 10:46:02 AM brelegado