GENERAL FLOOR PLAN NOTES:

1. REFER TO SHEET G0.01 FOR ADDITIONAL GENERAL NOTES THAT ARE APPLICABLE.
2. ARCHITECTURAL ELEVATION 100'-0" = CIVIL ELEVATION 204.5'.
3. DIMENSIONS SHOWN ON THE FLOOR PLAN ARE TO THE FACE OF GYP. BOARD AND COLUMN GRID LINES, UNLESS NOTED OTHERWISE (U.N.O.).
4. NOTE: WALL THICKNESSES ARE NOMINAL DIMENSIONS, NOT ACTUAL DIMENSIONS. ALL STUD WALL THICKNESSES ARE 5" INCHES, UNLESS DIMENSIONED OTHERWISE.
5. DOOR OPENINGS NOT LOCATED BY DIMENSION SHALL BE CENTERED IN WALL SHOWN OR LOCATED 2 INCHES FROM FINISH WALL TO FINISH JAMB, ALWAYS ALLOWING MINIMUM OF 16" FROM THE PULL SIDE OF THE DOOR TO THE INTERSECTING WALL.
6. ALL PUBLIC SPACES: THE WALLS WILL BE FINISHED WITH 5/8" GYP. BD. TO A LEVEL 4 FINISH AND PAINTED, UNLESS NOTED OTHERWISE.
7. REFER TO FINISH LEGEND, FINISH SCHEDULE AND SPECIFICATIONS FOR DOOR AND DOOR FRAME FINISHES.
8. COORDINATE ALL FIRE EXTINGUSHER CABINET LOCATIONS WITH THE LIFE SAFETY SHEETS (G1.01 - G1.04).

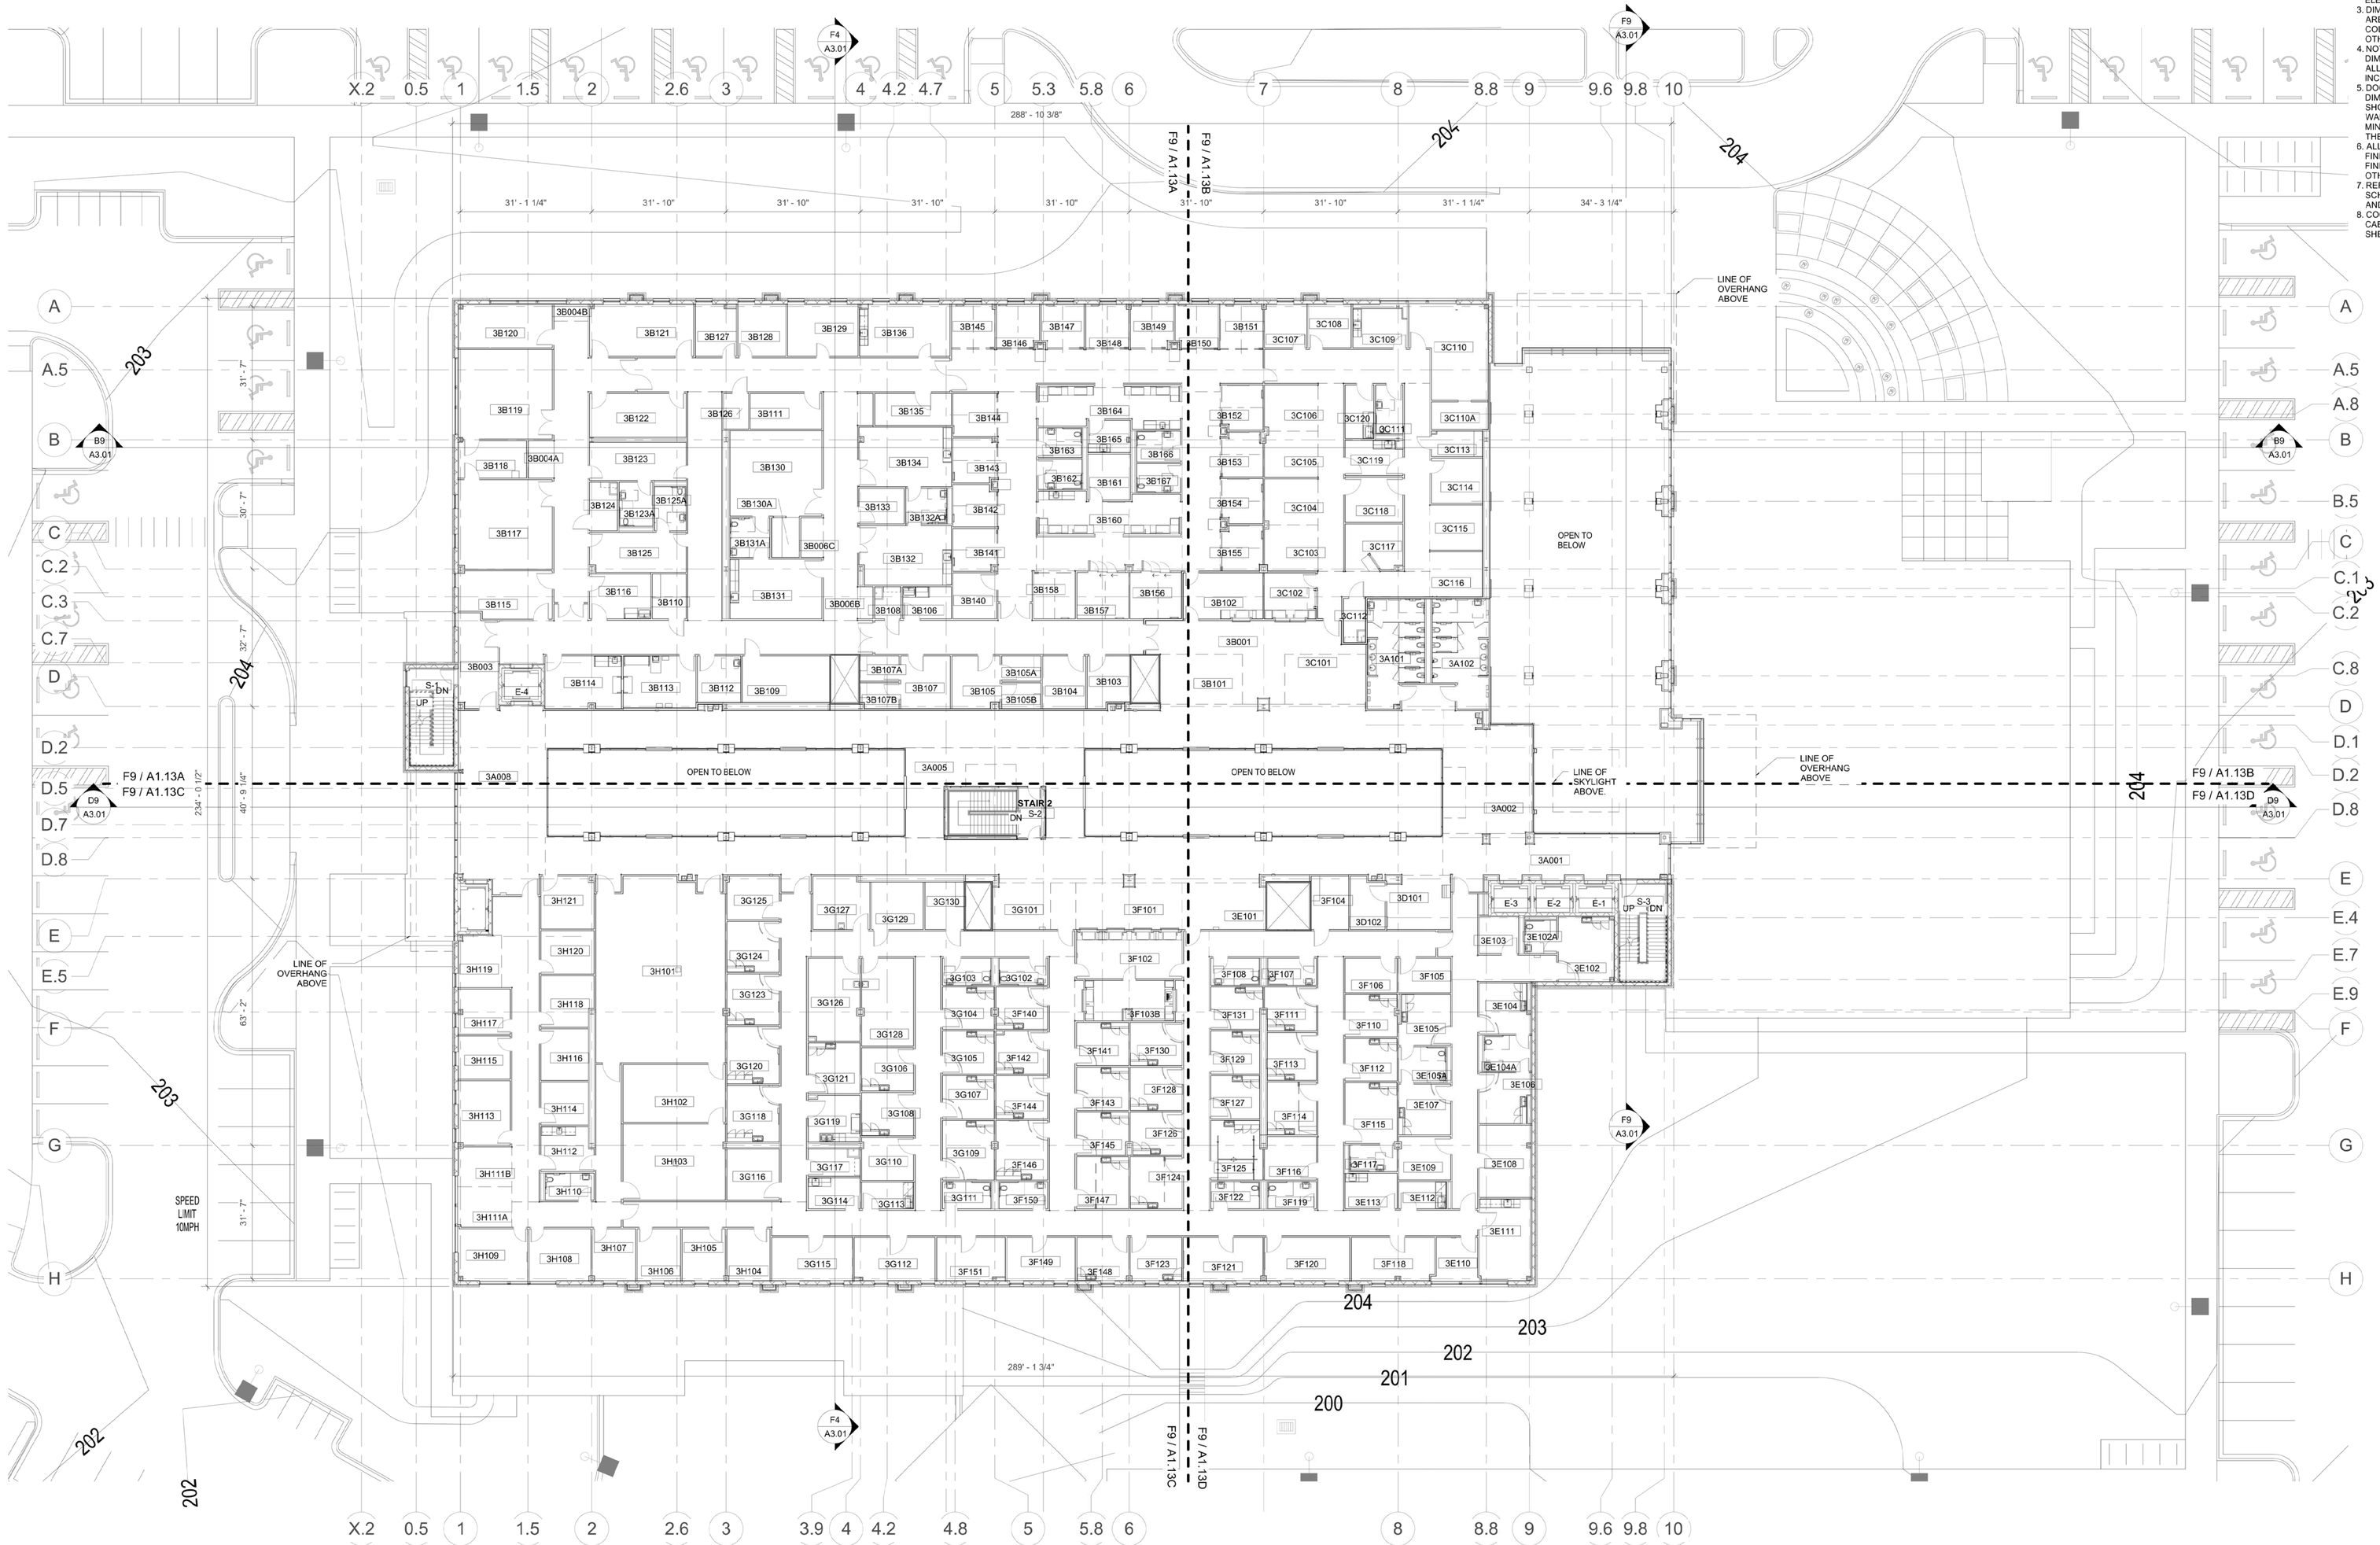

KEY PLAN:

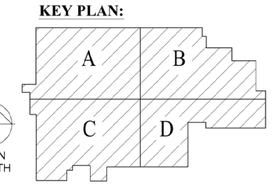

F9 THIRD FLOOR PLAN - OVERALL
1/16" = 1'-0"

PROJECT NORTH | PLAN NORTH

NO.	Description	Date

CONSULTANTS:

PROFESSIONAL SEAL

ARCHITECT/ENGINEERS:

HOEFER WYSOCKI Architecture
11460 TOMAHAWK CREEK PARKWAY; SUITE 400, LEAWOOD, KANSAS 66211

Drawing Title: THIRD FLOOR PLAN-OVERALL

Approved: Project Director

Project Status: FINAL CONSTRUCTION DOCUMENTS

Project Title: VA TALLAHASSEE OUTPATIENT CLINIC

Location: 2181 ORANGE AVENUE EAST TALLAHASSEE, FLORIDA 32301

Date: 22 AUGUST 2014 | Checked: | Drawn:

Project Number: 24281

Building Number:

Drawing Number: A1.03

Dwg. of

Office of Construction and Facilities Management

Department of Veterans Affairs

COPYRIGHT © BY HOEFER WYSOCKI ARCHITECTS, LLC

1/28/2016 10:24:10 AM

VA FORM 08-6231