DOOR SCHEDULE

DOOR NUMBERS	SIZE	DESCRIPTION	TRANSOM
101-102-106-108-113 115-116-117-201	3'-0" X 7'-6"	2-WOOD PANELS & 1-OBSCURE GL. PANEL 9 LIGHTS	NONE
114-109-111-112-F19		SEE DETAIL	
203-204-205-207-208-209-210-211-212 213, 206	2'-2 1/2" X 7'-6"	1-OBSCURE GL. PANEL 6 LIGHTS	NONE
F1. - F1		SEE DETAIL	
F13-F23-F16-F9	2-2'-10" X 8'-0"	1-WOOD PANEL 1-CLEAR GL. PANEL 6 LIGHTS.	TRANSOM
F12-	3'-0" X 7'-6"	2-WOOD PANELS 1-CLEAR GL. PANEL 9 LIGHTS	NONE
F21-F25		SEE DETAIL	
110		SIMILAR IN CONSTRUCTION TO 108	

NOTES ON FINISH

FIRST FLOOR	ENTIRE FLOOR TO HAVE CEMENT FINISH POULTRY, MEATS & ICE STORAGE ROOMS TO BE INSULATED. SEE DETAIL.
SECOND FLOOR	ENTIRE FLOOR TO HAVE CEMENT FINISH.
PARTITIONS	ALL PARTITIONS EXCEPT OTHERWISE NOTED OR SHOWN TO BE 4" BRICK.
TOILET ROOMS	6" CEMENT BASE WITH COVE AT FLOOR, EXCEPT AT [illegible] SEE DETAIL.
	SHOWER BATH FOR [illegible] OF APPROVED GRAY MARBLE.
INSULATION	WALLS & CEILINGS TO BE COVERED WITH INSULATION IN POULTRY, MEATS & ICE STORAGE ROOMS, SEE DETAIL.
STAIRS	AS DETAILED.
THRESHOLDS	NO THRESHOLDS REQUIRED EXCEPT AT ELEVATORS AND MAIN ENTRANCE.
SASH	ALL SASH TO BE OF WOOD 1 3/4" THICK
WALLS	ALL INTERIOR WALLS TO BE PAINTED OR APPROVED COLOR
BRICK	EXTERIOR FACE BRICK TO BE SAME AS THAT FOR MAIN HOSPITAL BUILDING.
STONE	ALL STONEWORK ON PLANS & ELEVATIONS SHOWN STIPPLED TO BE GRANITE.
DRAINS	FLOORS WHERE REQUIRED TO PITCH TO DRAINS

ABBREVIATIONS

C.I. = CAST IRON.
CL.GL=CLEAR GLASS.
OB.GL=OBSCURE GLASS.
[illegible]
W.I. = WROUGHT IRON.

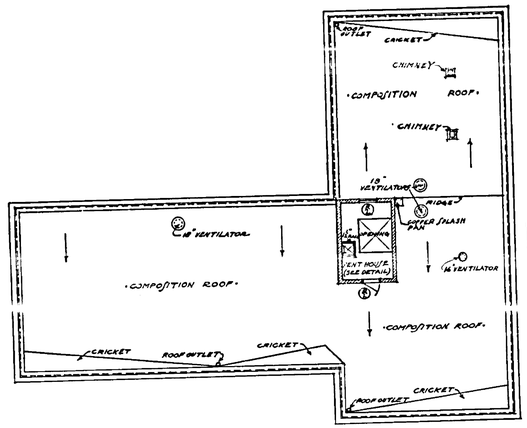

ROOF PLAN
SCALE 1/16"=1'-0"

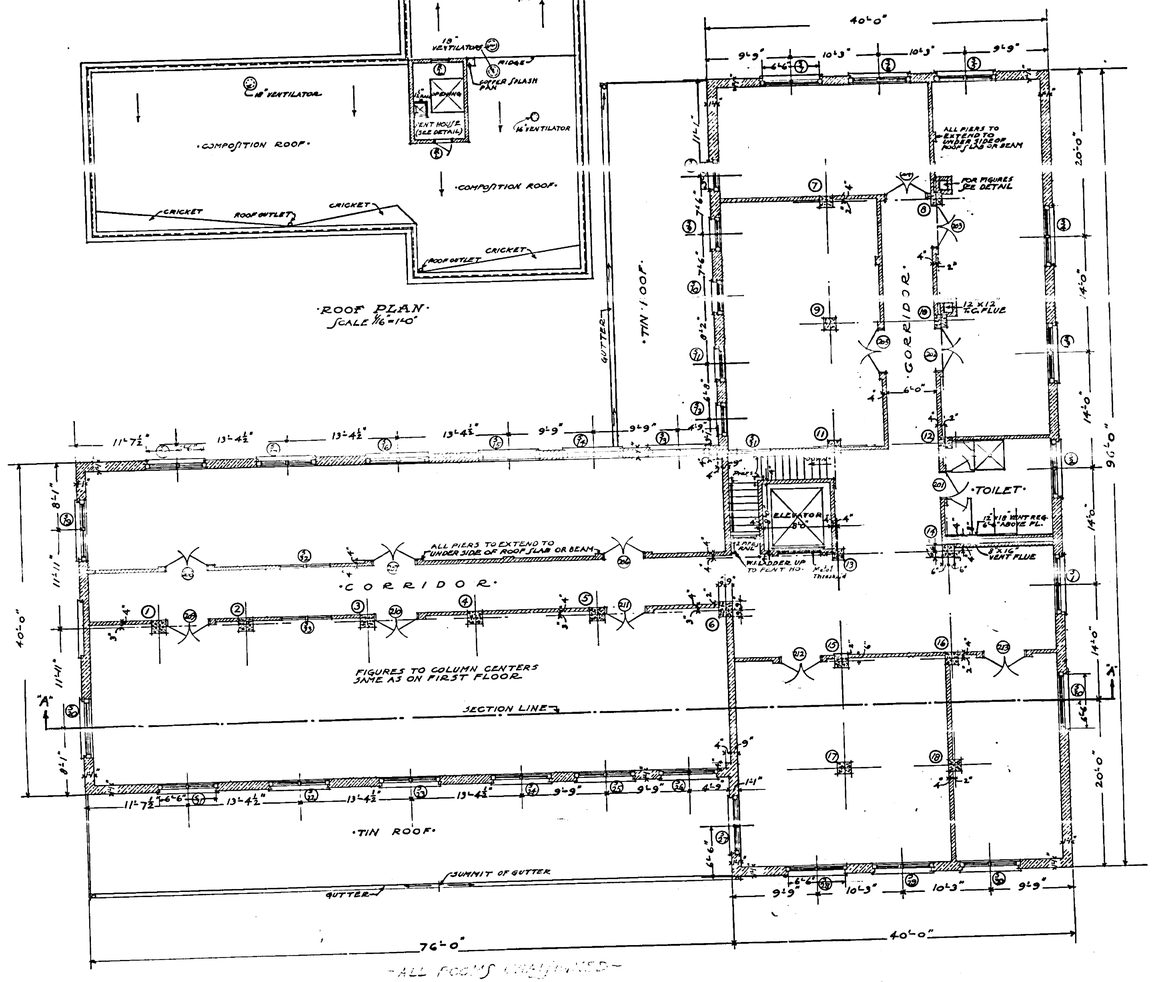

ALL ROOMS UNFURNISHED

SECOND FLOOR PLAN
SCALE 1/8"=1'-0"

N.

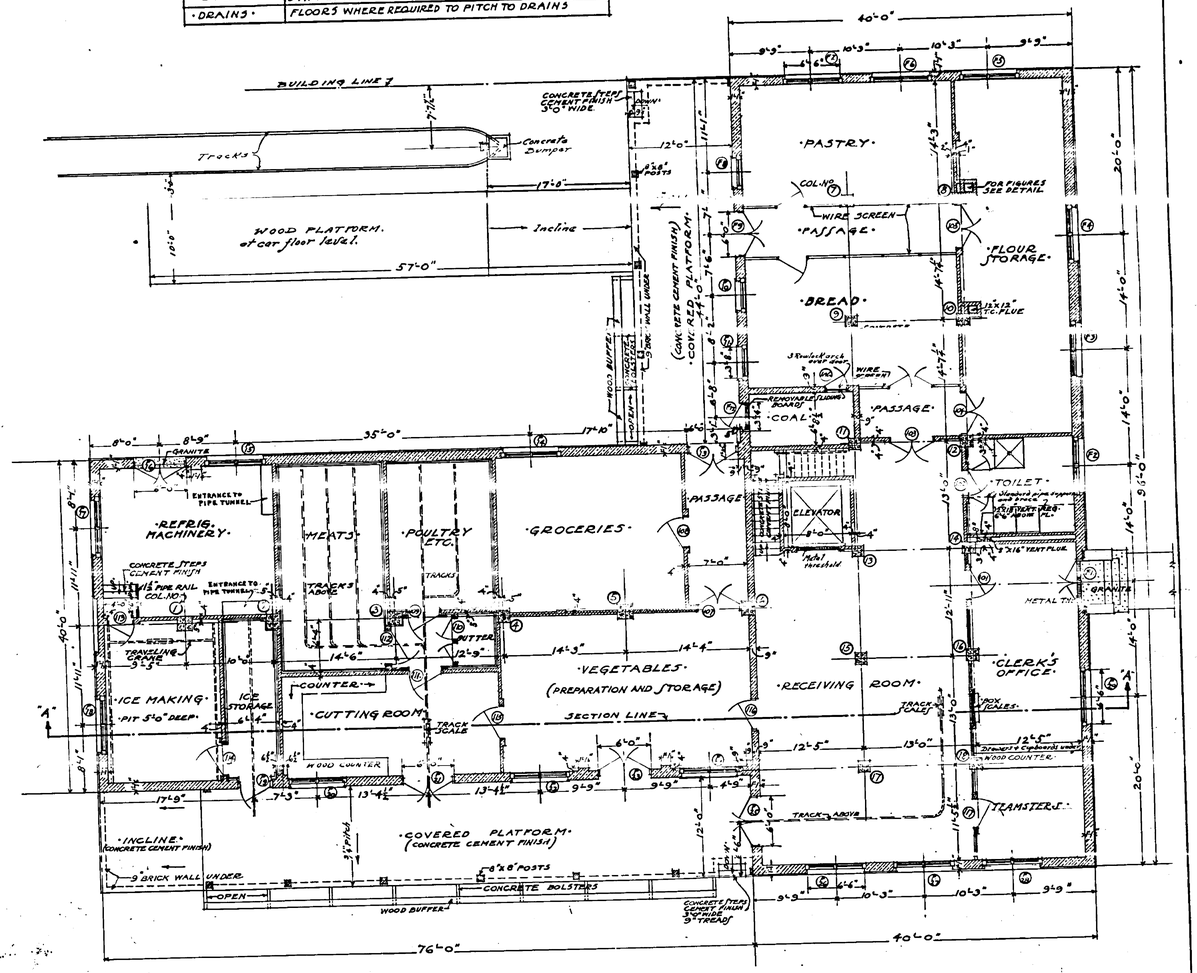

SEE AS-BUILT DRAWING NO. 7-1.

FIRST FLOOR PLAN
SCALE 1/8"=1'-0"

J. A. Wetmore
ACTING SUPERVISING ARCHITECT
TREASURY DEPARTMENT
APPROVED: A. Quinn 7/9/19
SUPT. DRAFTING DIVISION.
N. D. Mitchell
STRUCTURAL DIVISION.
Ellis Bradbury
MECHANICAL DIVISION.

SUBSISTENCE BLDG NO. 7.
U.S. PUBLIC HEALTH SERVICE HOSPITAL
BUILDING [illegible] BUILDING
CITY CHICAGO, ILL. No 2.
DRAWN BY [illegible] DATE 11/1/19.
CHECKED BY [illegible] DATE 7/27/19.
DRAWING No. R-2.

RETURN TRACINGS TO PLAN FILES.

FILE FOLDER NO. [illegible]

[illegible] 411