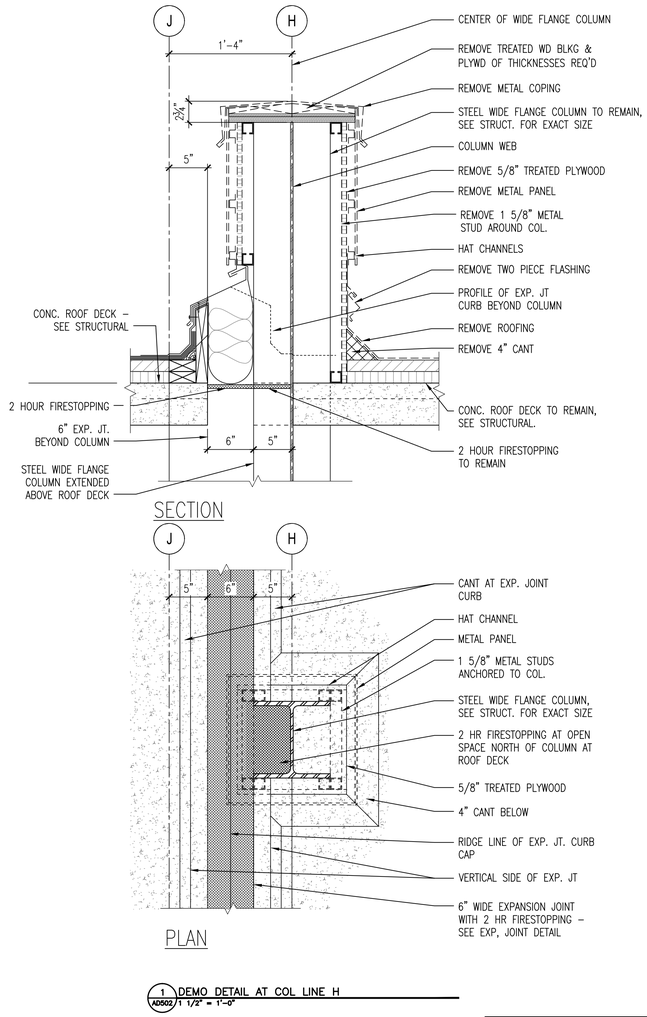

1 AD502 DEMO DETAIL AT COL LINE H
1 1/2" = 1'-0"

FINAL SUBMITTAL

Revisions:	Date

CONSULTANTS:

ALAN J. TOLAND REG. NO. 9706 STATE OF LOUISIANA REGISTERED ARCHITECT

ARCHITECT:
TOLAND MIZELL MOLNAR
590 Means Street NW, Suite 200
Atlanta, GA 30318
404.214.9774

Drawing Title: DEMOLITION DETAILS

Approved: Project Director

Project Title: EXPAND RADIOLOGY AND SPS OVERTON BROOKS VAMC

Location: SHREVEPORT, LA

Date: 04-17-2015 | Checked: XX | Drawn: XX

Project Number: 667-083

Building Number: 1

Drawing Number: AD502

Dwg. 16 of 160

OFFICE OF CONSTRUCTION AND FACILITIES MANAGEMENT

VA U.S. Department of Veterans Affairs

VA FORM 08-6231A, MAR 1984

Drawing File: T:\Projects\1313 Renovate Radiology & SPS VA Shreveport\3 1313 Drawings\RENOVATE RADIOLOGY & SPS – VA SHREVEPORT\Sheets\AD502 DEMOLITION DETAILS.dwg
Plotted by: hsneed
Plotted Date: May 20, 2015 3:55pm

one-eighth inch = one foot | one-quarter inch = one foot | three-eighths inch = one foot | one-half inch = one foot | three-quarters inch = one foot | one inch = one foot | one and one-half inches = one foot | three inches = one foot