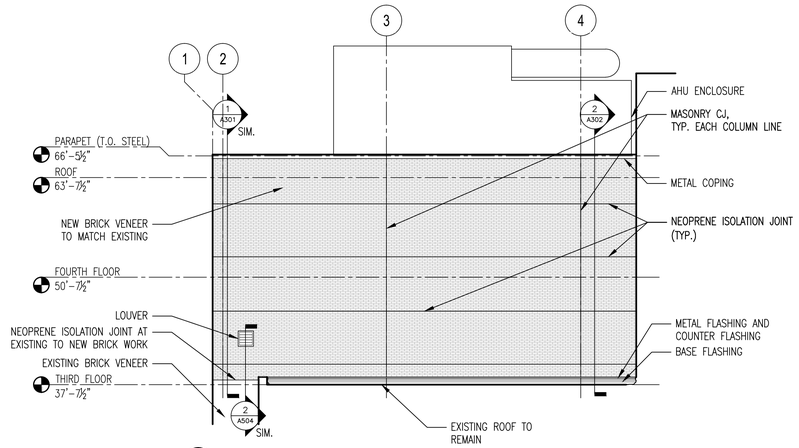

2 A202 PARTIAL NORTH ELEVATION @ 3RD & 4TH FLOORS 1/8" = 1'-0"

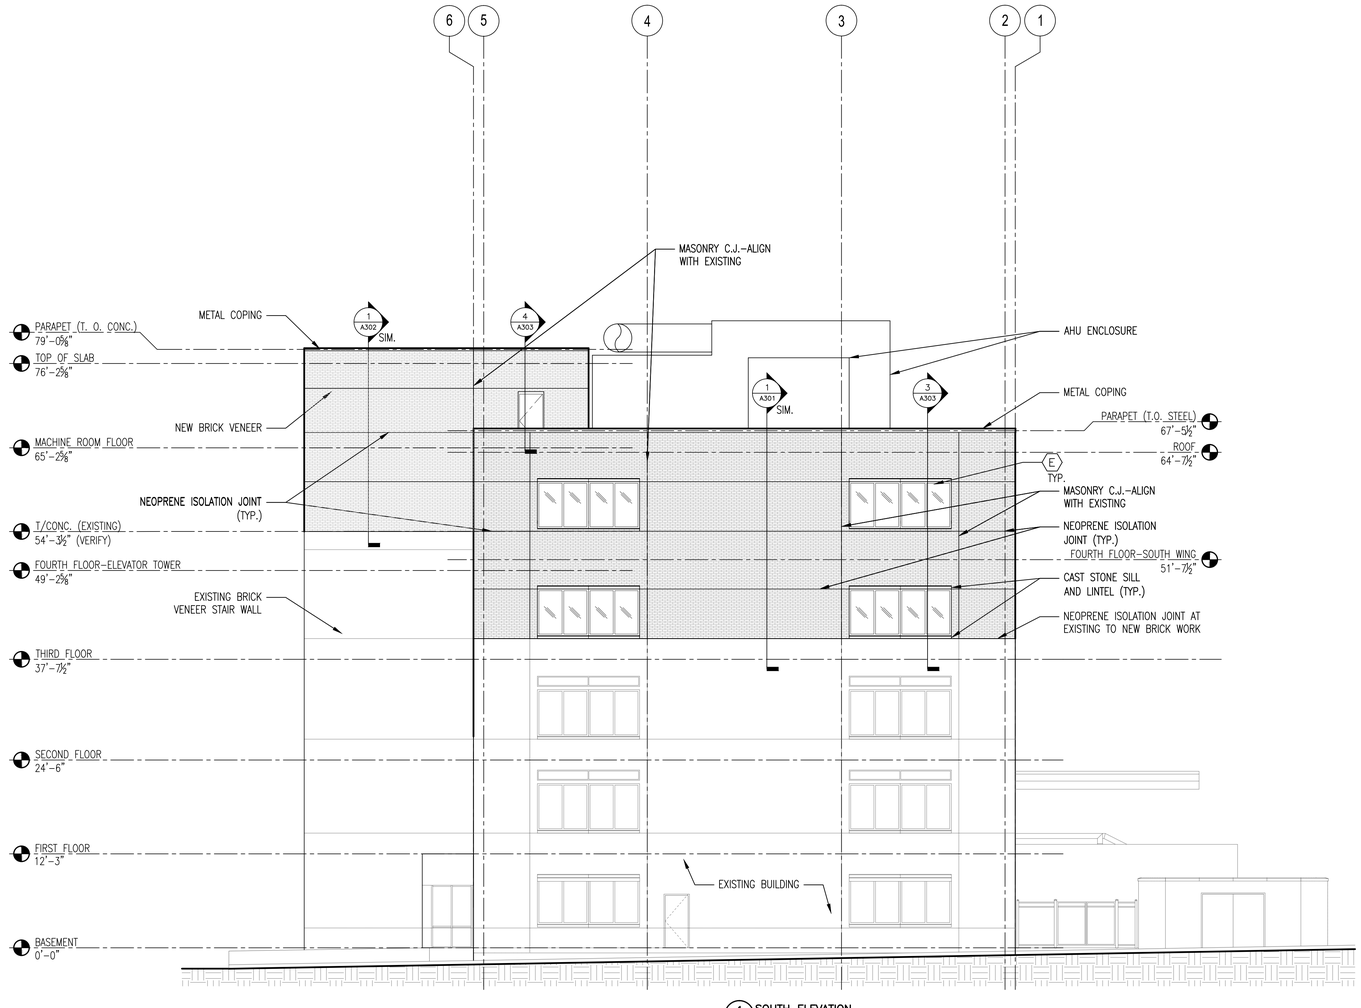

1 A202 SOUTH ELEVATION 1/8" = 1'-0"

0' 4' 8' 16' 24'
SCALE: 1/8"=1'-0"

FINAL SUBMITTAL

Revisions:	Date

CONSULTANTS:

ALAN J. TOLAND REG. NO. 6788 STATE OF LOUISIANA REGISTERED ARCHITECT

ARCHITECT:
TOLAND MIZELL MOLNAR
590 Means Street NW, Suite 200
Atlanta, GA 30318
404.214.9774

Drawing Title: SOUTH AND NORTH ELEVATIONS

Approved: Project Director

Project Title: EXPAND RADIOLOGY AND SPS OVERTON BROOKS VAMC

Location: SHREVEPORT, LA

Date: 04-17-2015 | Checked: XX | Drawn: XX

Project Number: 667-083

Building Number: 1

Drawing Number: A202

Dwg. 27 of 160

OFFICE OF CONSTRUCTION AND FACILITIES MANAGEMENT

VA U.S. Department of Veterans Affairs

VA FORM 08-6231A, MAR 1984

Drawing File: T:\Projects\1313 Renovate Radiology & SPS VA Shreveport\3 1313 Drawings\RENOVATE RADIOLOGY & SPS - VA SHREVEPORT\Sheets\A202 SOUTH AND NORTH ELEVATIONS.dwg
Plotted by: hsneed
Plotted Date: May 20, 2015 - 3:57pm