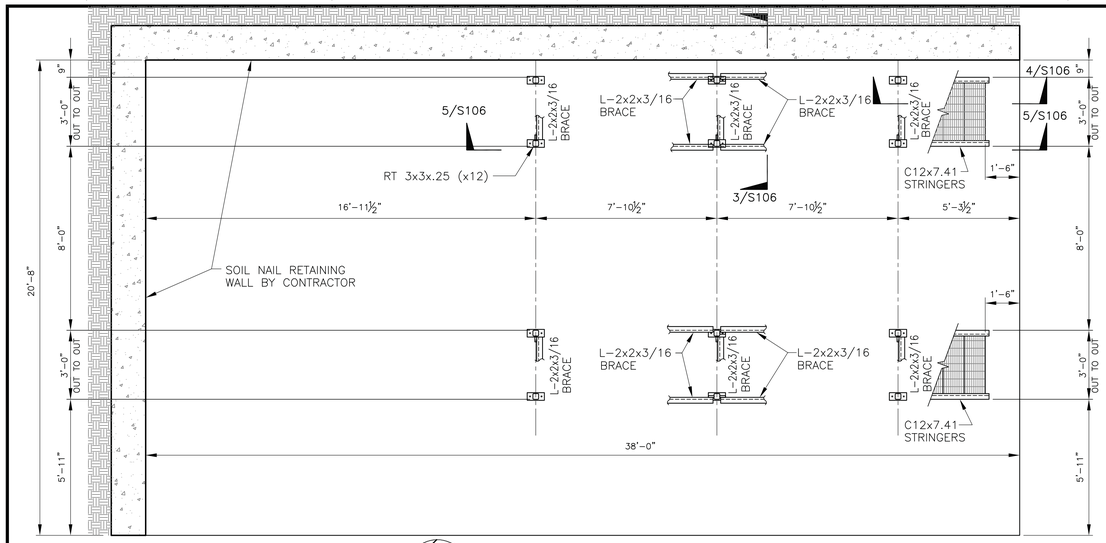

N

PLATFORM BOTTOM PLAN

3/8"=1'-0"

1 S106

ALL STRUCTURAL MATERIALS SHALL BE ALUMINUM

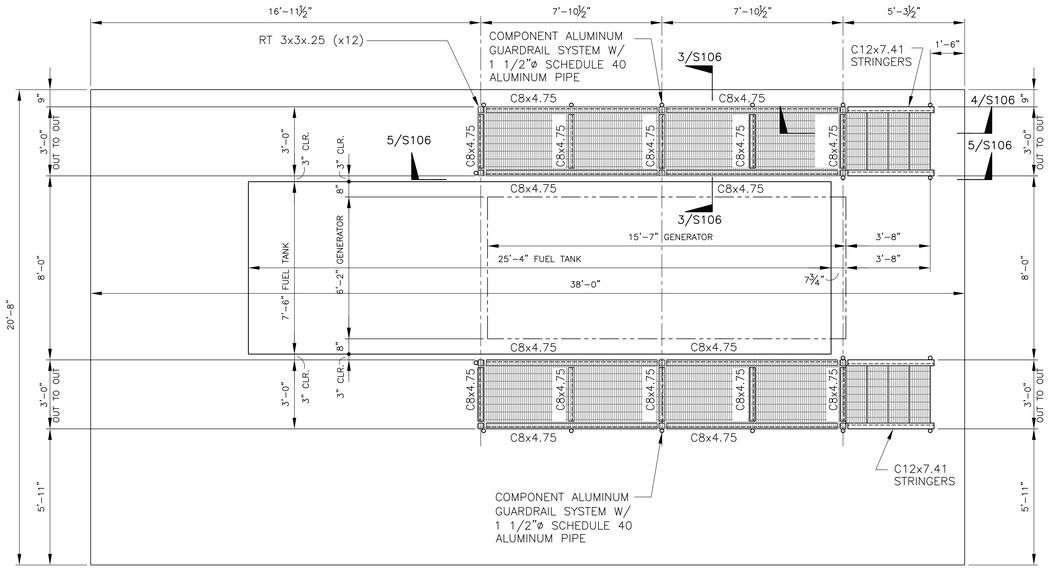

PLATFORM FRAMING PLAN

3/8"=1'-0"

2 S106

ALL STRUCTURAL MATERIALS SHALL BE ALUMINUM

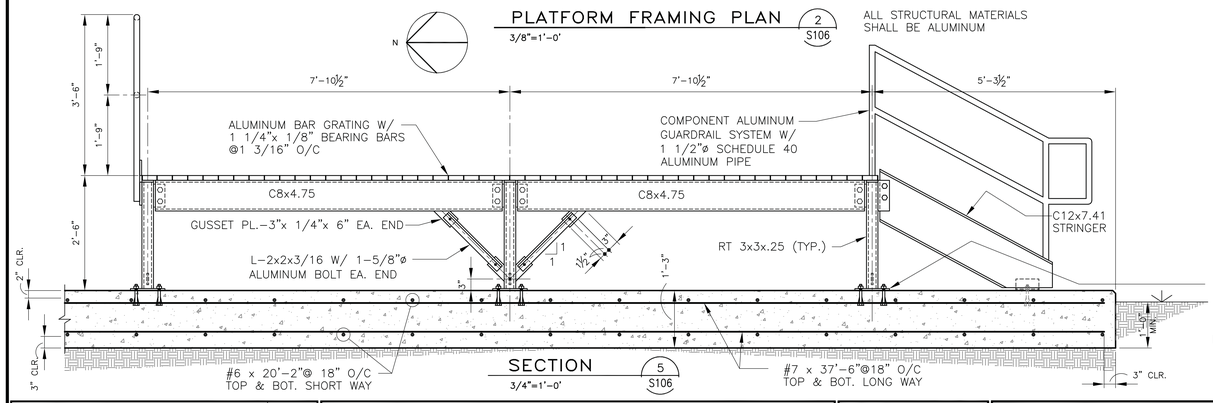

SECTION

3/4"=1'-0"

5 S106

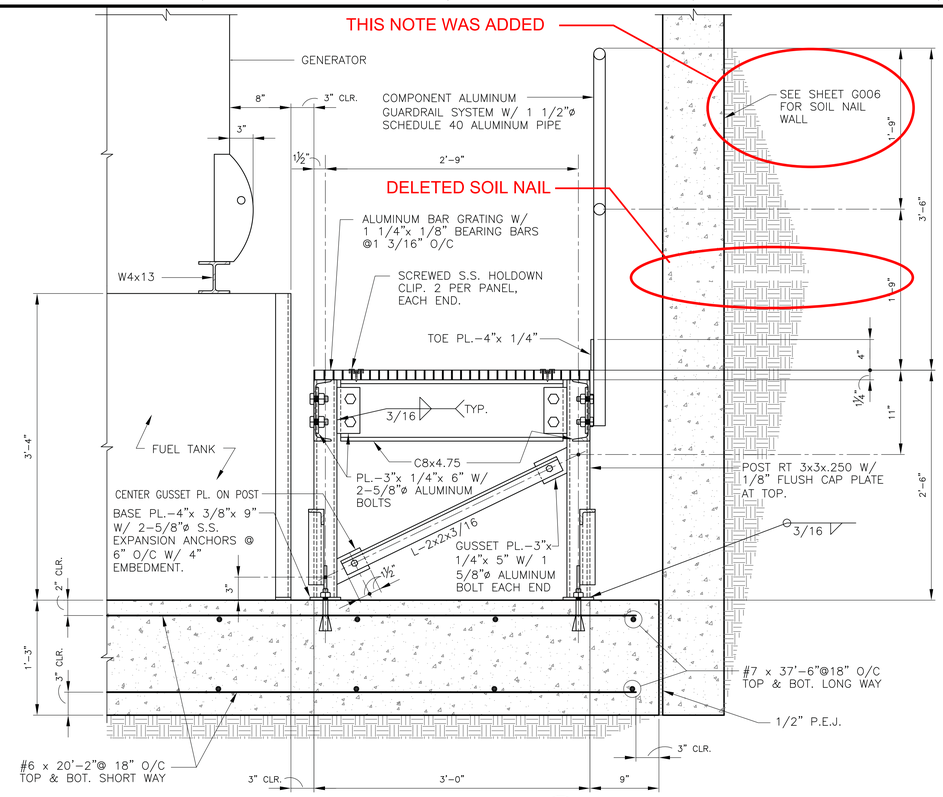

SECTION

1 1/2"=1'-0"

3 S106

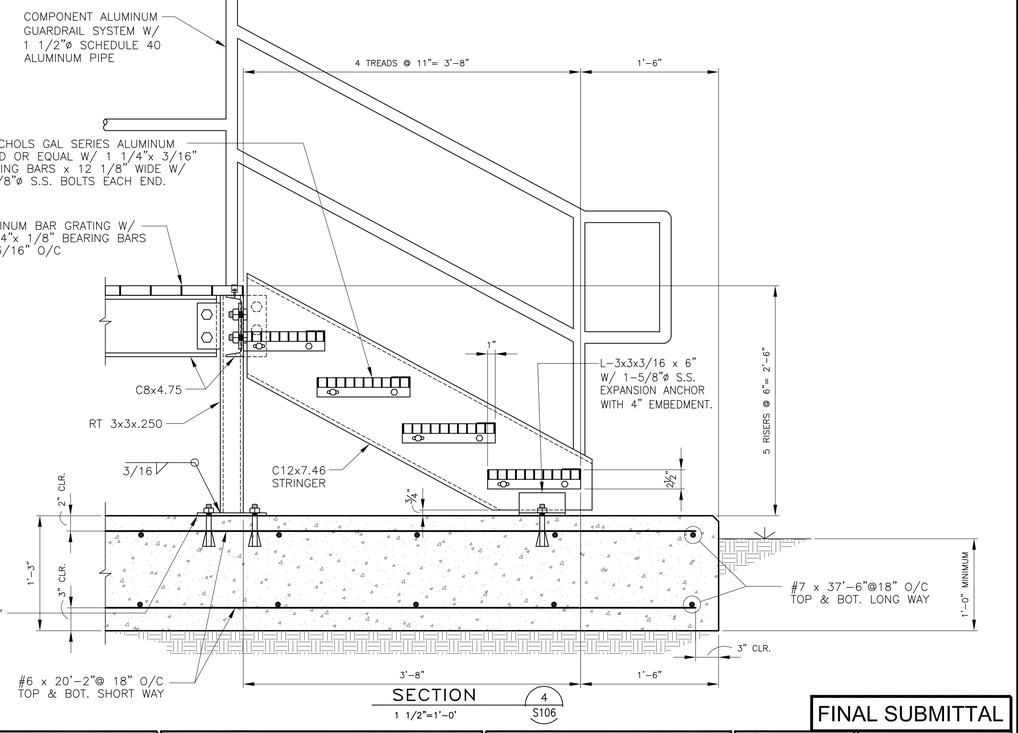

SECTION

1 1/2"=1'-0"

4 S106

FINAL SUBMITTAL

Revisions:	Date

CONSULTANTS:

PADGETT Engineering Group
Consulting Structural Engineers
2255 CUMBERLAND PARKWAY - SUITE 1910 - ATLANTA - GEORGIA 30339

STATE OF LOUISIANA — ROBERT G. PADGETT — LICENSE NO. 33937 — PROFESSIONAL ENGINEER — 3/11/15

LOUISIANA C.O.A 4674

ARCHITECT:

TOLAND MIZELL MOLNAR

590 Means Street NW, Suite 200
Atlanta, GA 30318
404.214.9774

Drawing Title: GENERATOR PLATFORM PLAN & DETAILS

Approved: Project Director

Project Title: EXPAND RADIOLOGY AND SPS OVERTON BROOKS VAMC

Location: SHREVEPORT, LA

Date: 3-13-2015 | Checked: BP | Drawn: AH

Project Number: 667-083

Building Number: 1

Drawing Number: S106 Dwg. of XX

OFFICE OF CONSTRUCTION AND FACILITIES MANAGEMENT

VA | U.S. Department of Veterans Affairs

VA FORM 08-6231A, MAR 1984

Drawing File: W:\2_Clients-Projects\2-Toland-Mizell-Molnar\2014-012 VA SHREVEPORT-EXPAND RADIOLOGY\DRAWINGS\STRUC\S106 GENERATOR PLATFORM PLAN & DETAILS.dwg
Plotted by: sanby
Plotted Date: Apr 20, 2015 - 10:42am

one inch = one foot | three quarters inch = one foot | one half inch = one foot | three eighths inch = one foot | one quarter inch = one foot | one eighth inch = one foot | three inches = one foot | one and one-half inches = one foot