DEMOLITION NOTES:
(THIS SHEET ONLY)

1. SEE DEMOLITION WORK ON ENLARGED SHEET MD401.

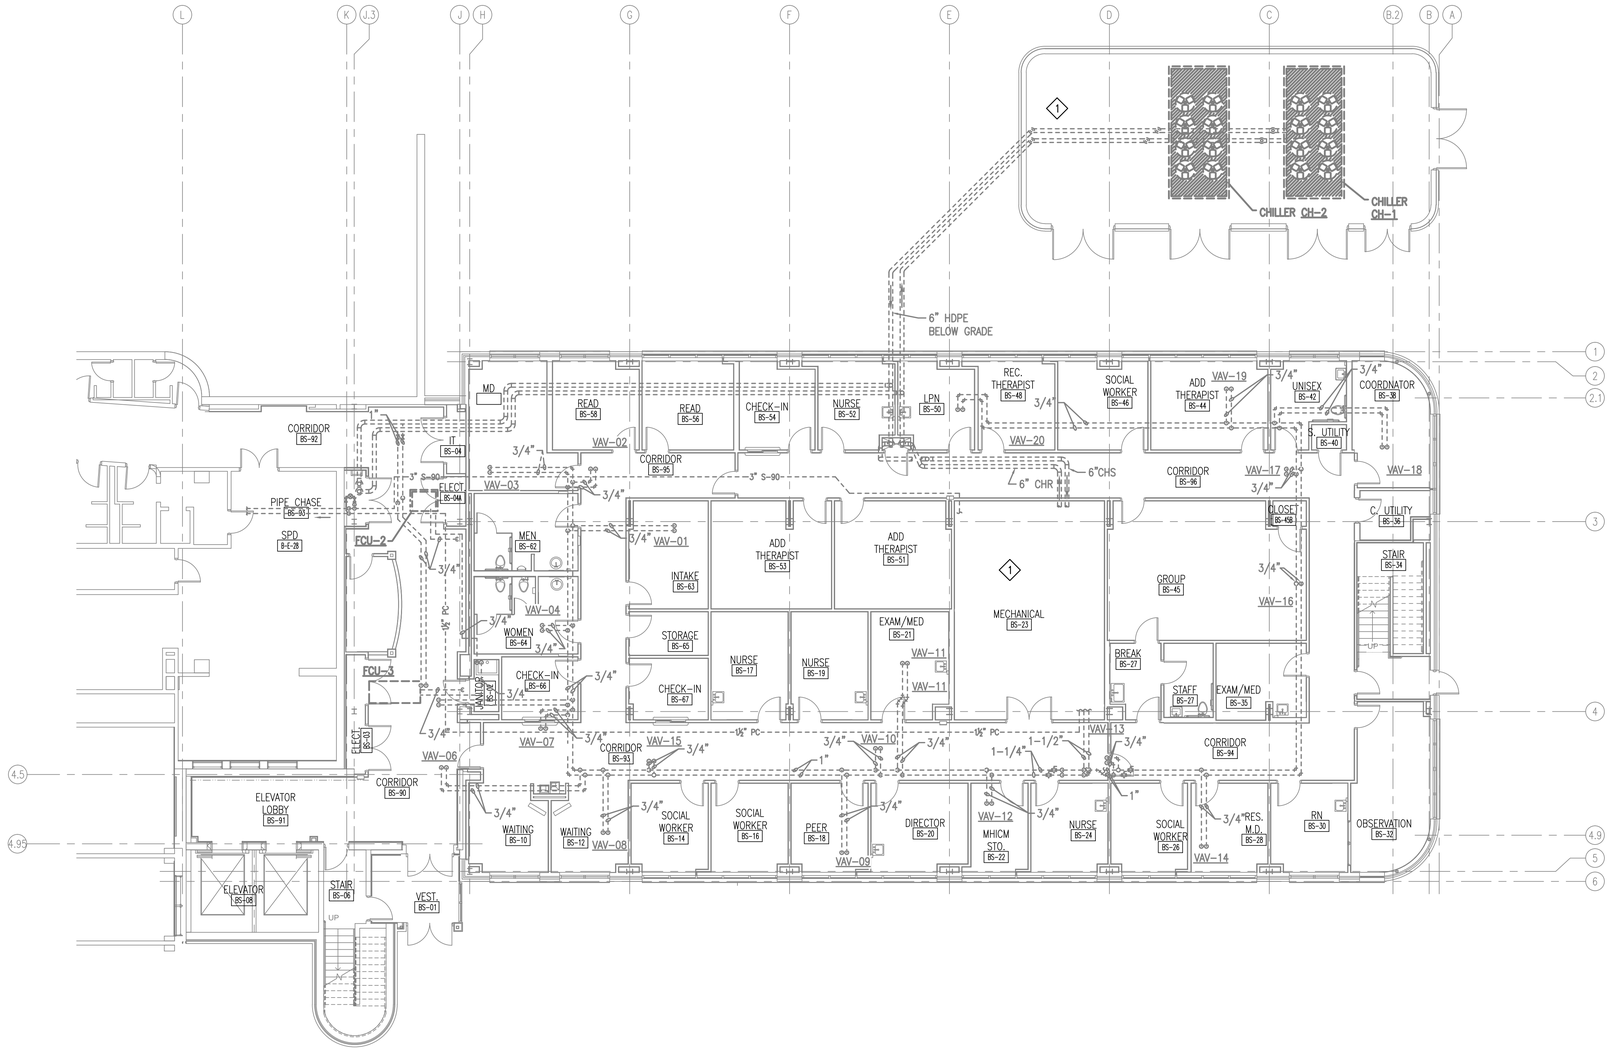

BASEMENT PIPING
DEMOLITION FLOOR PLAN – MECHANICAL
SCALE: 1/8" = 1'-0"

FINAL SUBMITTAL

Revisions:	Date

CONSULTANTS:

APPLIED ENGINEERING SOLUTIONS
440 Martin Luther King, Jr. Blvd., Suite 401
Macon, Georgia 31201
Phone: (478) 314-1270 – Fax: (478) 314-1271
www.aes-pe.com

STATE OF LOUISIANA – PROFESSIONAL ENGINEER

ARCHITECT/ENGINEERS:

TOLAND MIZELL MOLNAR
590 Means Street NW, Suite 200
Atlanta, GA 30318
404.214.9774

Drawing Title: BASEMENT PIPING DEMOLITION FLOOR PLAN - MECHANICAL

Approved: Project Director

Project Title: EXPAND RADIOLOGY AND SPS OVERTON BROOKS VAMC

Location: SHREVEPORT, LA

Date: 04-17-2015 | Checked: PJC | Drawn: JSW

Project Number: 667-083

Building Number: 1

Drawing Number: MD101

Dwg. 99 of 160

OFFICE OF CONSTRUCTION AND FACILITIES MANAGEMENT

VA | U.S. Department of Veterans Affairs

VA FORM 08-6231