NEW WORK KEYED NOTES:
(THIS SHEET ONLY)

1. MAKE CONNECTIONS TO EXISTING LIGHTING CIRCUIT AT STAIRWELL AREA ON FLOORS BELOW.
2. THIS FIXTURE SHALL BE UNSWITCHED.
3. NO WORK IN THIS SPACE.
4. CENTER FIXTURE OVER MIRROR, COORDINATE EXACT LOCATION PRIOR TO ROUGH-IN.
5. COORDINATE EXACT LOCATION OF SWITCHES WITH VA FOR ELEVATOR LOBBY PRIOR TO INSTALLATION.
6. PROVIDE DUAL SWITCHING FOR LIGHTING IN THIS SPACE. SWITCH INNER LAMPS ON FIRST SWITCH AND OUTER LAMPS ON SECOND SWITCH, CONSISTENTLY THROUGH ROOM.
7. THIS FIXTURE SHALL BE EQUIPPED WITH A GENERATOR TRANSFER DEVICE AND SHALL BE CONNECTED TO BOTH A SWITCHED LEG OF THE NORMAL POWER CIRCUIT AND AN UNSWITCHED LEG OF THE EMERGENCY POWER CIRCUIT INDICATED. SEE GENERATOR TRANSFER DRIVE WIRING DIAGRAM SHEET E001.
8. COORDINATE EXACT MOUNTING HEIGHT OF LINEAR SUSPENDED FIXTURE PRIOR TO INSTALLATION.

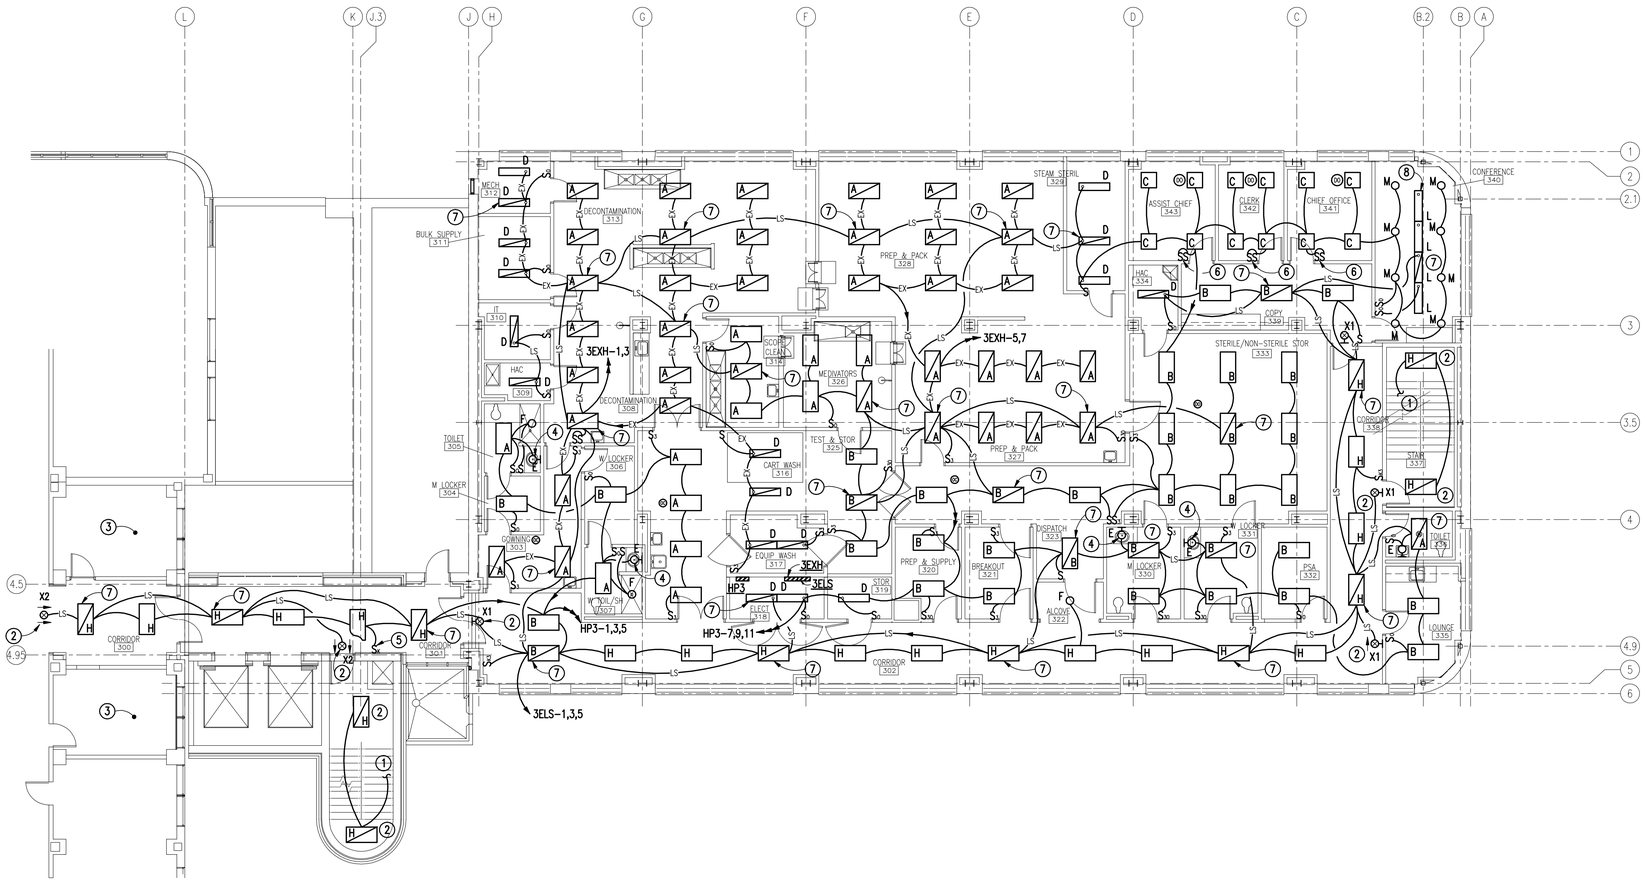

PLAN NORTH
TRUE NORTH

NEW WORK
THIRD FLOOR ELECTRICAL PLAN – LIGHTING
SCALE: 1/8" = 1'-0"

FINAL SUBMITTAL

Revisions:	Date

CONSULTANTS:

CLARK•NEXSEN
440 MARTIN LUTHER KING, JR. BLVD.
MACON, GA 31201
478-743-8415 FAX 478-743-8239
WWW.CLARKNEXSEN.COM

STATE OF LOUISIANA
RANDY PEACOCK
Licence No. 0003857
PROFESSIONAL ENGINEER

ARCHITECT:
TOLAND MIZELL MOLNAR
590 Means Street NW, Suite 200
Atlanta, GA 30318
404.214.9774

Drawing Title: NEW WORK THIRD FLOOR ELECTRICAL PLAN LIGHTING

Approved: Project Director

Project Title: EXPAND RADIOLOGY AND SPS OVERTON BROOKS VAMC

Location: SHREVEPORT, LA

Date: 04-17-2015 | Checked: CBC | Drawn: SJB

Project Number: 667-083
Building Number: 1
Drawing Number: EL101
Dwg. 147 of 160

OFFICE OF CONSTRUCTION AND FACILITIES MANAGEMENT
VA U.S. Department of Veterans Affairs

VA FORM 08-6231A, MAR 1984
CN 5123

Drawing File: H:\2013\5123-VA Shreveport 3rd and 4th Floors\Drawings\5123 EL 101 3rd Floor.dwg
Plotted by: tglidwell
Plotted Date: Apr 20, 2015 – 10:03am