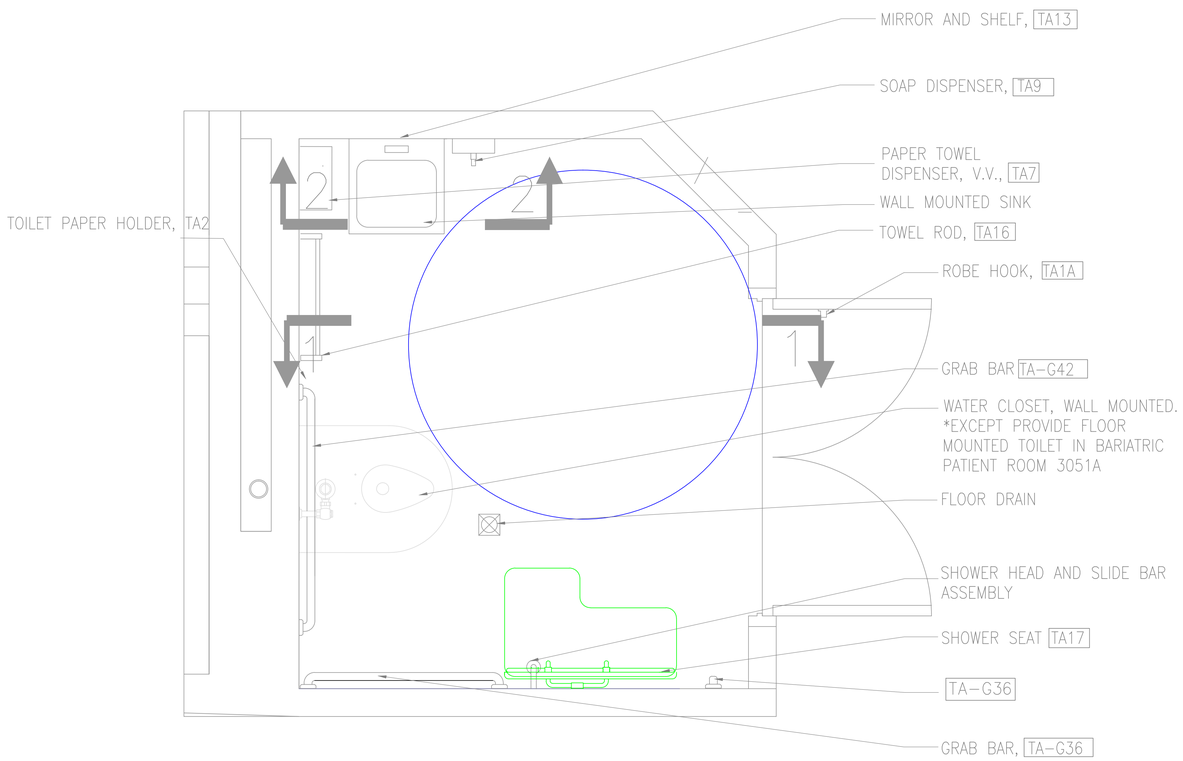

TOP VIEW
1"-1'

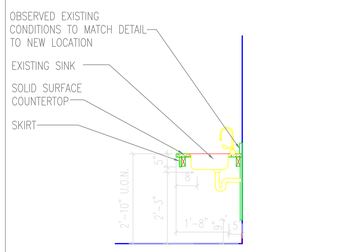

* ATTACH TO CLEATS WITH NICKEL PLATED MACHINE SCREWS INTO THREADED INSERTS AND FINISH WASHERS. MATCH REVEAL AND EDGE TREATMENT OF CABINET DOORS AND DRAWERS

B4400

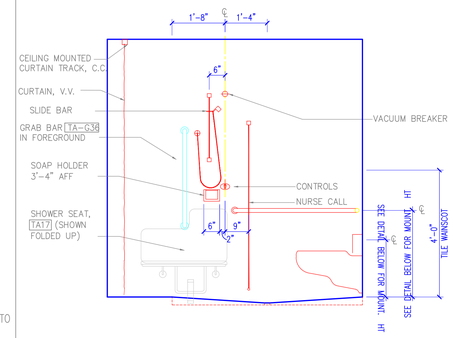

SECTION VIEW 1

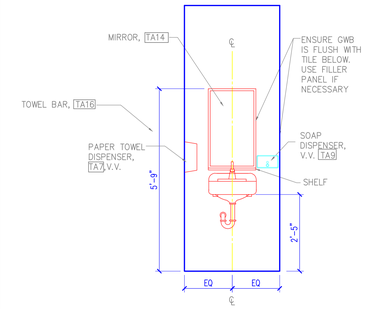

SECTION VIEW 2

TA 17

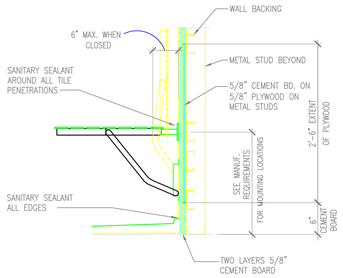

WALL TILE THAT IS REMOVED OR DAMAGED FOR RELOCATION OF SHOWER AND OTHER ITEMS ARE TO BE REPLACED WITH MATCHING TILE. (MORE THAN 50% DAMAGE THAN REPLACE ALL WALL TILE)

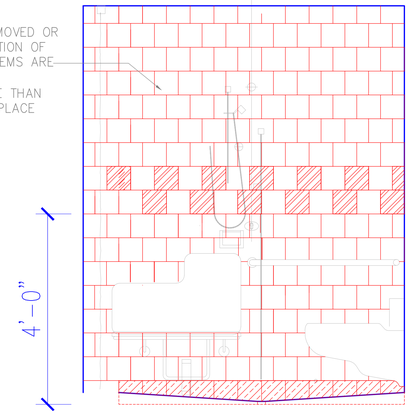

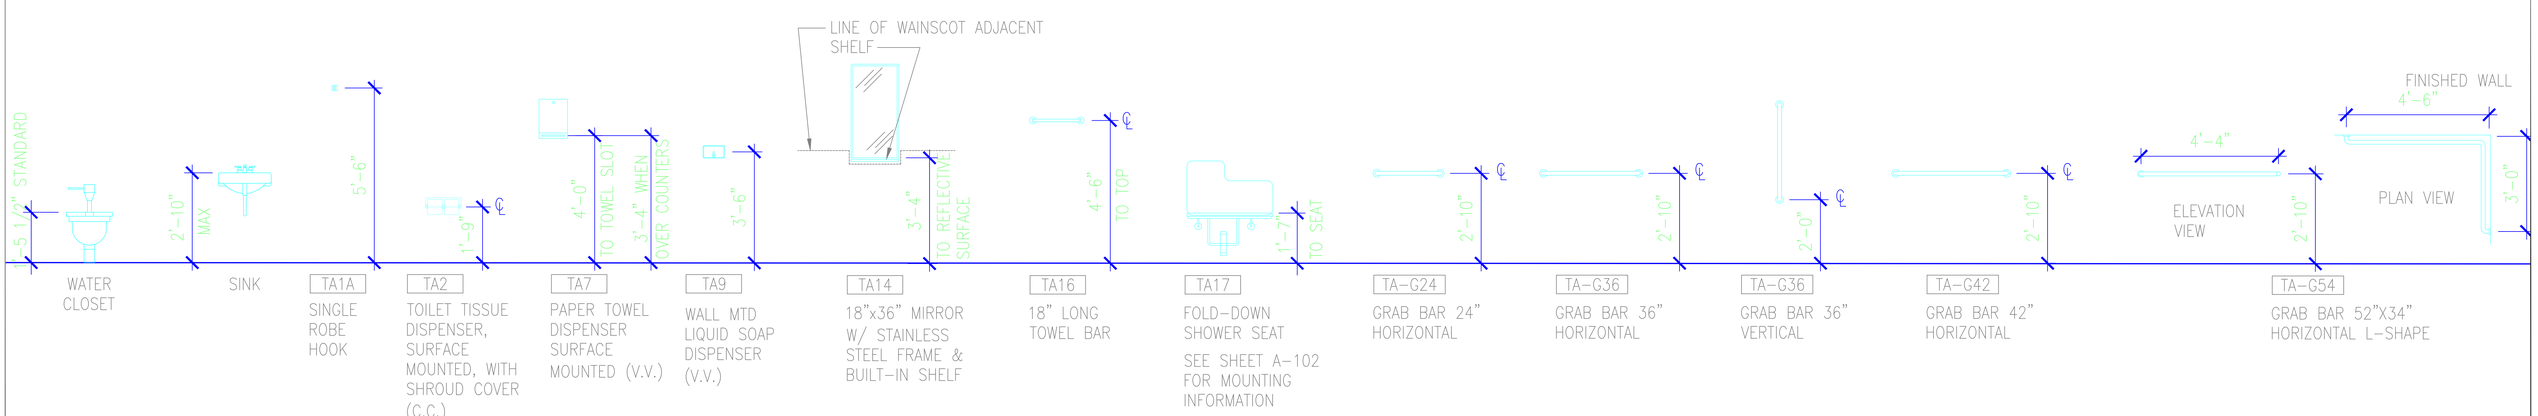

Revision	Date

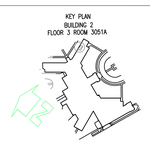

RECOMMEND APPROVAL

REQUESTER	Date		
CHIEF OF SERVICE	Date	CHIEF OF STAFF	Date
ASSOC. DIR. PATIENT CARE SVC.	Date	ASSOC. DIR. for OPERATIONS	Date
APPROVAL BY: MEDICAL CENTER DIRECTOR			Date

Drawing Title: FIXTURE DETAILS

Approved: Safety Manager/M&O Supervisor

Approved:Chief of Facilities Management Svr.

Project Title: ISOLATION & BARIATRIC RENAVATION Blg. 2 Fl 3

Building Number: BUILDING # 2 | Checked | Drawn: BLF

Location: W.G.(Bill) Hefner Medical Center, 1601 Brenner Ave., Salisbury NC 28144

Date: 14 OCT 2011

Project No. 659-12-001

DRAWING NO. A-103

DWG. 4 OF 11

Department of Veterans Affairs