LEGEND

- NEW BUILDING
- EXISTING BUILDING
- REMOVE FEATURE
- BL — BASELINE
- EXISTING RIGHT OF WAY
- APPARENT PROPERTY LINE
- ADJACENT PROPERTY LINE
- PROPERTY LINE
- DITCH TOP BANK
- DITCH TOE
- DITCH CENTERLINE
- CATCH BASIN
- CULVERT
- D — DROP INLET, DRAIN LINE
- D — DROP INLET, DRAIN LINE
- C — COMMUNICATIONS MANHOLE, COMM. LINE
- D — DRAIN MANHOLE, DRAIN LINE
- E — ELECTRICAL MANHOLE, ELEC. LINE
- G — GAS MANHOLE, GAS LINE
- S — SEWER MANHOLE, SEWER LINE
- T — TELEPHONE MANHOLE, TELE LINE
- TR — TRAFFIC MANHOLE, TRAFFIC LINE
- X — WATER MANHOLE, WATER LINE
- OHP/T/TV — UTILITY POLE / OVERHEAD LINES POWER, TELEPHONE, CABLE TV
- OHP/T/TV — ELEC TOWER / OVERHEAD LINES POWER, TELEPHONE, CABLE TV
- FO — FIBER OPTIC LINE
- FENCE
- TREELINE
- UTILITY BOX
- S — SEWER CLEANOUT
- UTILITY INTERFACE
- UTILITY METER
- UTILITY PEDESTAL
- UTILITY VALVE
- FIRE HYDRANT
- LIGHT STANDARD
- TRAFFIC LIGHT
- BILLBOARD
- RESIDENTIAL MAILBOX
- 8"/2' — TREE (TRUNK SIZE "/DRIP LINE RADIUS')
- IRON ROD FOUND
- IRON ROD SET
- PP DEADMAN
- UNDER ELECTRIC
- WATER FAUCET
- P — POWER JUNCTION BOX
- + 31.86 — SPOT ELEVATION (N.A.V.D.)

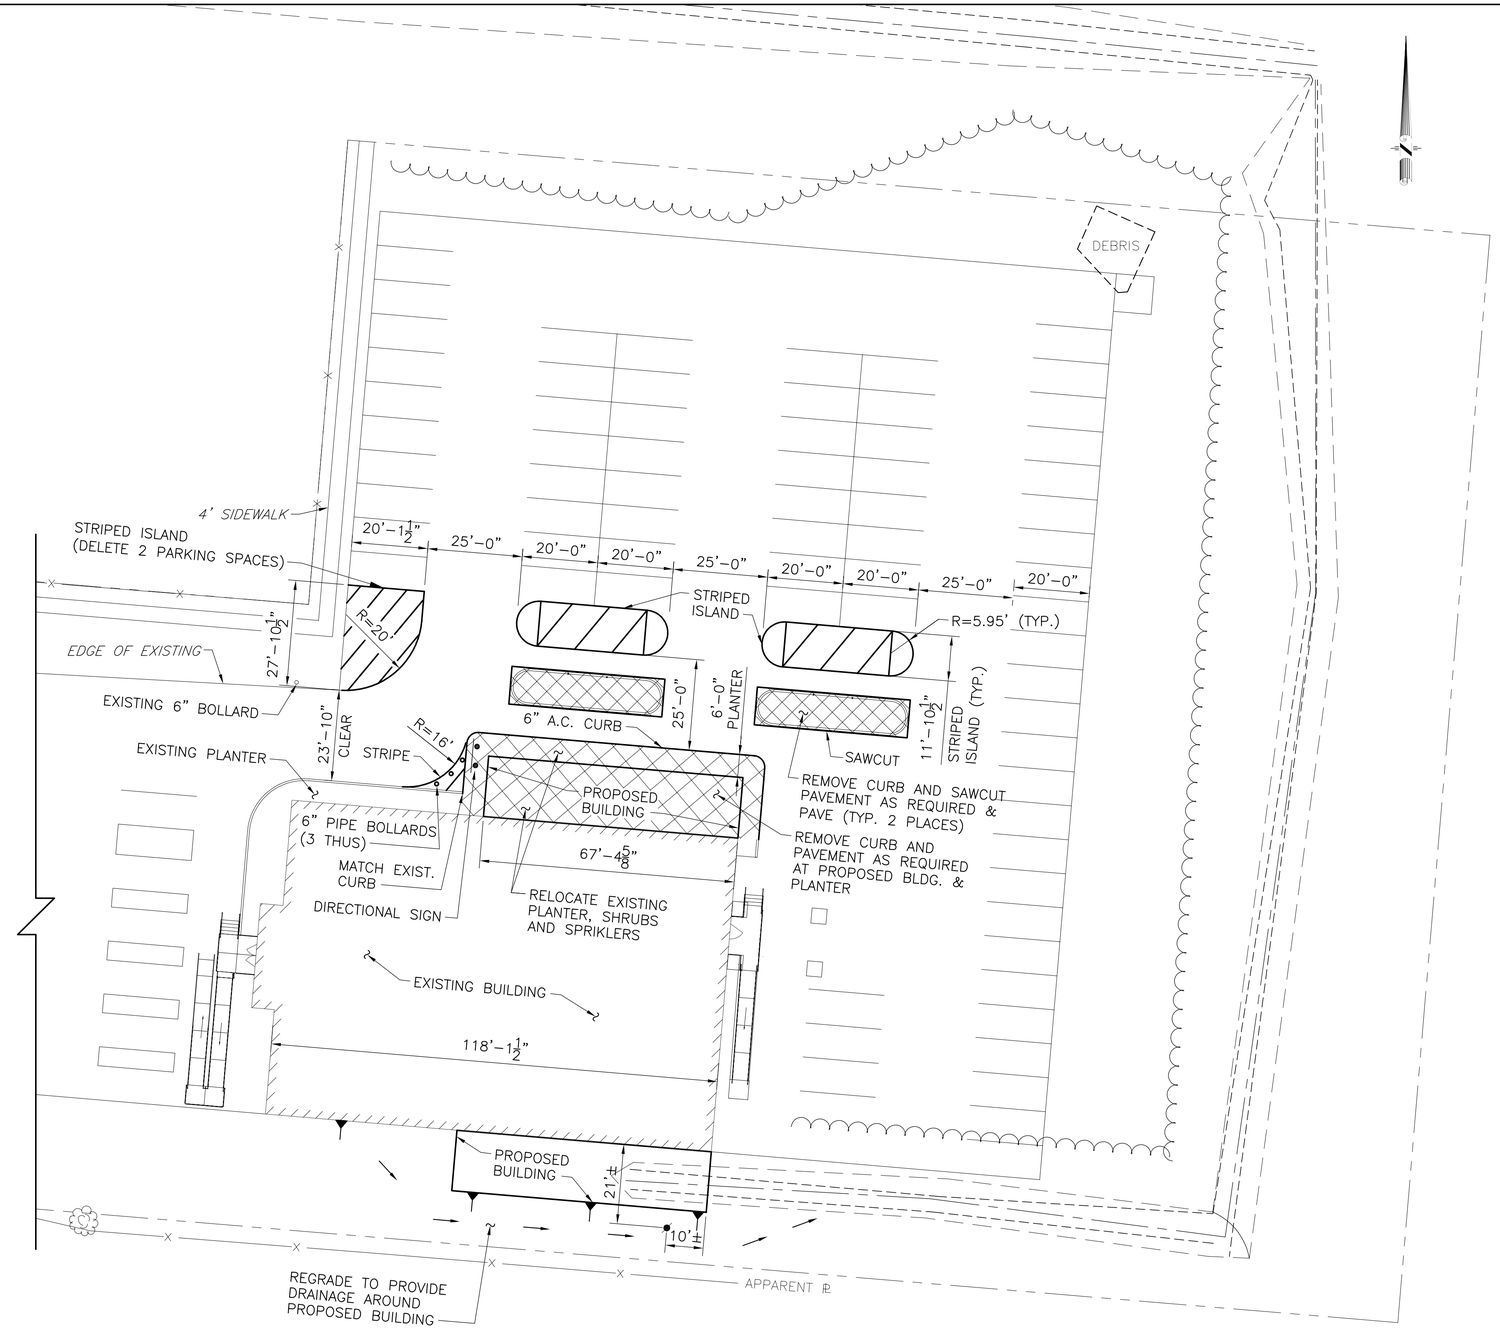

PROPOSED SITE PLAN

SCALE: 1"=20'-0"

NOTE:
CONTRACTOR SHALL LOCATE AND PROTECT ALL EXISTING UTILITIES BEFORE BEGINNING EXCAVATIONS.

SITE PLAN INFORMATION TAKEN FROM 03/06 CONTRACT DRAWINGS BY BURK-KLEINPETER, INC.

"All utilities shutdown, for project related work shall be scheduled by the COTR and clinic manager, at times other than between 7:00 AM and 5:00 PM, Monday through Friday. Contractor shall provide all necessary labor, materials, tools, equipment and supervision to accomplish tie-ins and shutdowns."

CONSTRUCTION DOCUMENT 100%

REVISIONS			
DATE:	REMARKS:	APPD:	

ENGINEERING CONSULTING SERVICES, INC.
4515 SHORES DRIVE, SUITE 200
METAIRIE, LA 70006
ECS

DESIGN BY: | DRAWN BY: | CHECKED BY:
DATE: | SCALE: | JOB NO.: VA-1001-01

PROJECT TITLE AND LOCATION:
SOUTHEAST LOUISIANA VETERANS HEALTH CARE SYSTEM
HAMMOND VA OUTPATIENT CLINIC EXPANSION
1131 SOUTH MORISSION BLVD., HAMMOND, LA

SHEET TITLE: PROPOSED SITE PLAN

SHEET NO. C-1.1