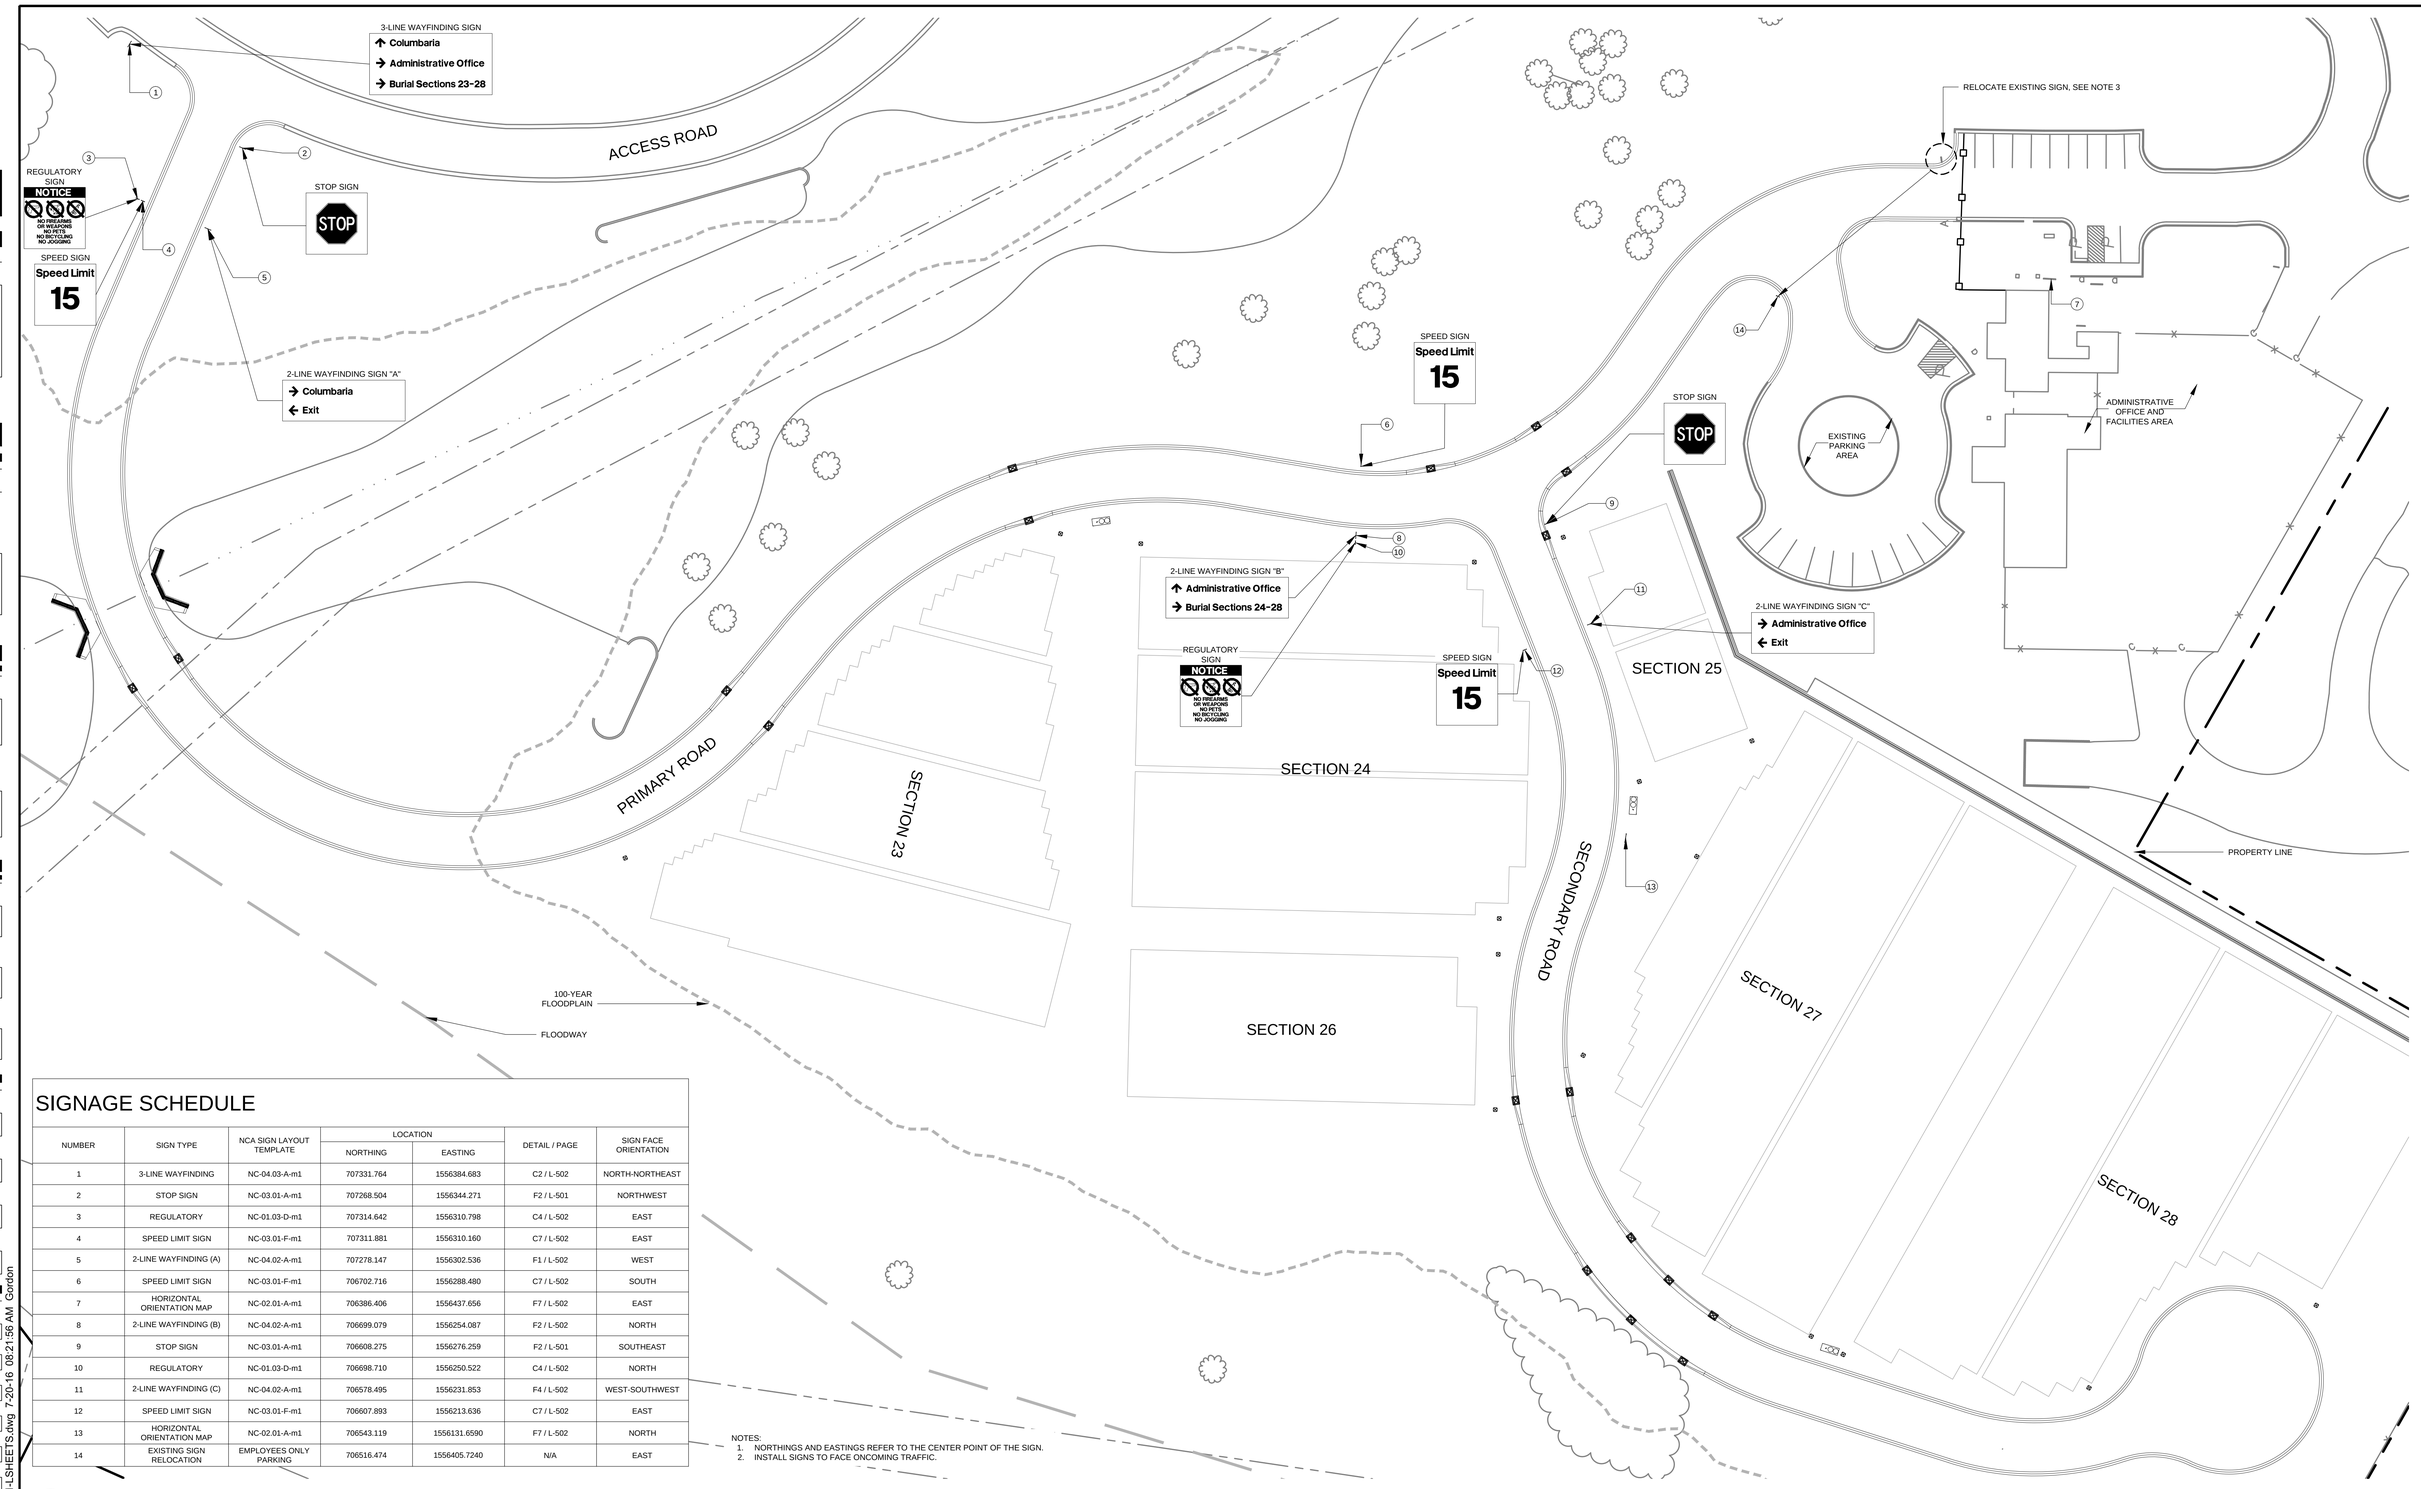

SIGNAGE SCHEDULE

NUMBER	SIGN TYPE	NCA SIGN LAYOUT TEMPLATE	LOCATION		DETAIL / PAGE	SIGN FACE ORIENTATION
			NORTHING	EASTING		
1	3-LINE WAYFINDING	NC-04.03-A-m1	707331.764	1556384.683	C2 / L-502	NORTH-NORTHEAST
2	STOP SIGN	NC-03.01-A-m1	707268.504	1556344.271	F2 / L-501	NORTHWEST
3	REGULATORY	NC-01.03-D-m1	707314.642	1556310.798	C4 / L-502	EAST
4	SPEED LIMIT SIGN	NC-03.01-F-m1	707311.881	1556310.160	C7 / L-502	EAST
5	2-LINE WAYFINDING (A)	NC-04.02-A-m1	707278.147	1556302.536	F1 / L-502	WEST
6	SPEED LIMIT SIGN	NC-03.01-F-m1	706702.716	1556288.480	C7 / L-502	SOUTH
7	HORIZONTAL ORIENTATION MAP	NC-02.01-A-m1	706386.406	1556437.656	F7 / L-502	EAST
8	2-LINE WAYFINDING (B)	NC-04.02-A-m1	706699.079	1556254.087	F2 / L-502	NORTH
9	STOP SIGN	NC-03.01-A-m1	706608.275	1556276.259	F2 / L-501	SOUTHEAST
10	REGULATORY	NC-01.03-D-m1	706698.710	1556250.522	C4 / L-502	NORTH
11	2-LINE WAYFINDING (C)	NC-04.02-A-m1	706578.495	1556231.853	F4 / L-502	WEST-SOUTHWEST
12	SPEED LIMIT SIGN	NC-03.01-F-m1	706607.893	1556213.636	C7 / L-502	EAST
13	HORIZONTAL ORIENTATION MAP	NC-02.01-A-m1	706543.119	1556131.6590	F7 / L-502	NORTH
14	EXISTING SIGN RELOCATION	EMPLOYEES ONLY PARKING	706516.474	1556405.7240	N/A	EAST

NOTES:
1. NORTHINGS AND EASTINGS REFER TO THE CENTER POINT OF THE SIGN.
2. INSTALL SIGNS TO FACE ONCOMING TRAFFIC.

F1
L-105

SIGNAGE PLAN

SCALE: 1" = 30'

0 30 60

NORTH

BID DOCUMENTS

Revisions:	Date

CONSULTANTS:

Terracon
Consulting Engineers and Scientists
110 12th St. North
Birmingham, AL 35203
p (205) 942-1289
f (205) 443-5302

SHELDON-BORGER SURVEYING COMPANY, P.A.

PEAKS TO PLAINS DESIGN
LANDSCAPE ARCHITECTURE • PLANNING • CIVIL ENGINEERING
404 NORTH 31ST STREET, SUITE 405
BILLINGS, MONTANA 59101
(406) 294-9499 - (406) 294-9470 FAX
WWW.PEAKSTOPLAINS.COM

Aqua Engineering Inc.
Innovative Water Solutions
3215 E. Horsetooth Road, Building 2-201
Fort Collins, CO 80525-3788
970.226.0888 office
970.206.5866 fax
www.aquaengineering.com

3202 West Main
Suite C
Rapid City, South Dakota 57702
phone:605.343.9606 fax:605.341.7395
Albertson Engineering Inc.

STATE OF MONTANA
JOANNE L. RIECK
1941LAM
REGISTERED LANDSCAPE ARCHITECT

ARCHITECT/ENGINEERS:

517 7th street
rapid city sd 57701
p 605.342.9470
f 605.342.2377
www.4front.biz
FOURFRONT DESIGN INC.

Drawing Title: SIGNAGE PLAN

Approved: Project Director:

Project Title: SALISBURY NATIONAL CEMETERY GRAVESITE EXPANSION

Location: SALISBURY NATIONAL CEMETERY SALISBURY, NC

Date: 07/22/16 | Checked: JR | Drawn: GL

Project Number: 876CM3021

Building Number: N/A

Drawing Number: L-105

Dwg. 41 of 63

NCA DESIGN AND CONSTRUCTION SERVICE

Department of Veterans Affairs

Z:\Salisbury National Cemetery\CAD\876CM3021-LSHEETS.dwg 7-20-16 08:21:58 AM Gordon

VA FORM 08-6231