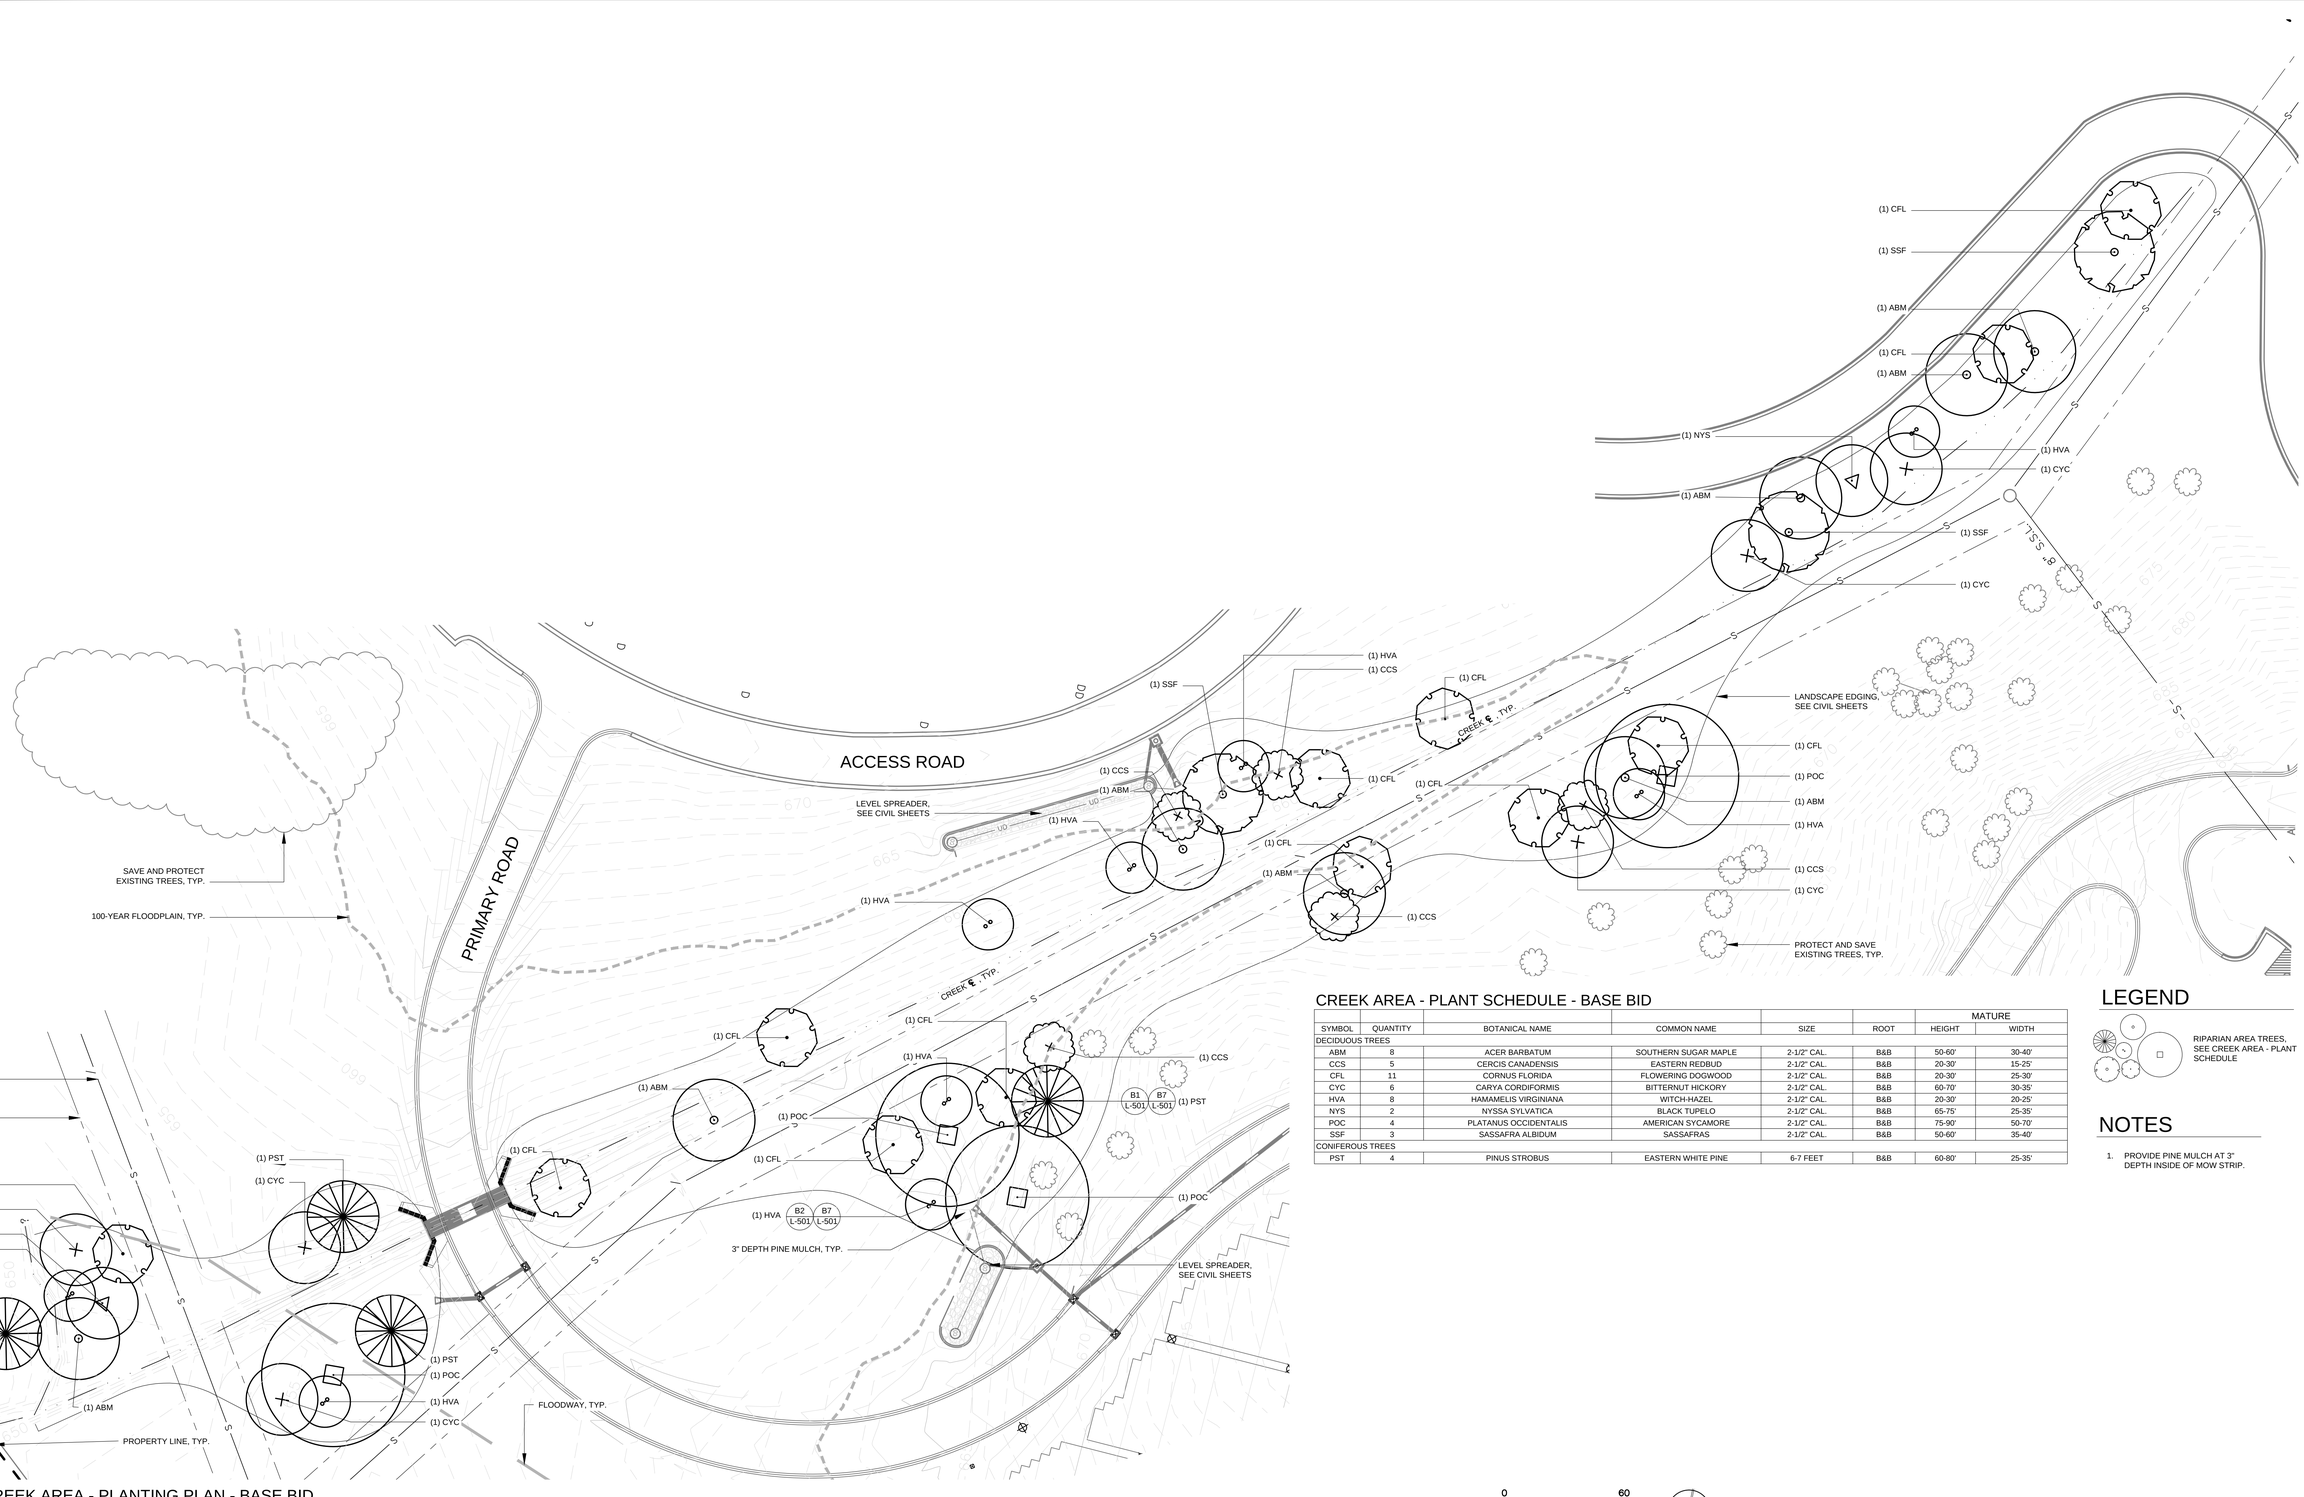

CREEK AREA - PLANT SCHEDULE - BASE BID

SYMBOL	QUANTITY	BOTANICAL NAME	COMMON NAME	SIZE	ROOT	MATURE HEIGHT	MATURE WIDTH
DECIDUOUS TREES							
ABM	8	ACER BARBATUM	SOUTHERN SUGAR MAPLE	2-1/2" CAL.	B&B	50-60'	30-40'
CCS	5	CERCIS CANADENSIS	EASTERN REDBUD	2-1/2" CAL.	B&B	20-30'	15-25'
CFL	11	CORNUS FLORIDA	FLOWERING DOGWOOD	2-1/2" CAL.	B&B	20-30'	25-30'
CYC	6	CARYA CORDIFORMIS	BITTERNUT HICKORY	2-1/2" CAL.	B&B	60-70'	30-35'
HVA	8	HAMAMELIS VIRGINIANA	WITCH-HAZEL	2-1/2" CAL.	B&B	20-30'	20-25'
NYS	2	NYSSA SYLVATICA	BLACK TUPELO	2-1/2" CAL.	B&B	65-75'	25-35'
POC	4	PLATANUS OCCIDENTALIS	AMERICAN SYCAMORE	2-1/2" CAL.	B&B	75-90'	50-70'
SSF	3	SASSAFRA ALBIDUM	SASSAFRAS	2-1/2" CAL.	B&B	50-60'	35-40'
CONIFEROUS TREES							
PST	4	PINUS STROBUS	EASTERN WHITE PINE	6-7 FEET	B&B	60-80'	25-35'

LEGEND

RIPARIAN AREA TREES, SEE CREEK AREA - PLANT SCHEDULE

NOTES

1. PROVIDE PINE MULCH AT 3" DEPTH INSIDE OF MOW STRIP.

F1
L-108

CREEK AREA - PLANTING PLAN - BASE BID

SCALE: 1" = 30'

0 30 60

NORTH

BID DOCUMENTS

Revisions:	Date

CONSULTANTS:

Terracon
Consulting Engineers and Scientists
110 12th St. North
Birmingham, AL 35203
p (205) 943-1289
f (205) 443-5302

SHULENBURGER SURVEYING COMPANY, P.A.

PEAKS TO PLAINS DESIGN
LANDSCAPE ARCHITECTURE/PLANNING/CIVIL ENGINEERING
404 NORTH 31ST STREET, SUITE 405
BILLINGS, MONTANA 59101
(406) 294-9499 - (406) 294-9670 FAX
WWW.PEAKSTOPLAINS.COM

Aqua Engineering Inc.
Innovative Water Solutions
375 E. Horsetooth Road, Building 2-20
Fort Collins, CO 80525-3199
970.226.9666 office
970.226.9650 fax
www.aquaengineering.com

3202 West Main
Suite C
Rapid City, South Dakota 57702
phone:605.343.9606 fax:605.341.7395
Albertson Engineering Inc.

STATE OF MONTANA
JOLENE J. RIECK
LANDSCAPE ARCHITECT
LICENSED

ARCHITECT/ENGINEERS:

FOURFRONT DESIGN INC.
517 7th street
rapid city sd 57701
p 605.342.9470
f 605.342.2377
www.4front.biz

Drawing Title
PLANTING PLAN - CREEK AREA - BASE BID

Approved: Project Director

Project Title
SALISBURY NATIONAL CEMETERY GRAVESITE EXPANSION

Location SALISBURY NATIONAL CEMETERY SALISBURY, NC

Date	Checked	Drawn
07/22/16	JR	GL

Project Number
876CM3021

Building Number
N/A

Drawing Number
L-108
Dwg. 44 of 63

NCA DESIGN AND CONSTRUCTION SERVICE

Department of Veterans Affairs

VA FORM 08-6231

Z:\Salisbury National Cemetery\CAD\876CM3021-LSHEETS.dwg 7-20-16 08:22:20 AM Gordon