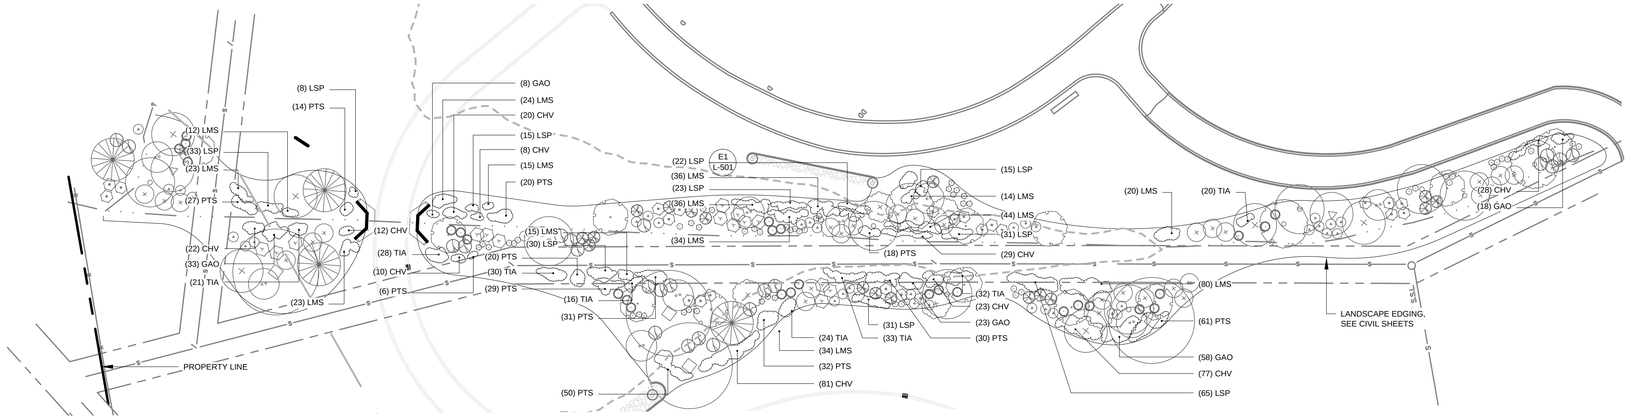

B1
L-109

CREEK AREA - GROUND COVERS - ADD ALTERNATE #5

SCALE: 1" = 50'

0 50 100

NORTH

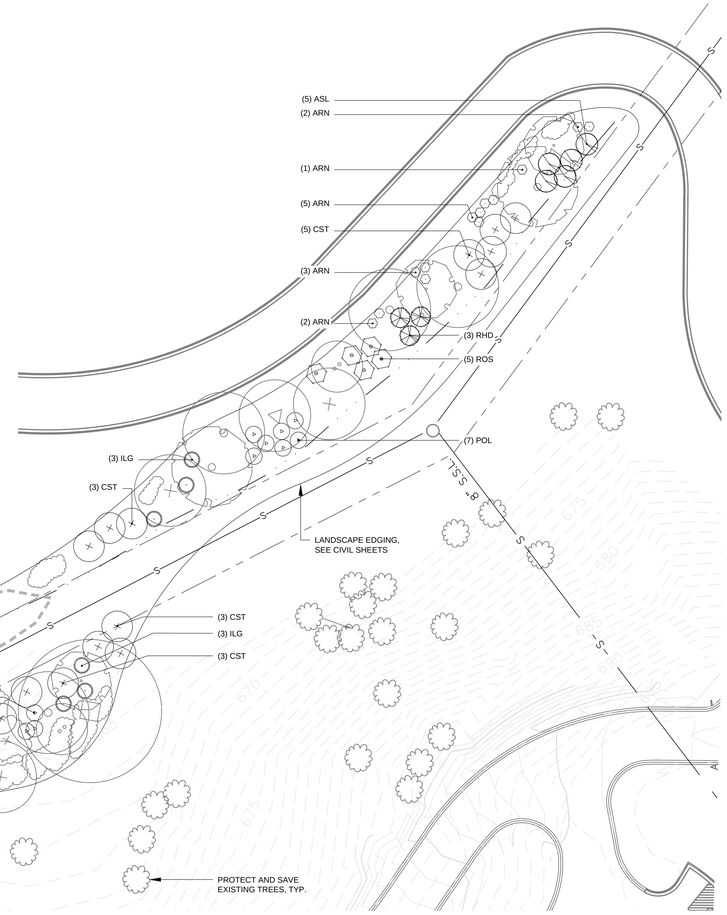

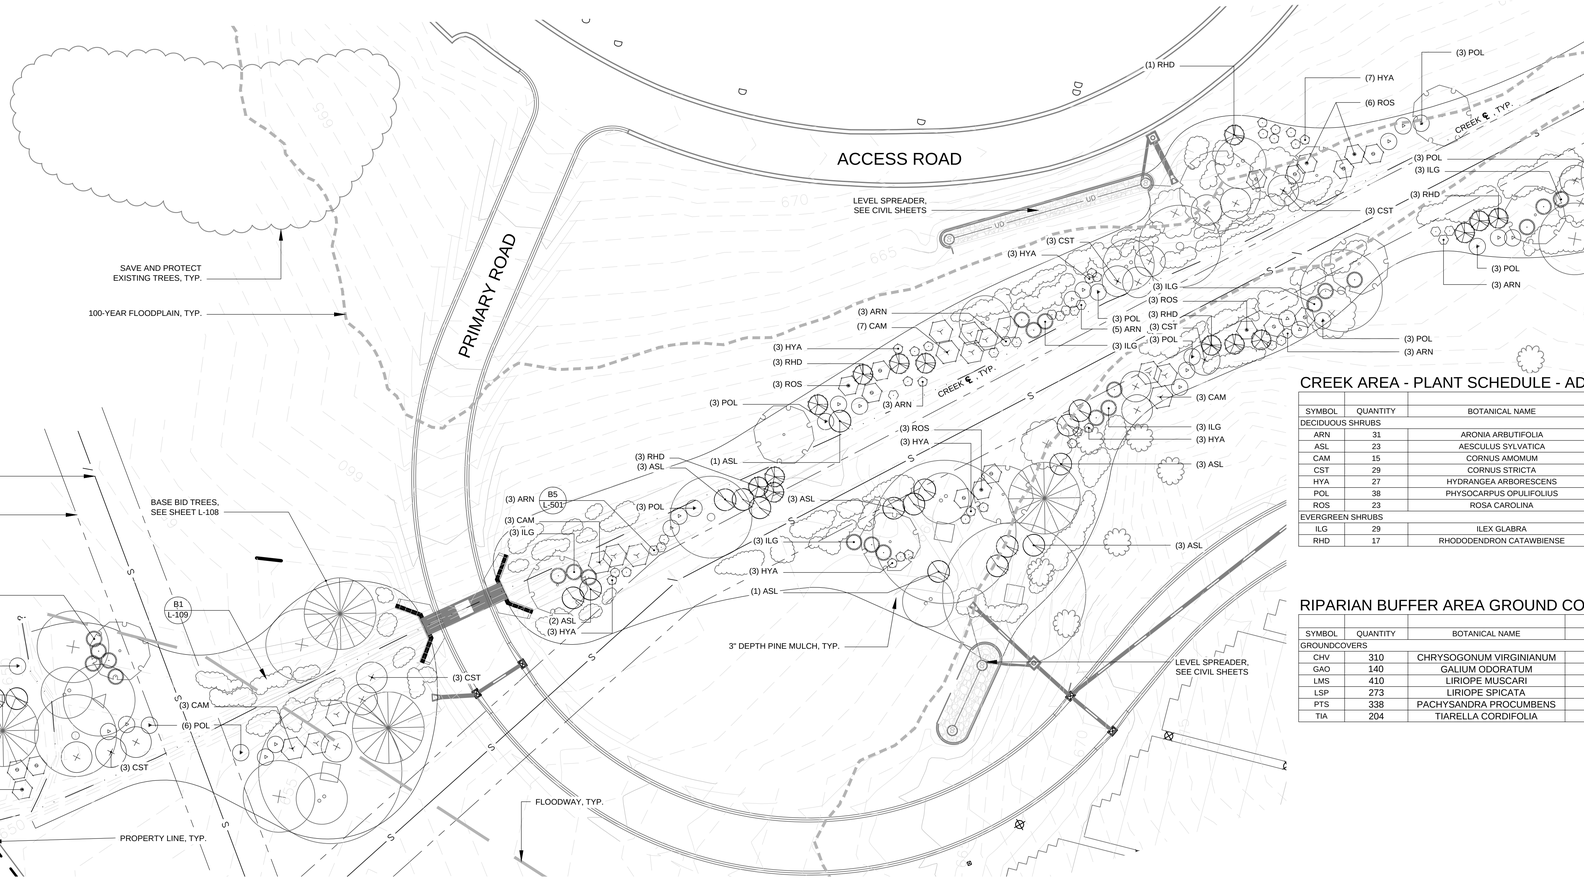

F1
L-109

CREEK AREA - PLANTING PLAN - ADD ALTERNATE #5

SCALE: 1" = 30'

0 30 60

NORTH

CREEK AREA - PLANT SCHEDULE - ADD ALTERNATE #5

SYMBOL	QUANTITY	BOTANICAL NAME	COMMON NAME	SIZE	ROOT	MATURE HEIGHT	MATURE WIDTH
DECIDUOUS SHRUBS							
ARN	31	ARONIA ARBUTIFOLIA	RED CHOKEBERRY	#1	CONTAINER	6-10'	3-5'
ASL	23	AESCULUS SYLVATICA	PAINTED BUCKEYE	#1	CONTAINER	6-12'	6-12'
CAM	15	CORNUS AMOMUM	SILKY DOGWOOD	#1	CONTAINER	6-12'	6-12'
CST	29	CORNUS STRICTA	SWAMP DOGWOOD	#1	CONTAINER	10-12'	10-12'
HYA	27	HYDRANGEA ARBORESCENS	WILD HYDRANGEA	#1	CONTAINER	3-5'	3-5'
POL	38	PHYSOCARPUS OPULIFOLIUS	COMMON NINEBARK	#1	CONTAINER	8-10'	8-10'
ROS	23	ROSA CAROLINA	CAROLINA ROSE	#1	CONTAINER	3-6'	5-10'
EVERGREEN SHRUBS							
ILG	29	ILEX GLABRA	INKBERRY	#1	CONTAINER	5-8'	5-8'
RHD	17	RHODODENDRON CATAWBIENSE	CATAWBA RHODODENDRON	#1	CONTAINER	6-10'	6-10'

RIPARIAN BUFFER AREA GROUND COVER SCHEDULE - ADD ALTERNATE #5

SYMBOL	QUANTITY	BOTANICAL NAME	COMMON NAME	SIZE	ROOT	NOTES	MATURE HEIGHT	MATURE WIDTH
GROUNDCOVERS								
CHV	310	CHRYSOGONUM VIRGINIANUM	GREEN-AND-GOLD	4-1/2"	POT	30" O.C.	6-12"	8-18"
GAO	140	GALIUM ODORATUM	SWEET WOODRUFF	4-1/2"	POT	30" O.C.	6-12"	8-18"
LMS	410	LIRIOPE MUSCARI	BLUE LILY TURF	#1	CONTAINER	30" O.C.	12-18"	8-12"
LSP	273	LIRIOPE SPICATA	LILY TURF	#1	CONTAINER	30" O.C.	8-18"	12-24"
PTS	338	PACHYSANDRA PROCUMBENS	ALLEGHENY SPURGE	4-1/2"	POT	30" O.C.	6-12"	12-24"
TIA	204	TIARELLA CORDIFOLIA	FOAM FLOWER	4-1/2"	POT	30" O.C.	8-12"	12-24"

LEGEND

RIPARIAN AREA TREES, BASE BID, SEE SHEET L-108

ADD ALTERNATE #5 RIPARIAN AREA SHRUBS, SEE CREEK AREA - PLANT SCHEDULE

ADD ALTERNATE #5 GROUND COVER PLANTING AREAS, SEE GROUND COVER PLANT SCHEDULE

NOTES

1. PROVIDE PINE MULCH AT 3" DEPTH INSIDE OF MOW STRIP.
2. GROUND COVER SPECIES ARE INDICATED ON B1 / L-109
3. SEE SHEET L-108 FOR BASE BID PLANTS AND QUANTITIES.

BID DOCUMENTS

Revisions:	Date

CONSULTANTS:

Terracon
Consulting Engineers and Scientists
110 12th St. North
Birmingham, AL 35203
p (205) 942-1289
f (205) 443-5302

SHILLINGBURGER SURVEYING COMPANY, P.A.

PEAKS TO PLAINS DESIGN
LANDSCAPE ARCHITECTURE/PLANNING/CIVIL ENGINEERING
404 NORTH 31ST STREET, SUITE 405
BILLINGS, MONTANA 59101
(406) 294-9499 - (406) 294-9470 FAX
WWW.PEAKSTOPLAINS.COM

Aqua Engineering Inc.
Innovative Water Solutions
370 E. Horsetooth Road, Building 2-201
Fort Collins, CO 80525-3186
970.226.8808 office
970.206.5866 fax
www.aquaengineering.com

Albertson Engineering Inc.
3202 West Main
Suite C
Rapid City, South Dakota 57702
phone:605.343.9606 fax:605.341.7395

STATE OF WYOMING
JOANNE L. RIECK
14ALA
LICENSED
LANDSCAPE ARCHITECT

ARCHITECT/ENGINEERS:

FOURFRONT DESIGN INC.
517 7th street
rapid city sd 57701
p 605.342.9470
f 605.342.2377
www.4front.biz

Drawing Title	PLANTING PLAN - CREEK AREA - ADD ALTERNATE #5
Approved: Project Director	
Project Title	SALISBURY NATIONAL CEMETERY GRAVESITE EXPANSION
Location	SALISBURY NATIONAL CEMETERY SALISBURY, NC
Date	07/22/16
Checked	JR
Drawn	GL
Project Number	876CM3021
Building Number	N/A
Drawing Number	L-109
Dwg.	45 of 63

NCA DESIGN AND CONSTRUCTION SERVICE

Department of Veterans Affairs

VA FORM 08-6231

Z:\Salisbury National Cemetery\CAD\876CM3021-LSHEETS.dwg 7-20-16 08:22:38 AM Gordon

three inches = one foot
one and one half inches = one foot
one inch = one foot
three quarters inch = one foot
one half inch = one foot
three eighths inch = one foot
one quarter inch = one foot
one eighth inch = one foot