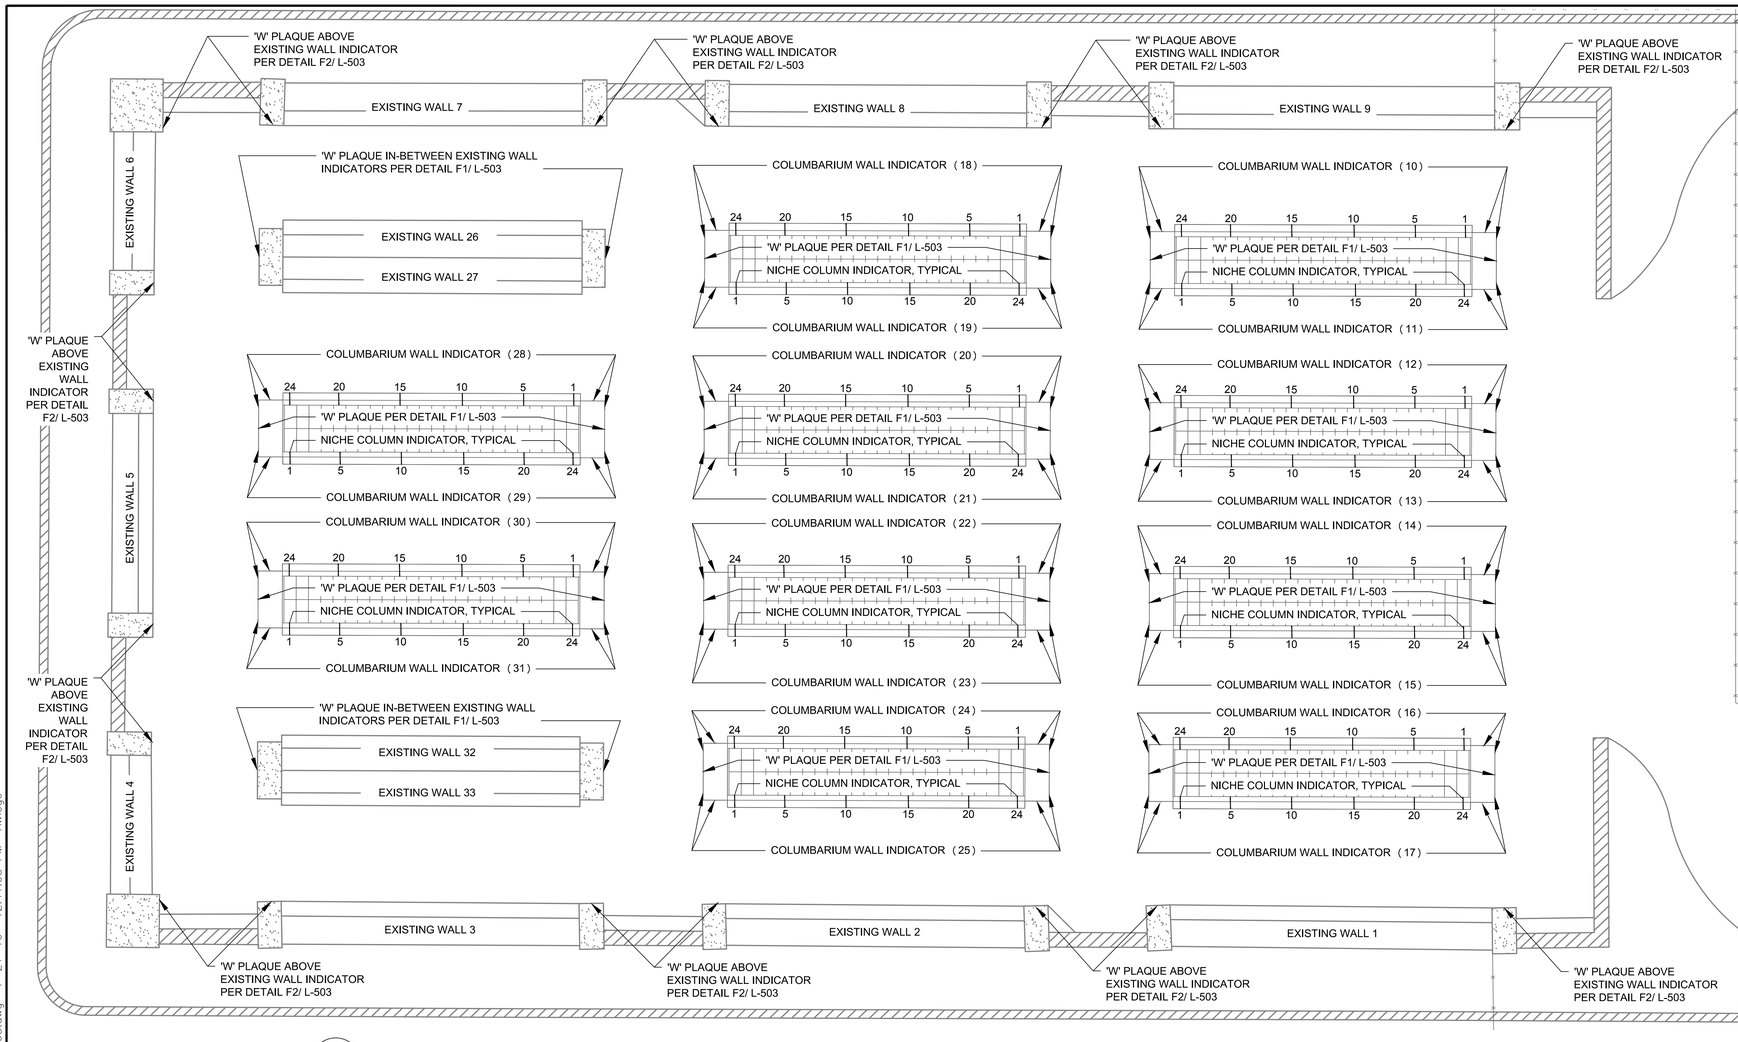

PLAQUE SUMMARY

PLAQUE IDENTIFICATION	QUANTITY
W	42
10	4
11	4
12	4
13	4
14	4
15	4
16	4
17	4
18	4
19	4
20	4
21	4
22	4
23	4
24	4
25	4
28	4
29	4
30	4
31	4
A	40
B	40
C	40
D	40
E	40
TOTAL	= 322

NOTE:
ROW ALPHA INDICATOR PLAQUE (A THROUGH E) LOCATIONS PER DETAIL C1/ L-504

GRAVESITE SUMMARY

COLUMBARIUM EXPANSION: 5,072

COLUMBARIUM NICHE WALL	NICHES
WALL 10	120
WALL 11	120
WALL 12	120
WALL 13	120
WALL 14	120
WALL 15	120
WALL 16	120
WALL 17	120
WALL 18	120
WALL 19	120
WALL 20	120
WALL 21	120
WALL 22	120
WALL 23	120
WALL 24	120
WALL 25	120
WALL 28	120
WALL 29	120
WALL 30	120
WALL 31	120
TOTAL	= 2,400

NEW COLUMBARIUM ADDITION = .15 ACRES

D1 L-503 — COLUMBARIUM NICHE WALL NUMBERING PLAN
SCALE: 1"= 5'

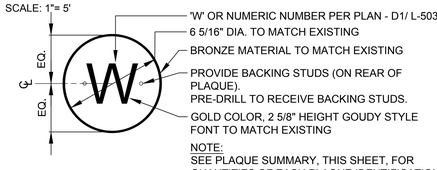

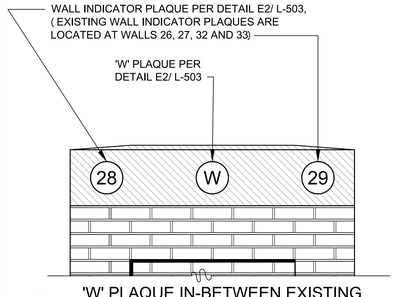

F1 L-503 — 'W' PLAQUE IN-BETWEEN EXISTING AND NEW WALL INDICATORS
SCALE: 1" = 1'-0"

E2 L-503 — PLAQUE ENLARGEMENT
SCALE: 3" = 1'-0"

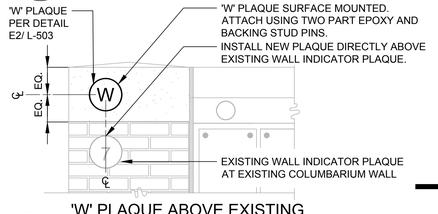

F2 L-503 — 'W' PLAQUE ABOVE EXISTING WALL INDICATOR
SCALE: 1" = 1'-0"

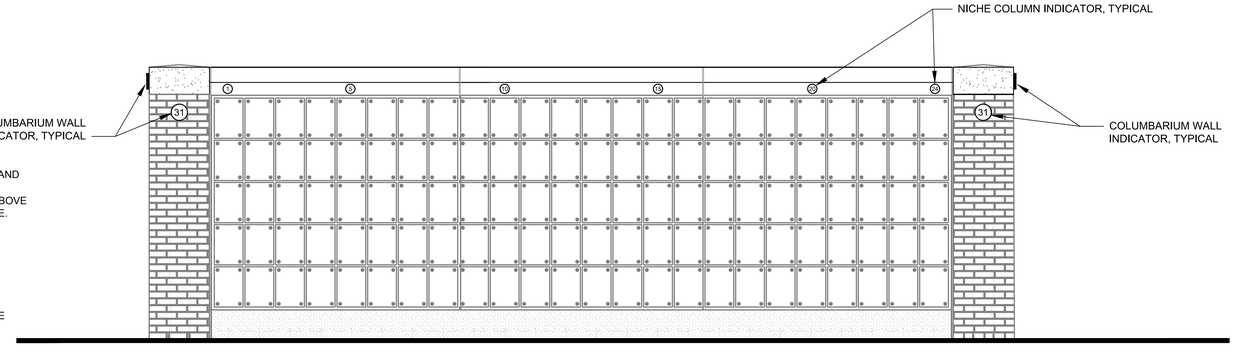

F4 L-503 — TYPICAL COLUMBARIUM NICHE WALL NUMBERING ELEVATION
SCALE: 1/2" = 1'-0"

BID DOCUMENTS

Revisions	Date

CONSULTANTS:

Terracon — Consulting Engineers and Scientists — 110 12th St. North, Birmingham, AL 35203, p (205) 942-1289, f (205) 443-5302

Shulenburger Surveying Company, P.A.

PEAKS TO PLAINS DESIGN — LANDSCAPE ARCHITECTURE/PLANNING/CIVIL ENGINEERING — 404 NORTH 31ST STREET, SUITE 405, BILLINGS, MONTANA 59101, (406) 294-9499 - (406) 294-9470 FAX, WWW.PEAKSTOPLAINS.COM

Aqua Engineering Inc. — Innovative Water Solutions — 375 E. Horsetooth Road, Building 3-20, Fort Collins, CO 80525-3166, 970.226.0500 phone, 970.226.0600 fax, www.aquaengineering.com

3202 West Main, Suite C, Rapid City, South Dakota 57702, phone:605.343.9606 fax:605.341.7395, Albertson Engineering Inc.

REGISTERED LANDSCAPE ARCHITECT — REG. NO. 8395 — ERIK K. HEIKES — SOUTH DAKOTA

ARCHITECT/ENGINEERS:

FOURFRONT DESIGN INC — 517 7th street, rapid city sd 57701, p 605.342.9470, f 605.342.2377, www.4front.biz

Drawing Title: ADDRESSING PLAN/ NICHE WAYFINDING PLAN

Approved: Project Director

Project Title: SALISBURY NATIONAL CEMETERY GRAVESITE EXPANSION

Location: SALISBURY NATIONAL CEMETERY, SALISBURY, NC

Date: 7/22/16 | Checked: EH | Drawn: AW

Project Number: 876CM3021

Building Number: N/A

Drawing Number: L-503

Dwg. 50 of 63

NCA DESIGN AND CONSTRUCTION SERVICE

Department of Veterans Affairs

VA FORM 08-6231

three quarters inch = one foot 0 6" 2 AWiege
one inch = one foot 0 6" 1
one and one half inches = one foot 0 6" 2
three inches = one foot 0 6" 4
one half inch = one foot 0 7-21-16 12:41:08 PM
three eighths inch = one foot 0 4 8
one quarter inch = one foot 0 4 8
one eighth inch = one foot 0 4 8 16
L:\10-1696 va nca idiq\696.044 salisbury nc gravesite expansion\Drawings\Landscape\Sheets\876CM3021_L-503.dwg