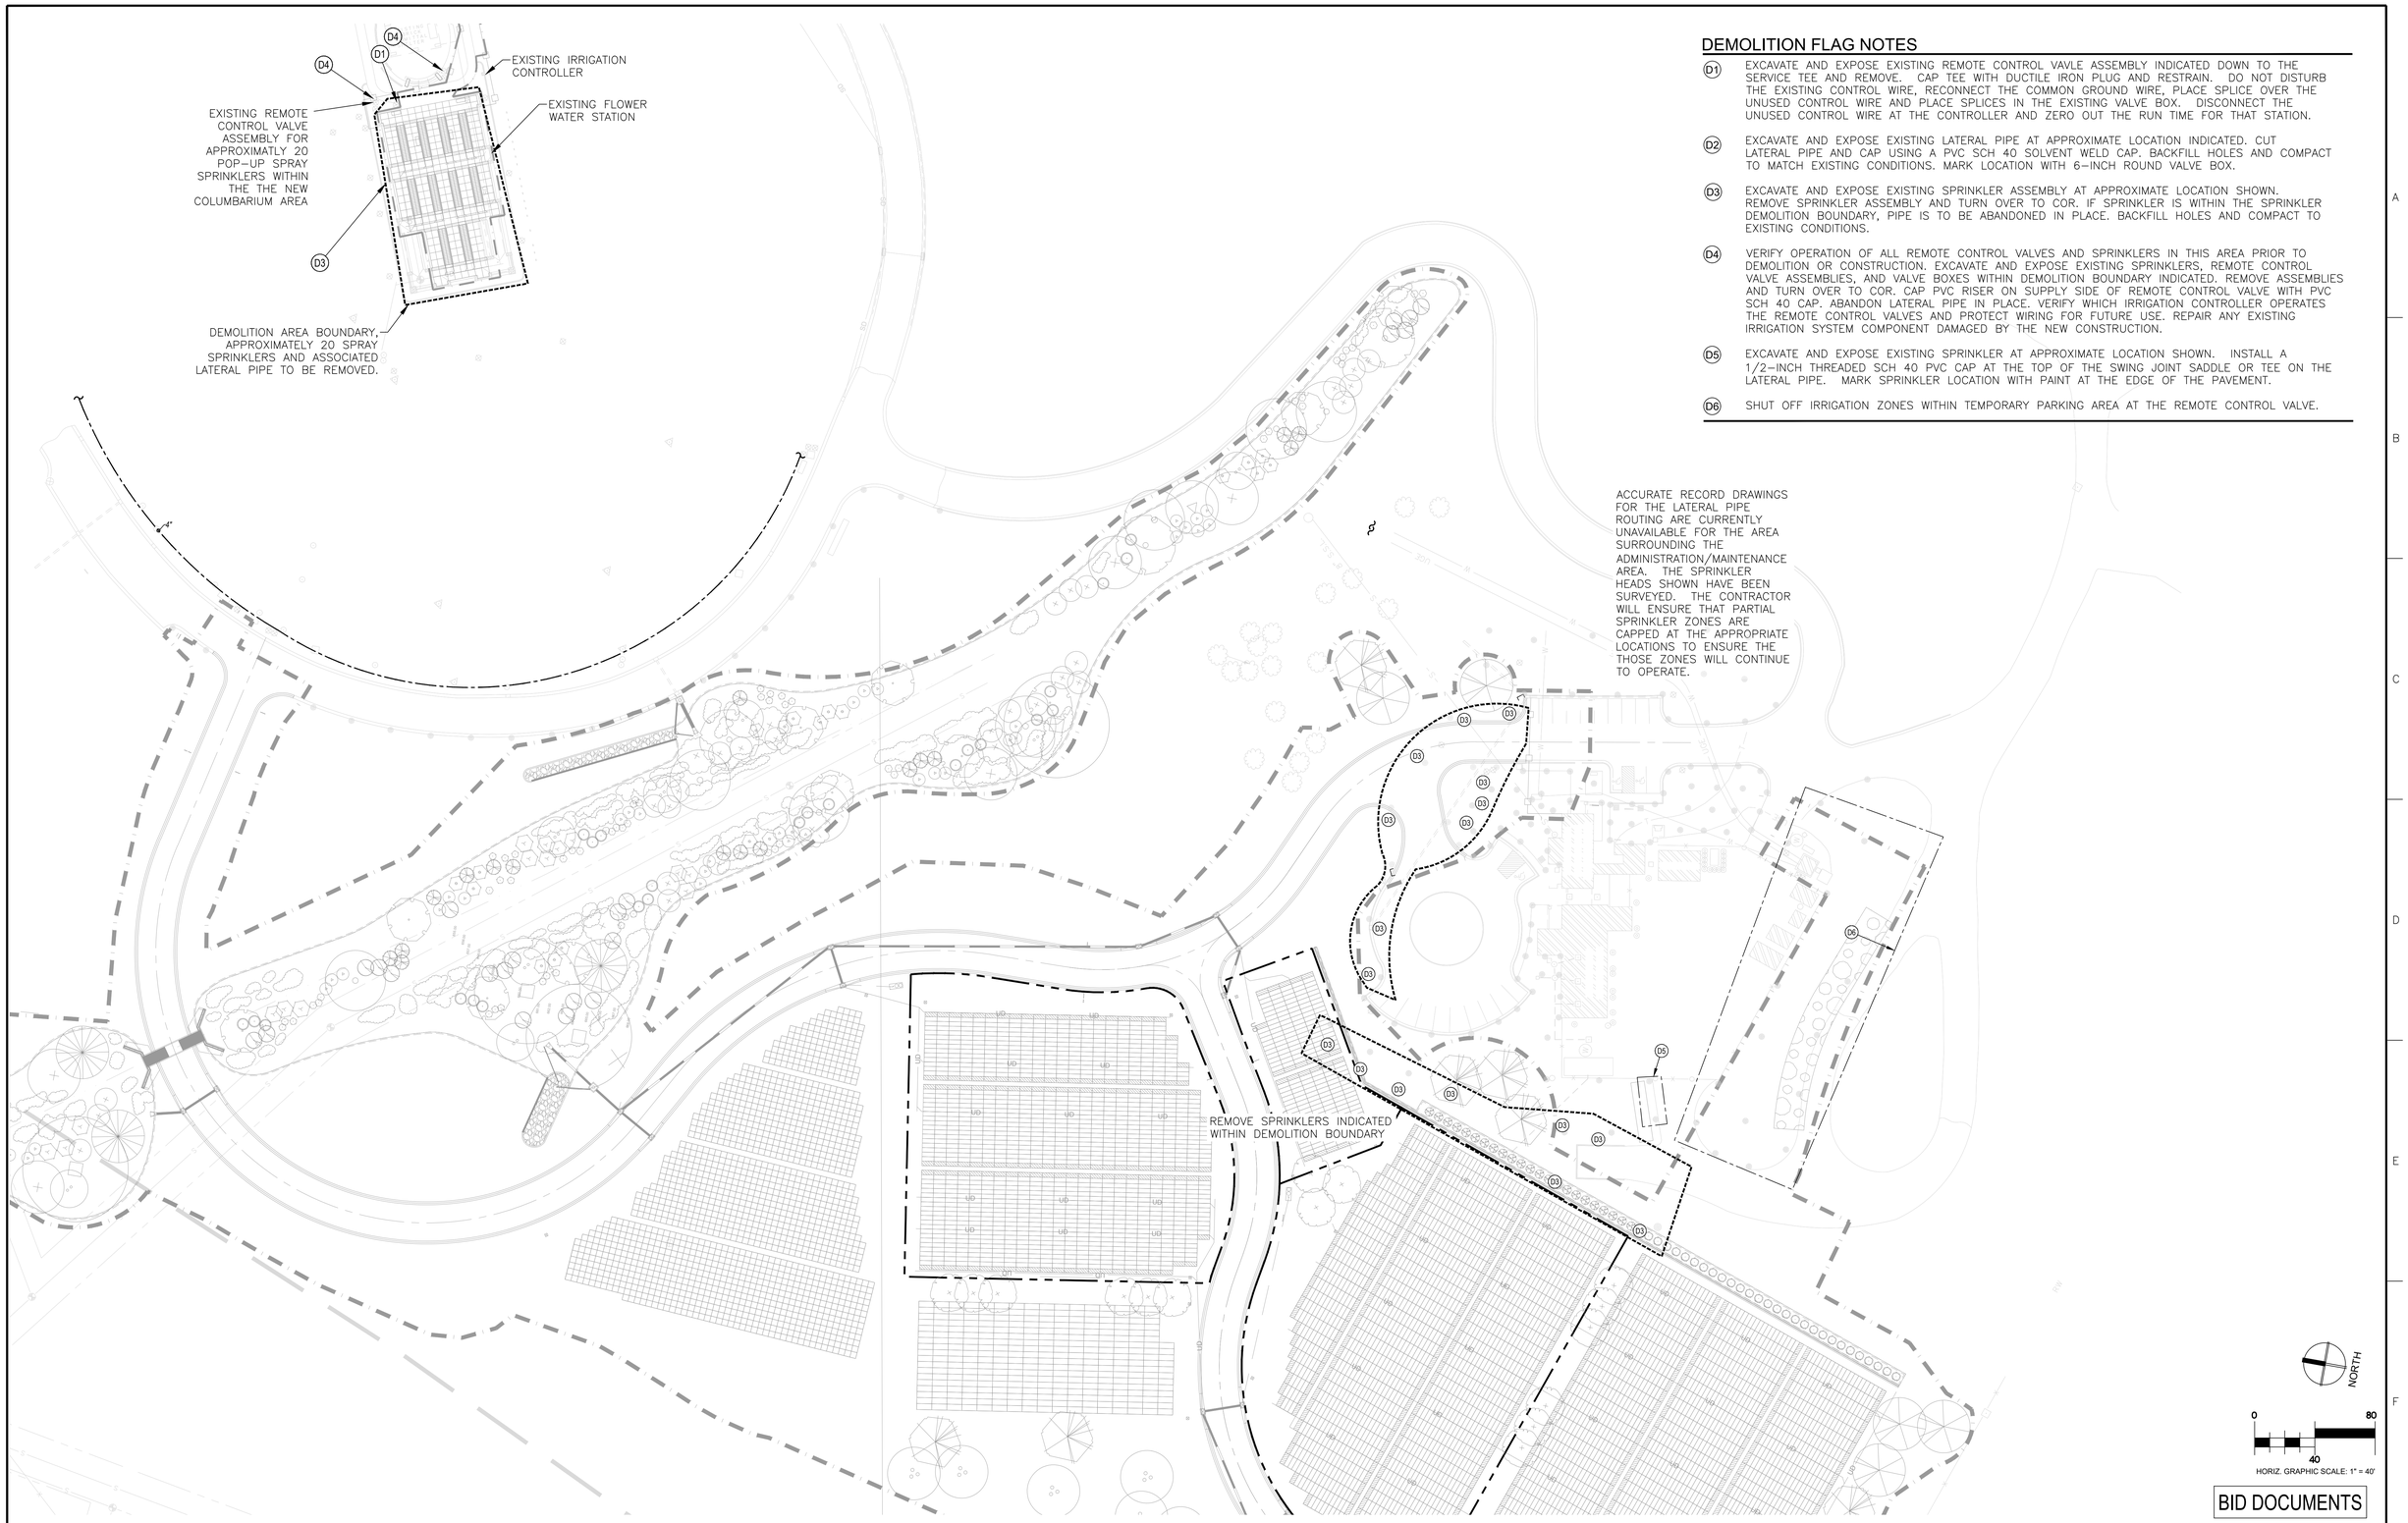

DEMOLITION FLAG NOTES

D1 EXCAVATE AND EXPOSE EXISTING REMOTE CONTROL VAVLE ASSEMBLY INDICATED DOWN TO THE SERVICE TEE AND REMOVE. CAP TEE WITH DUCTILE IRON PLUG AND RESTRAIN. DO NOT DISTURB THE EXISTING CONTROL WIRE, RECONNECT THE COMMON GROUND WIRE, PLACE SPLICE OVER THE UNUSED CONTROL WIRE AND PLACE SPLICES IN THE EXISTING VALVE BOX. DISCONNECT THE UNUSED CONTROL WIRE AT THE CONTROLLER AND ZERO OUT THE RUN TIME FOR THAT STATION.

D2 EXCAVATE AND EXPOSE EXISTING LATERAL PIPE AT APPROXIMATE LOCATION INDICATED. CUT LATERAL PIPE AND CAP USING A PVC SCH 40 SOLVENT WELD CAP. BACKFILL HOLES AND COMPACT TO MATCH EXISTING CONDITIONS. MARK LOCATION WITH 6-INCH ROUND VALVE BOX.

D3 EXCAVATE AND EXPOSE EXISTING SPRINKLER ASSEMBLY AT APPROXIMATE LOCATION SHOWN. REMOVE SPRINKLER ASSEMBLY AND TURN OVER TO COR. IF SPRINKLER IS WITHIN THE SPRINKLER DEMOLITION BOUNDARY, PIPE IS TO BE ABANDONED IN PLACE. BACKFILL HOLES AND COMPACT TO EXISTING CONDITIONS.

D4 VERIFY OPERATION OF ALL REMOTE CONTROL VALVES AND SPRINKLERS IN THIS AREA PRIOR TO DEMOLITION OR CONSTRUCTION. EXCAVATE AND EXPOSE EXISTING SPRINKLERS, REMOTE CONTROL VALVE ASSEMBLIES, AND VALVE BOXES WITHIN DEMOLITION BOUNDARY INDICATED. REMOVE ASSEMBLIES AND TURN OVER TO COR. CAP PVC RISER ON SUPPLY SIDE OF REMOTE CONTROL VALVE WITH PVC SCH 40 CAP. ABANDON LATERAL PIPE IN PLACE. VERIFY WHICH IRRIGATION CONTROLLER OPERATES THE REMOTE CONTROL VALVES AND PROTECT WIRING FOR FUTURE USE. REPAIR ANY EXISTING IRRIGATION SYSTEM COMPONENT DAMAGED BY THE NEW CONSTRUCTION.

D5 EXCAVATE AND EXPOSE EXISTING SPRINKLER AT APPROXIMATE LOCATION SHOWN. INSTALL A 1/2-INCH THREADED SCH 40 PVC CAP AT THE TOP OF THE SWING JOINT SADDLE OR TEE ON THE LATERAL PIPE. MARK SPRINKLER LOCATION WITH PAINT AT THE EDGE OF THE PAVEMENT.

D6 SHUT OFF IRRIGATION ZONES WITHIN TEMPORARY PARKING AREA AT THE REMOTE CONTROL VALVE.

BID DOCUMENTS

Revisions:	Date

CONSULTANTS:

Terracon — Consulting Engineers and Scientists, 110 12th St. North, Birmingham, AL 35203, p (205) 942-1289, f (205) 443-3302

Shelbourne Surveying Company, P.A.

Peaks to Plains Design — Landscape Architecture/Planning/Civil Engineering, 404 North 31st Street, Suite 405, Billings, Montana 59101, (406) 294-9499 - (406) 294-9670 FAX, WWW.PEAKSTOPLAINS.COM

Aqua Engineering Inc. — Innovative Water Solutions, 979 E. Horsetooth Road, Building D-202, Fort Collins, Colorado 80525-5749, 970.226.0650 office, 970.226.0651 fax, www.aquaengineering.com

Albertson Engineering Inc. — 3202 West Main, Suite C, Rapid City, South Dakota 57702, phone 605.343.9606 fax 605.341.7395

JOHN D. LEONARD — Certified Irrigation Designer, Irrigation Association, 46102, 6/19/2016

ARCHITECT/ENGINEERS:

4 FRONT DESIGN INC. — 517 7th street, rapid city sd 57701, p 605.342.9470, f 605.342.2377, www.4front.biz

Drawing Title	IRRIGATION DEMOLITION PLAN
Approved: Project Director	
Project Title	SALISBURY NATIONAL CEMETERY GRAVESITE EXPANSION
Location	SALISBURY NATIONAL CEMETERY, SALISBURY, NC
Date	7/22/16
Checked	RWB
Drawn	JDL
Project Number	876CM3021
Building Number	N/A
Drawing Number	I-101
Dwg. 58 of 63	

NCA DESIGN AND CONSTRUCTION SERVICE

Department of Veterans Affairs

VA FORM 08-6231

90% CONSTRUCTION DOCUMENTS